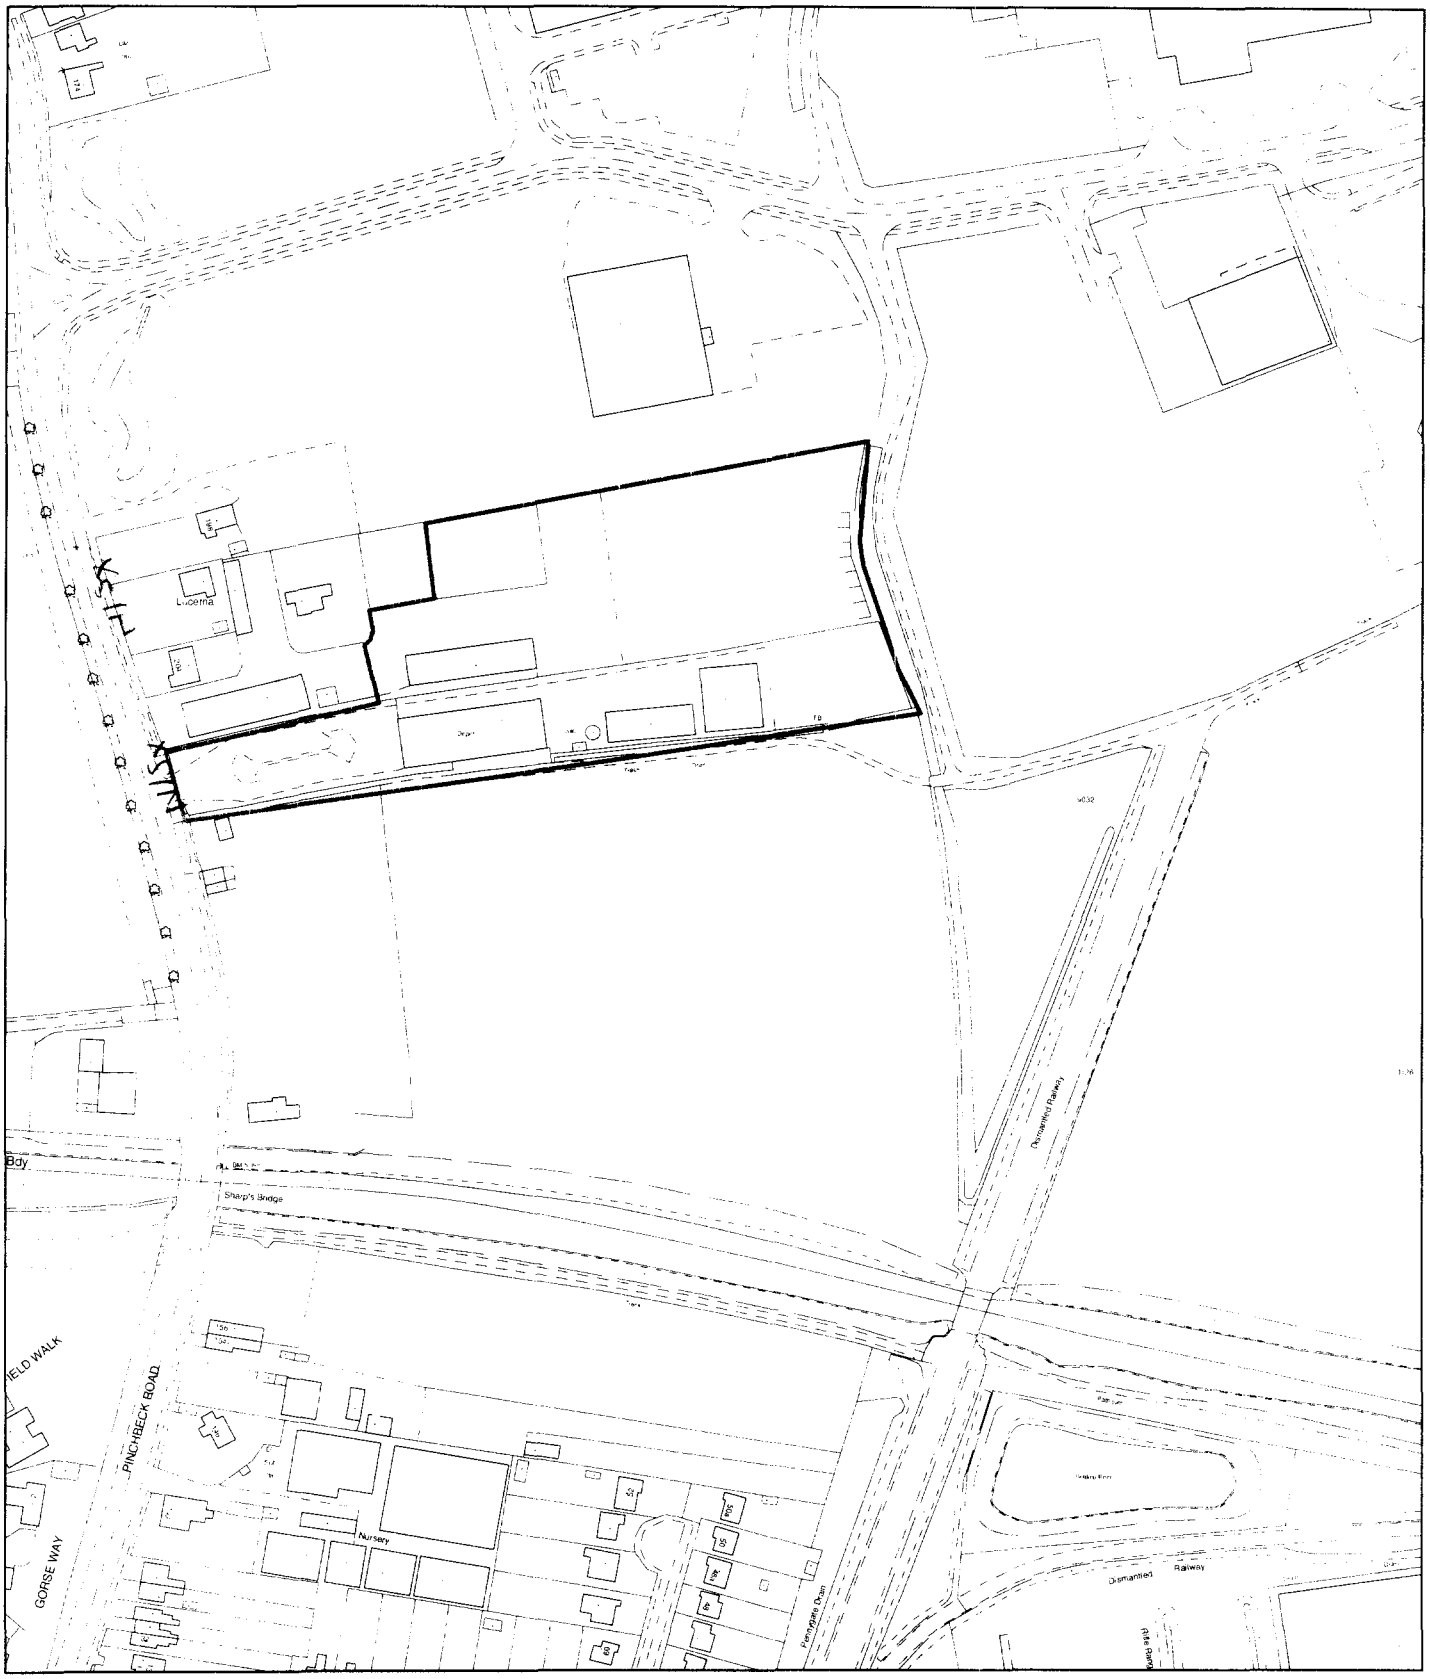


Planning Application Location Plan
Ward Member Notification

H14/1068/01


Scale: 1:2500

FILE COPY

Housing and Planning Services Department

Council Offices, Priory Road, Spalding, Lincolnshire

PLEASE DO NOT COPY THIS PLAN
This map is reproduced from Ordnance Survey material with permission of Ordnance Survey on behalf of Her Majesty's Stationery Office (c) Crown copyright. Unauthorised reproduction infringes Crown copyright and may lead to prosecution or civil

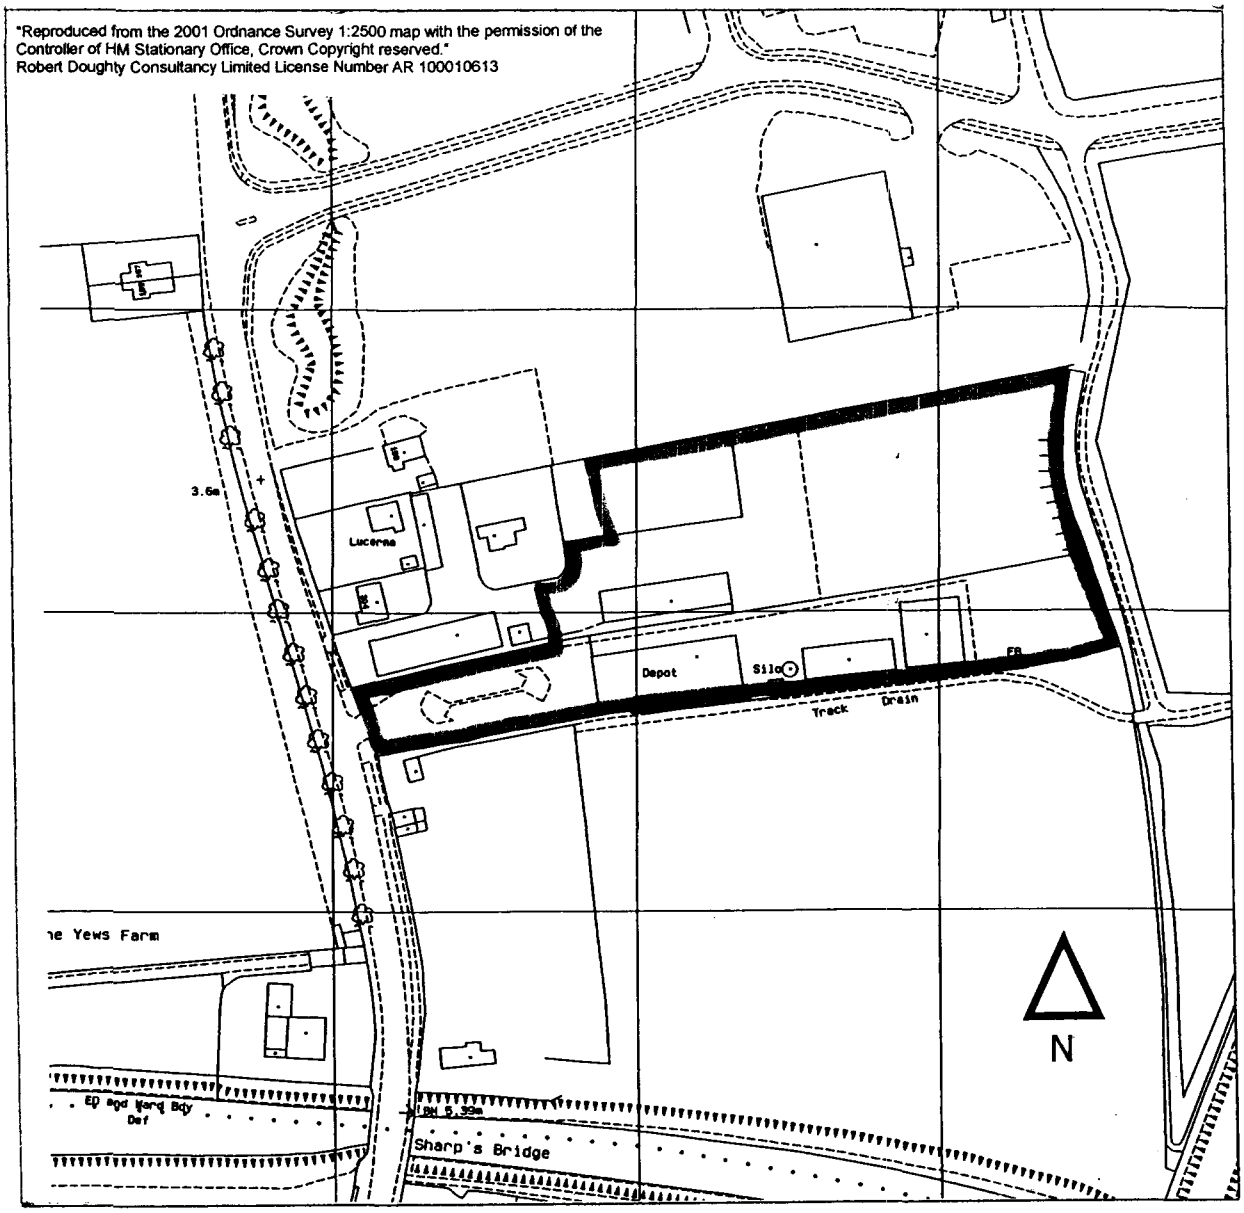

SOUTH HOLLAND DC
HOUSING & PLANNING
- 5 SEP 2001
Ref: H65/01

Mr. and Mrs. R Chapman

Land at Tom Thumb Garden Centre, Pinchbeck

Location Plan Scale 1:2500

Dwg No.497/01 September 2001

Chartered Town Planners
Chartered Landscape Architects
Robert Doughty Consultancy Limited
32 High Street, Helpringham, Sleaford, NG34 0RA
Tel: (01529) 421646 Fax: (01529) 421358