

2000

[illegible]


MR. A. FROGSON 7 REDMILE CLOSE, PINCHBECK

DATE: 08/01 SCALE: 1:50



CLOSE GAP IN HEDGE WITH REPLANTED CUTTINGS.
 NEW VEHICULAR ACCESS AND GAP IN HEDGE EXACTLY OPPOSITE ENTRANCE ON OTHER SIDE OF ROAD.



ELEVATION

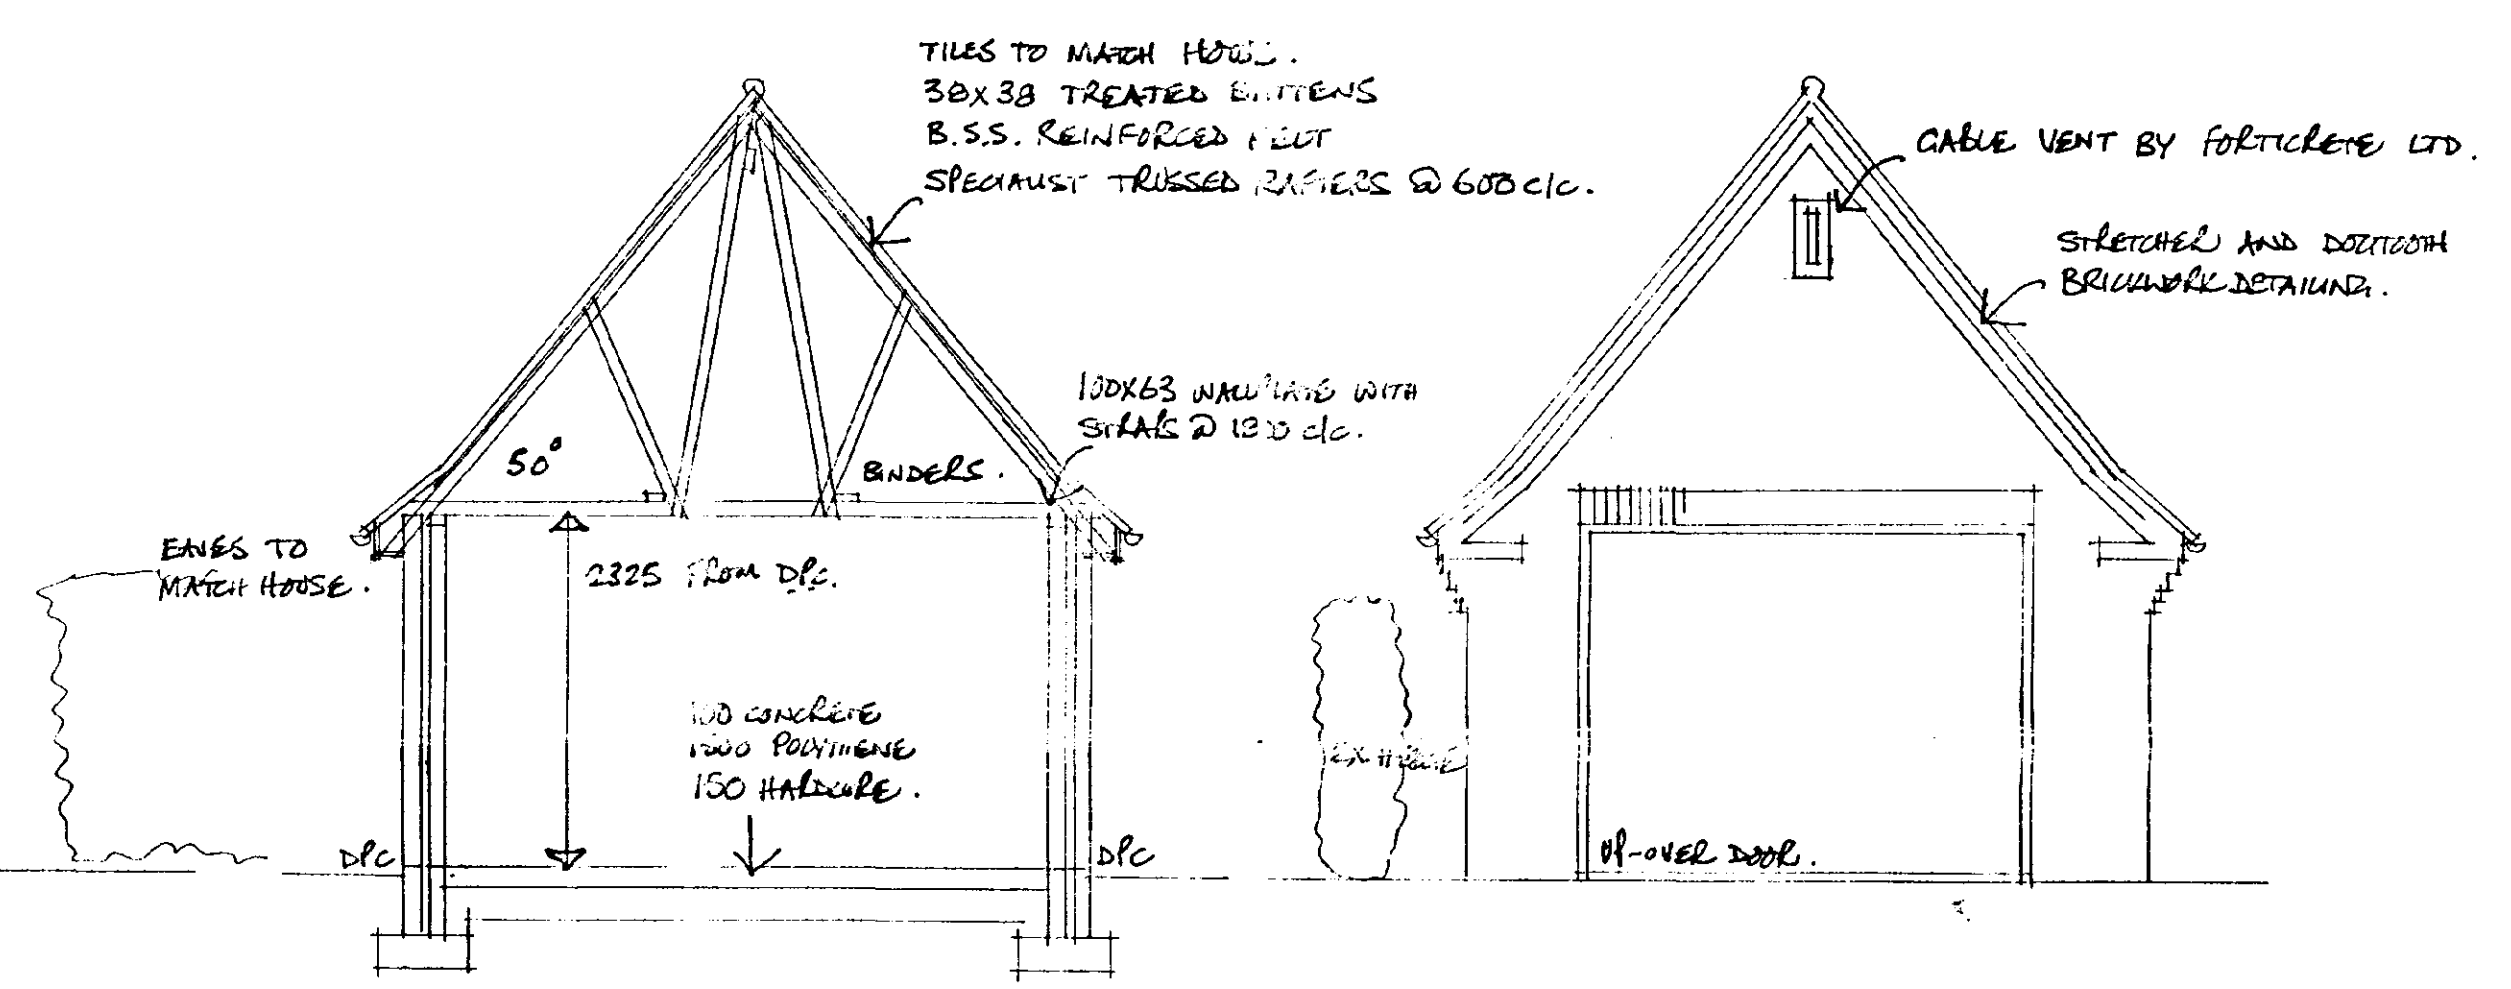

600X225 CONCRETE FOUNDATIONS DEPTH TO SUIT SOIL CONDITIONS.

SECTION

ELEVATION

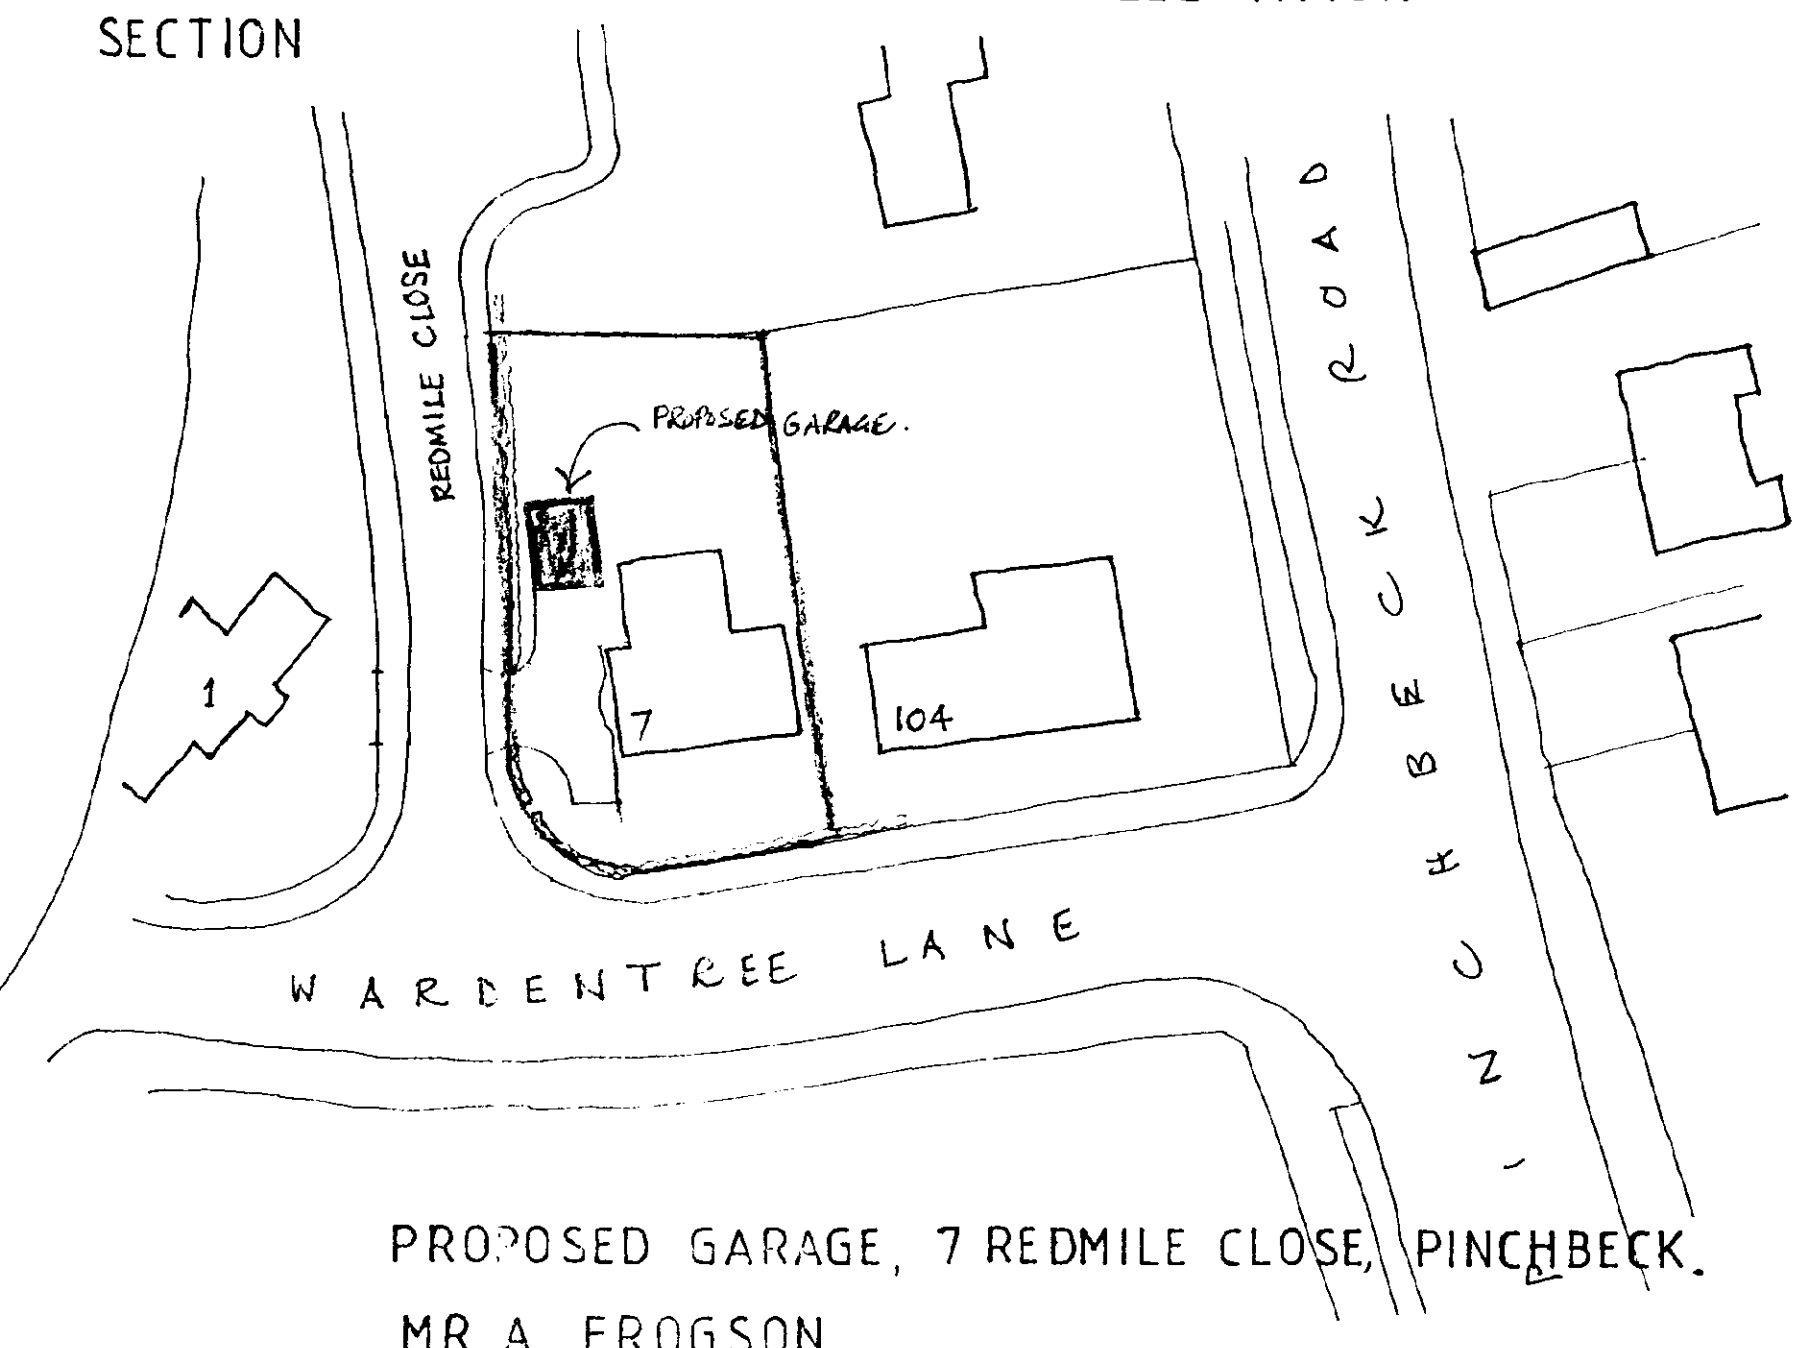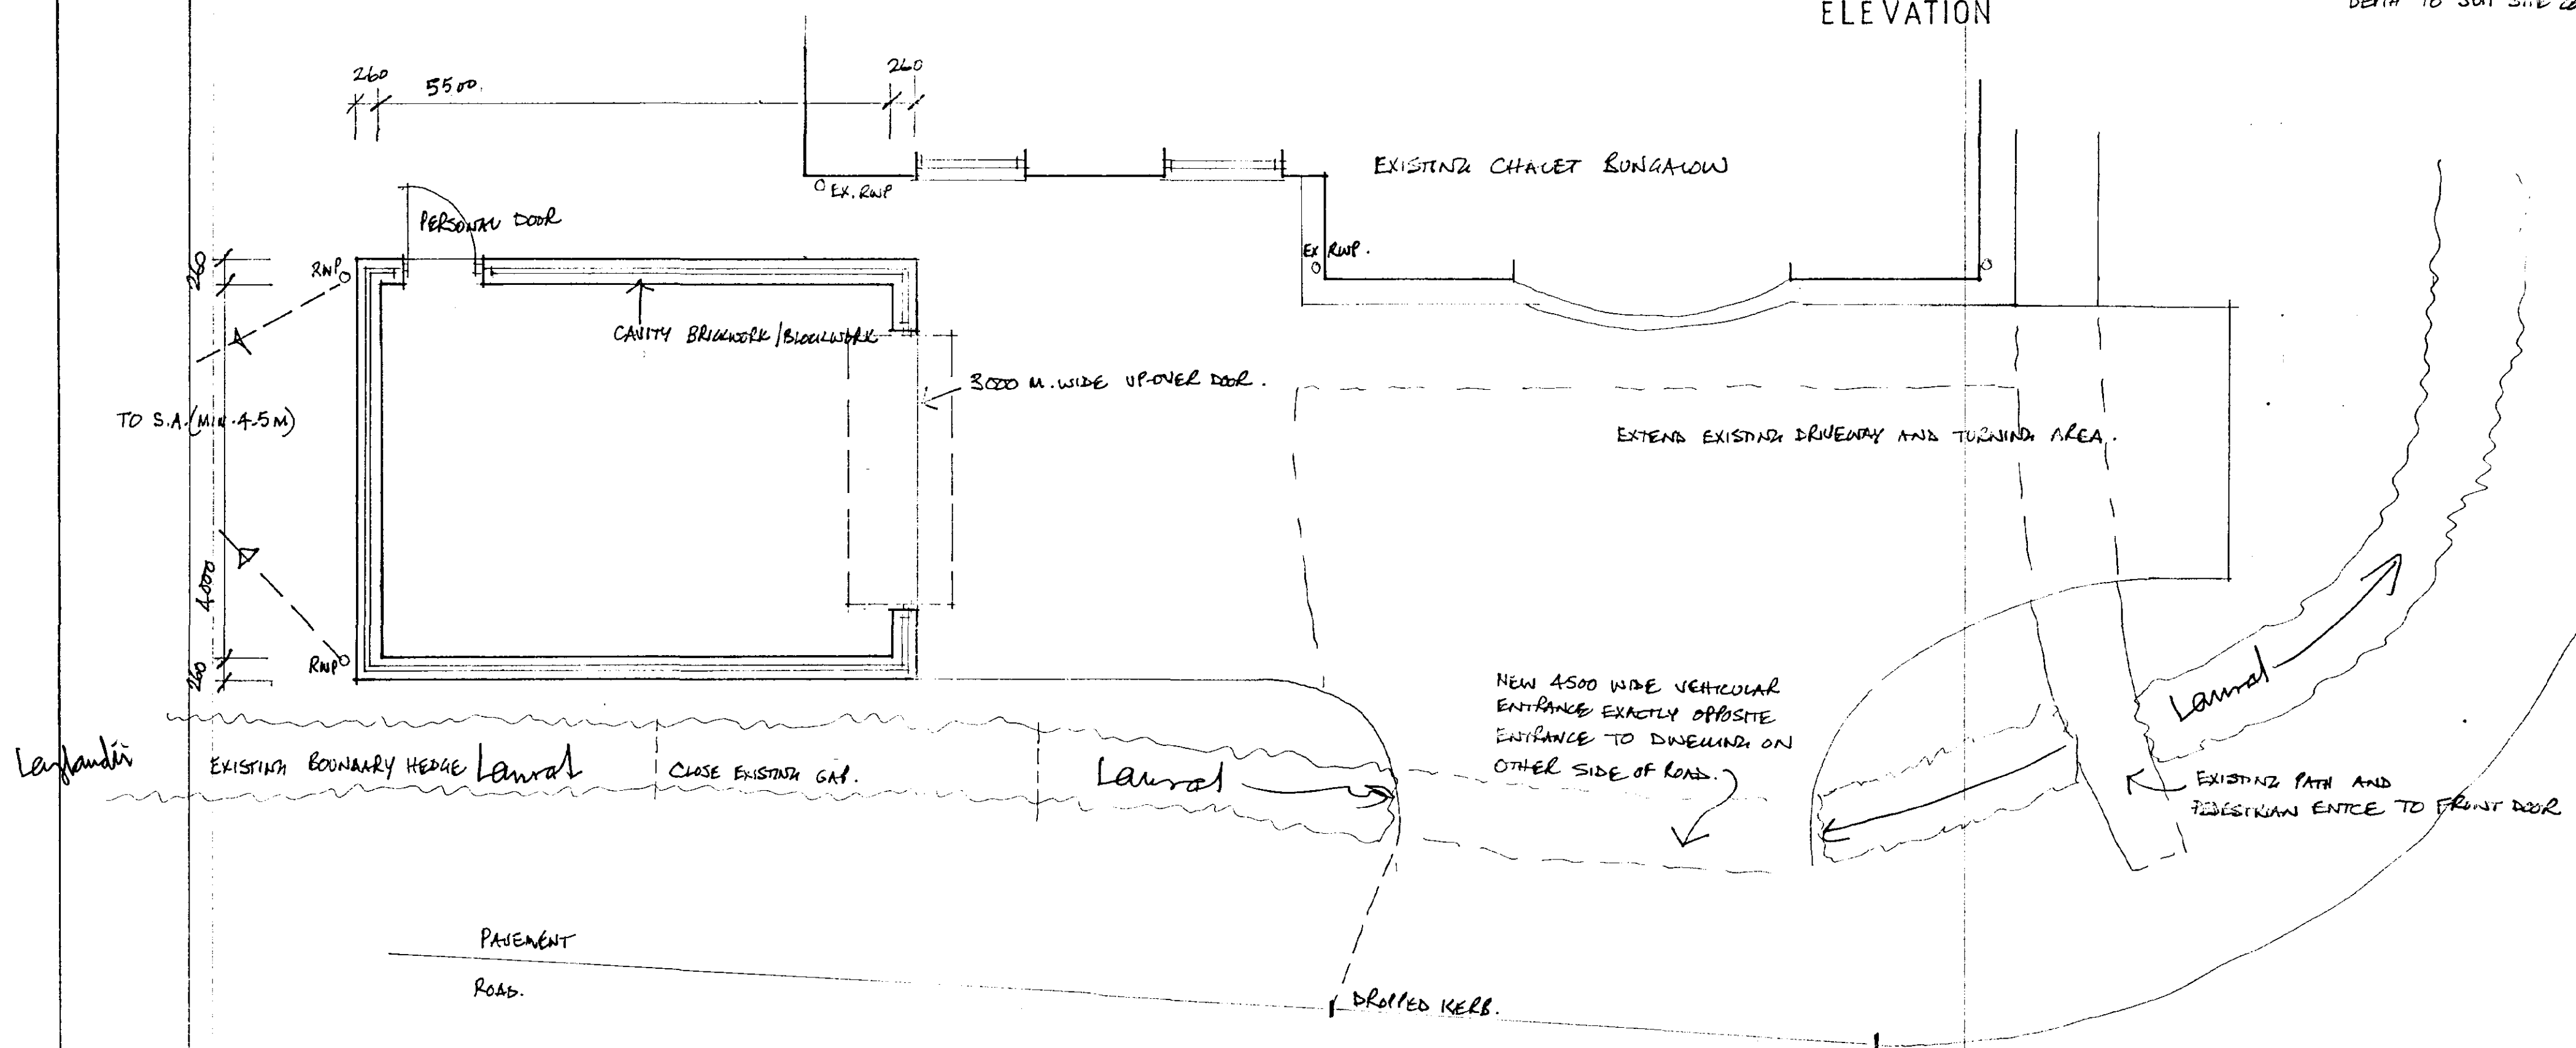

PROPOSED GARAGE, 7 REDMILE CLOSE, PINCHBECK.
 MR. A. FROGSON.

DETERMINED
 PLAN

SOUTH HOLLAND DC
 HOUSING & PLANNING
 -7 SEP 2001
 Ref: 1076/01