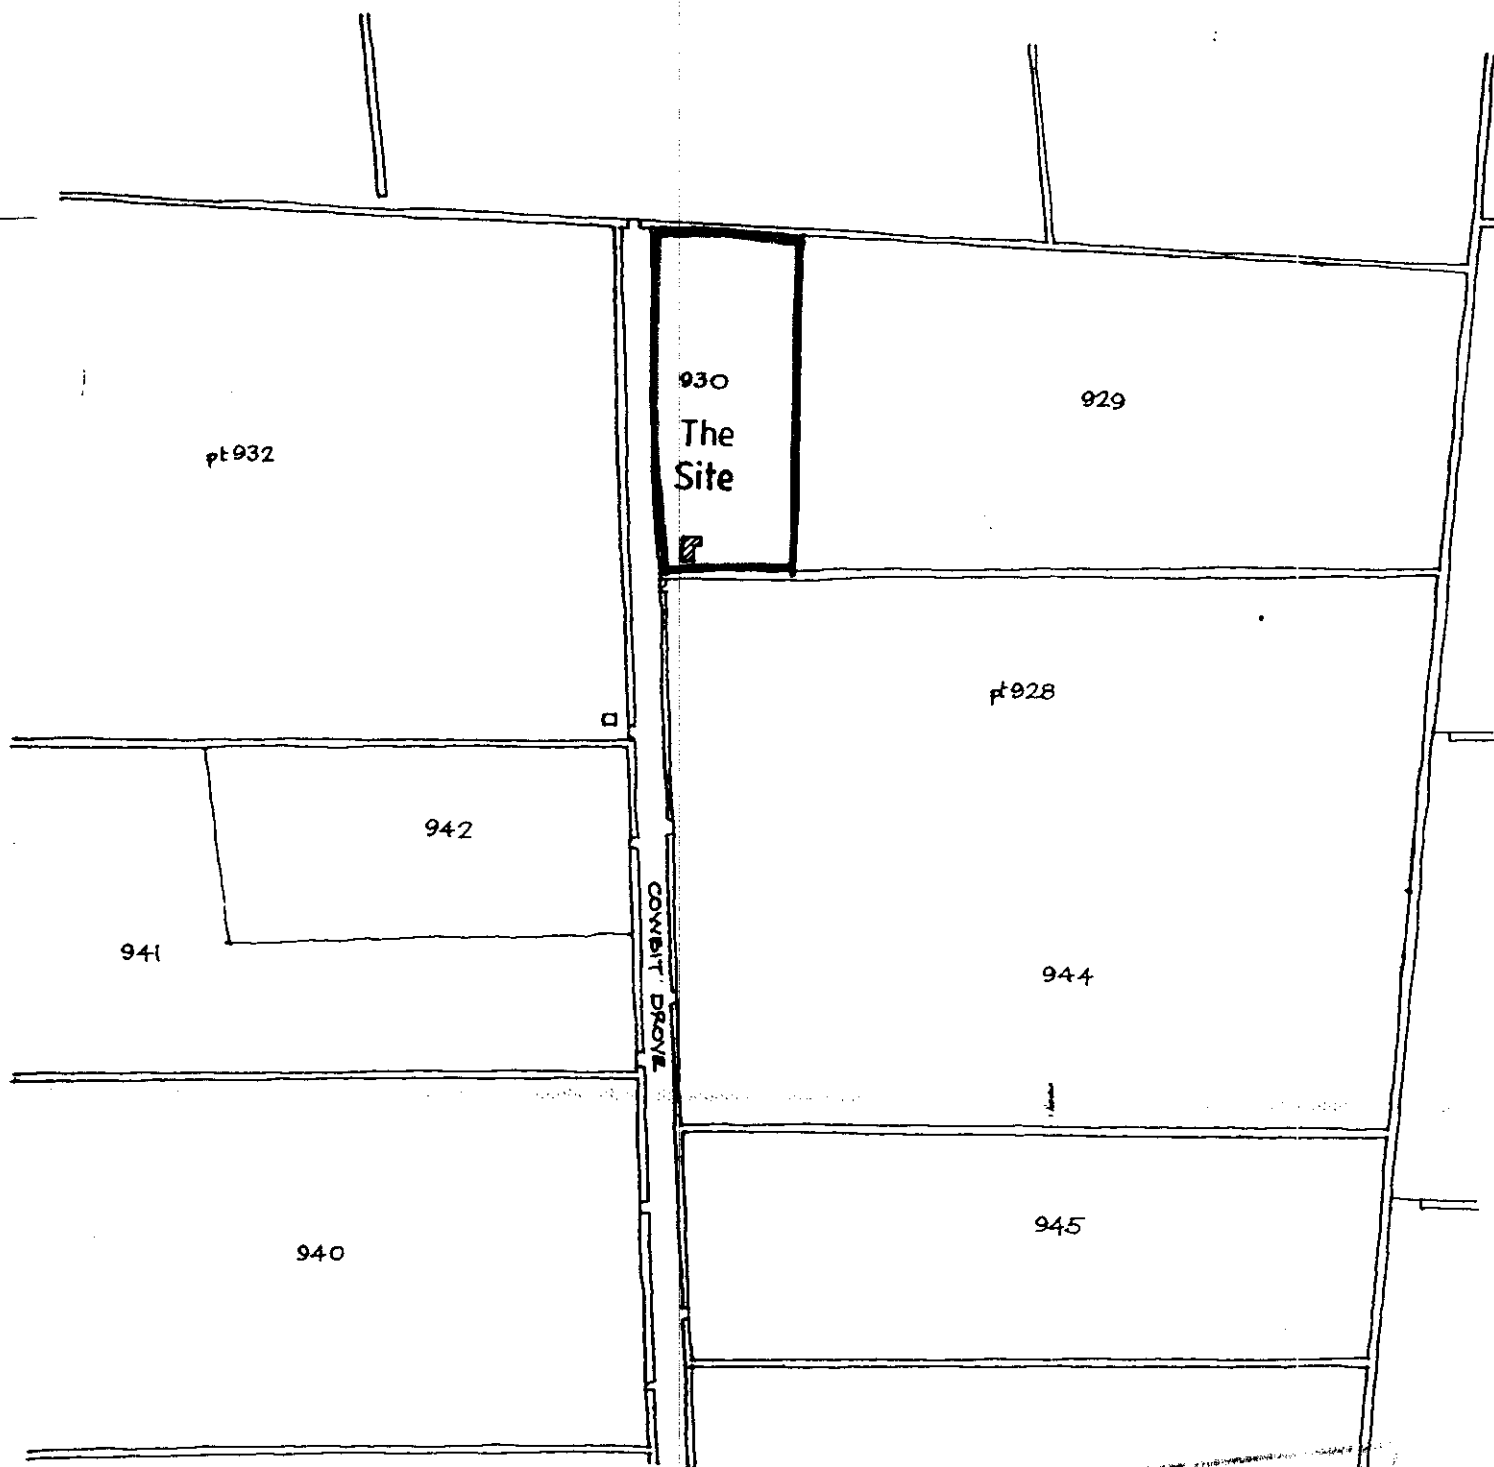


LOCATION PLAN

Scale 1:2500

The Old Farmhouse, Cowbit Drove,
West Pinchbeck, Spalding, Lincs.

September 1995

Drawing no. 700-06.