

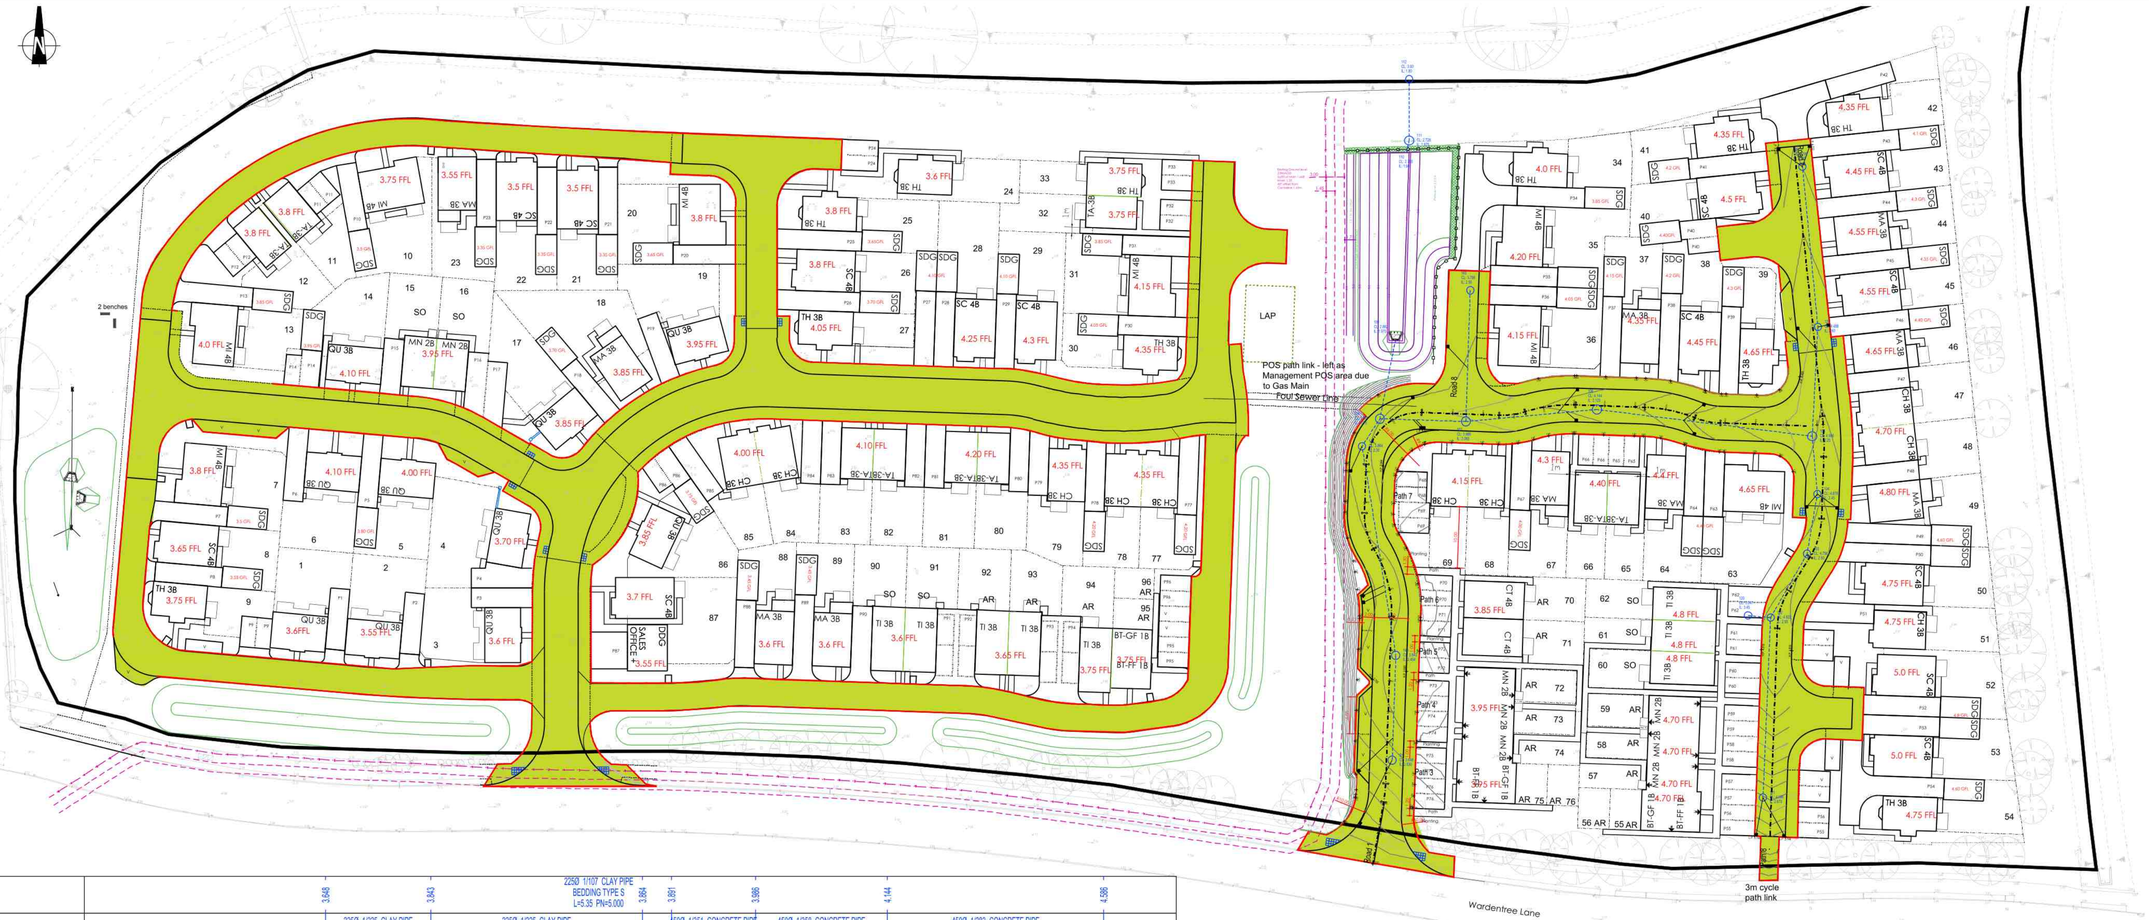


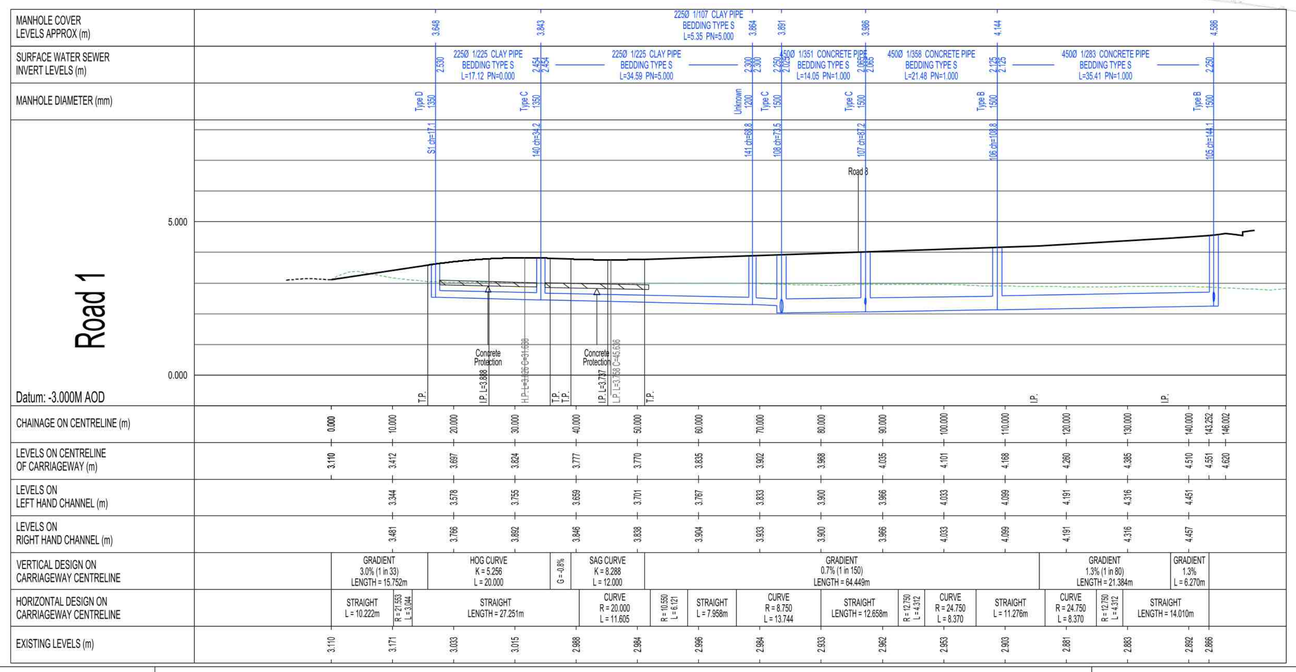

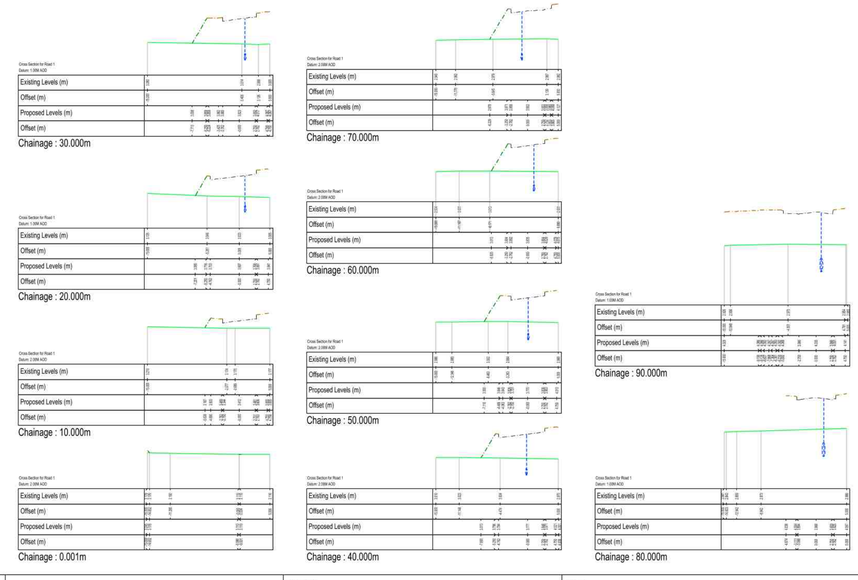

Bellway Homes Limited (Eastern Counties)
Building 2030
Cambourne Business Park
Cambourne
Cambridgeshire
CB23 6DW

REV	DESCRIPTION	REV	DESCRIPTION	DATE

STATUS: Preliminary for Discussion

SCALE : 1:500 (V1:100)
DATE : 19.10.23
DRAWN : RAH

TITLE : Alteration to Eastern Site Access

PROJECT : Wardentree Lane, Pinchbeck

DRG. No: 1044-00-501 Rev B

iD LTD
INFRASTRUCTURE DESIGN LIMITED
33 The Point
Market Harborough
Leicestershire LE16 7QU
Tel: 01858 411570 Fax: 01858 411571