


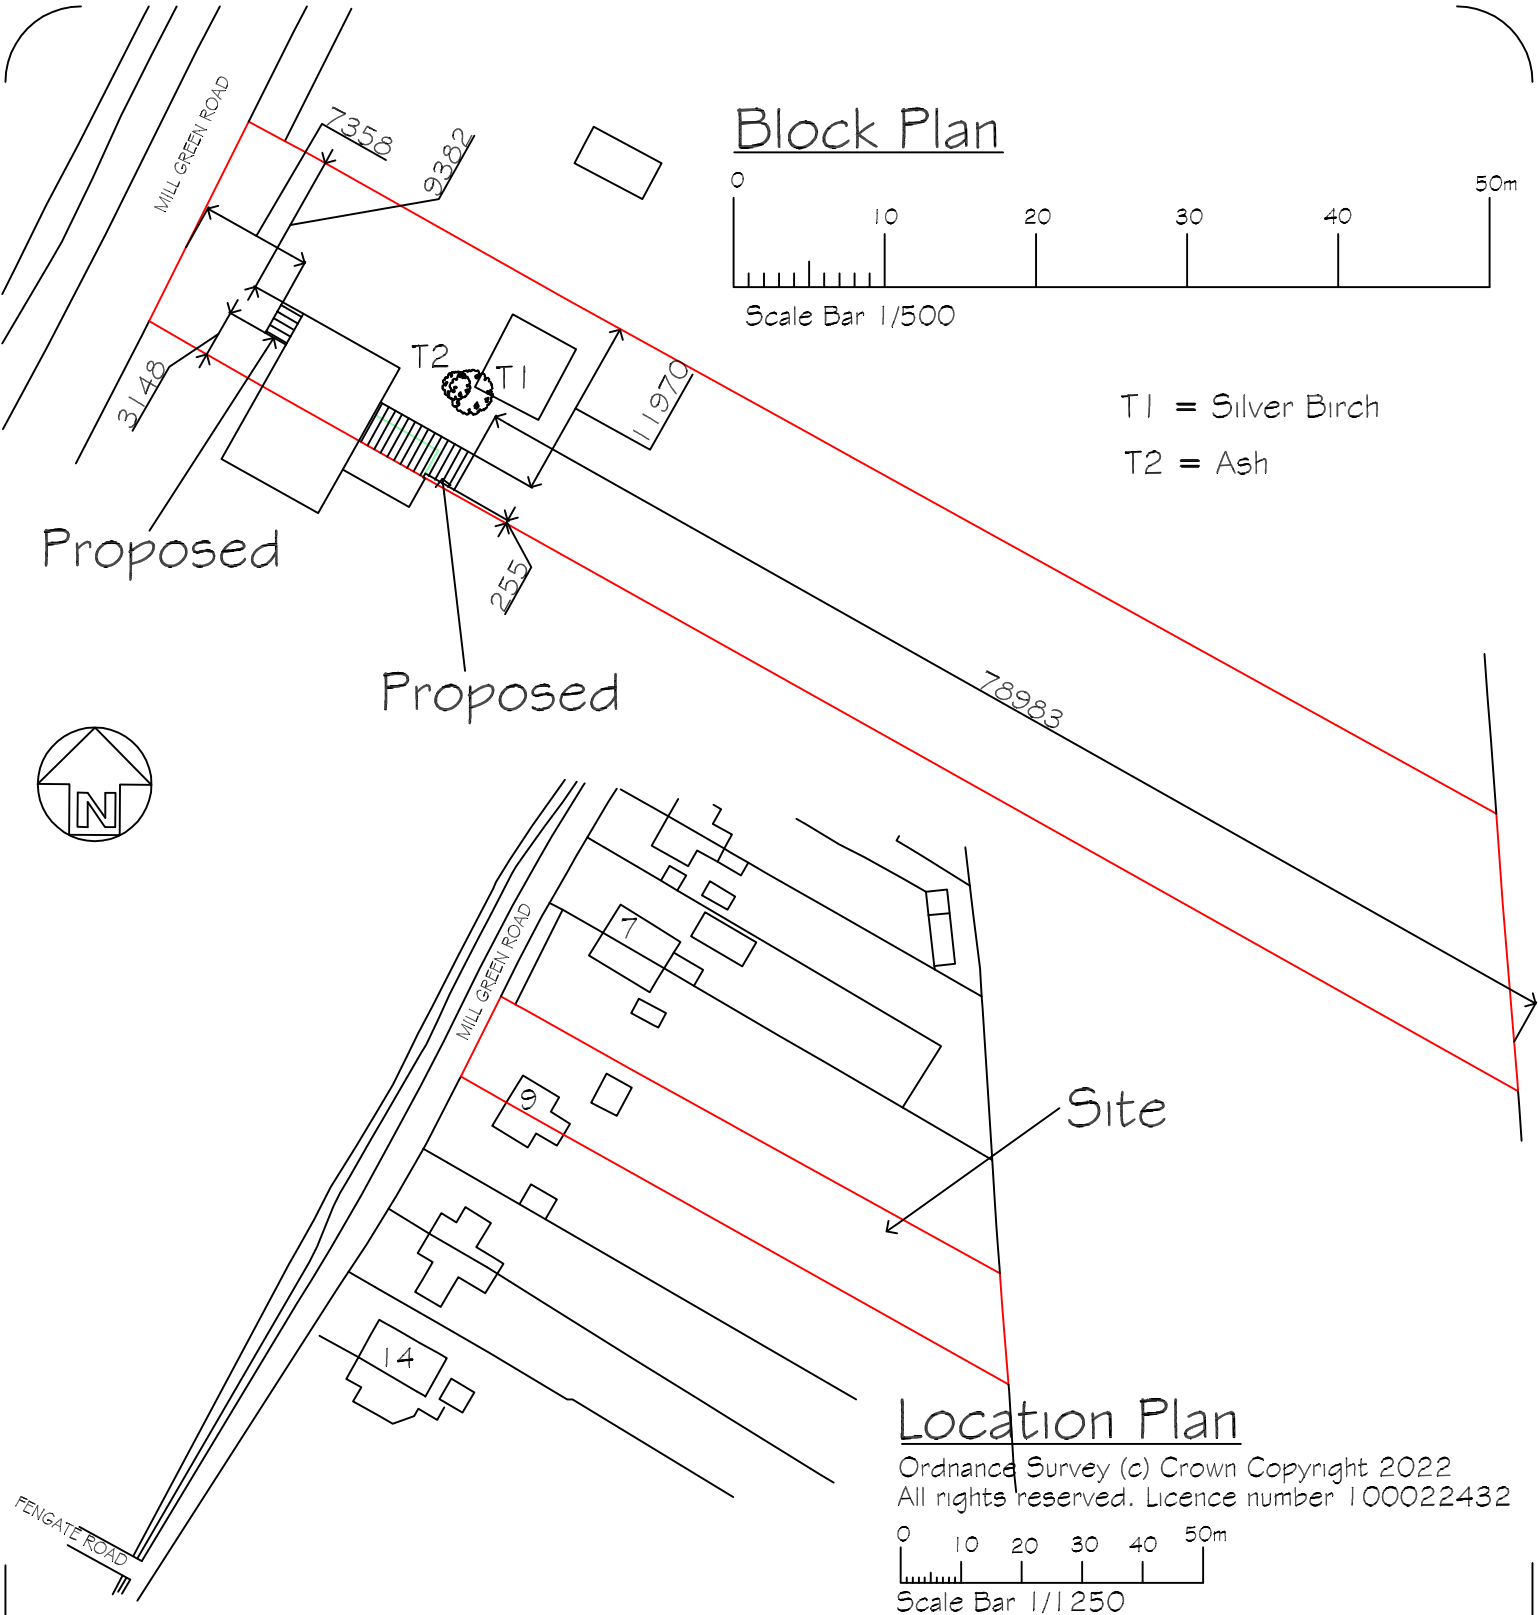

REVISIONS BY DATE

DRAWN	MJW	DATE	24/10/22
SCALE	As Shown	CHECKED	
CLIENT	Mr. D. Parker & Mrs. D. Chisholm 9 Mill Green Road Pinchbeck Spalding Lincs PE11 3PU		
PROJECT	Proposed demolish existing rear mono pitch and replace with new / extended single storey rear extension inc. internal alterations to existing dwelling and front porch		
DETAILS	Location & Block Plan		



Malcolm Watson
architectural - detailing services
Residential - Commercial - Industrial - Agricultural
Planning & Building Regulations Submissions

13 Wimberley Way, Pinchbeck, Spalding, Lincs. PE11 3RY.
Tel / Fax : 01775 767650
email : mjw.13@btinternet.com



DRWG No. 646/LP/BP/2022