


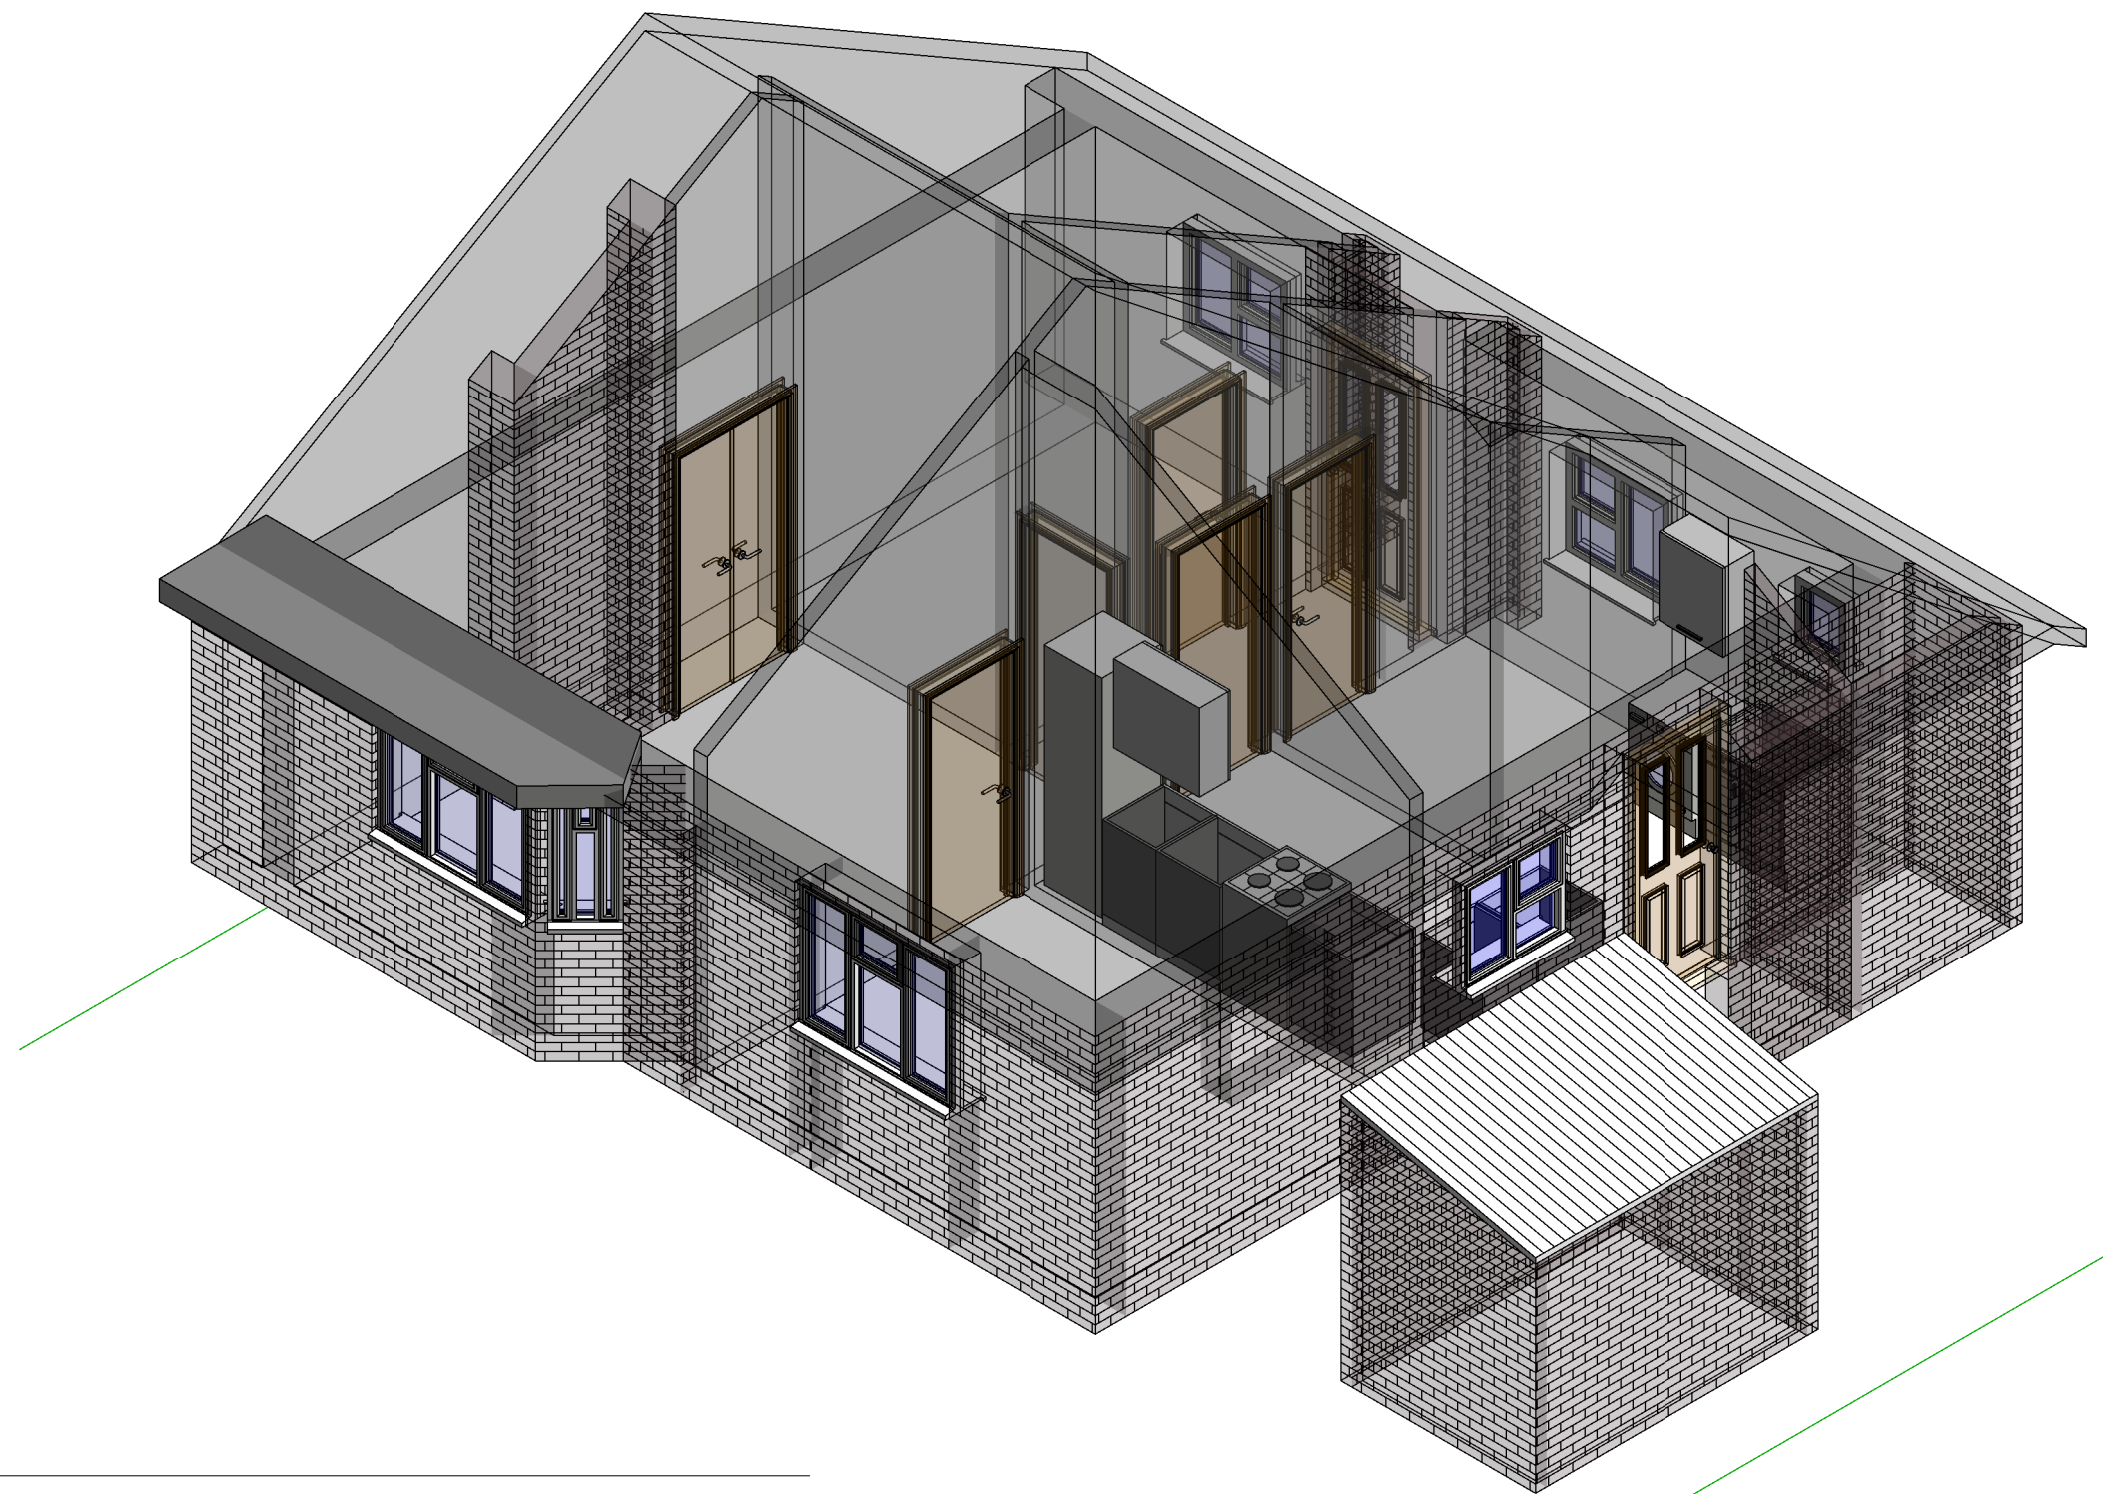

1 3D View - (Existing)

Rev.	Description	Date

CLIENT ADDRESS	Mr A Boorman 22 Milestone Lane Pinchbeck PE11 3XX	PROJECT Disabled Adaptations	Date 28/09/2017	Project number 892/Grant	Scale (@ A3)	
		SHEET Existing 3D View	Drawn by SG	DRAWING NUMBER 02	REV	