


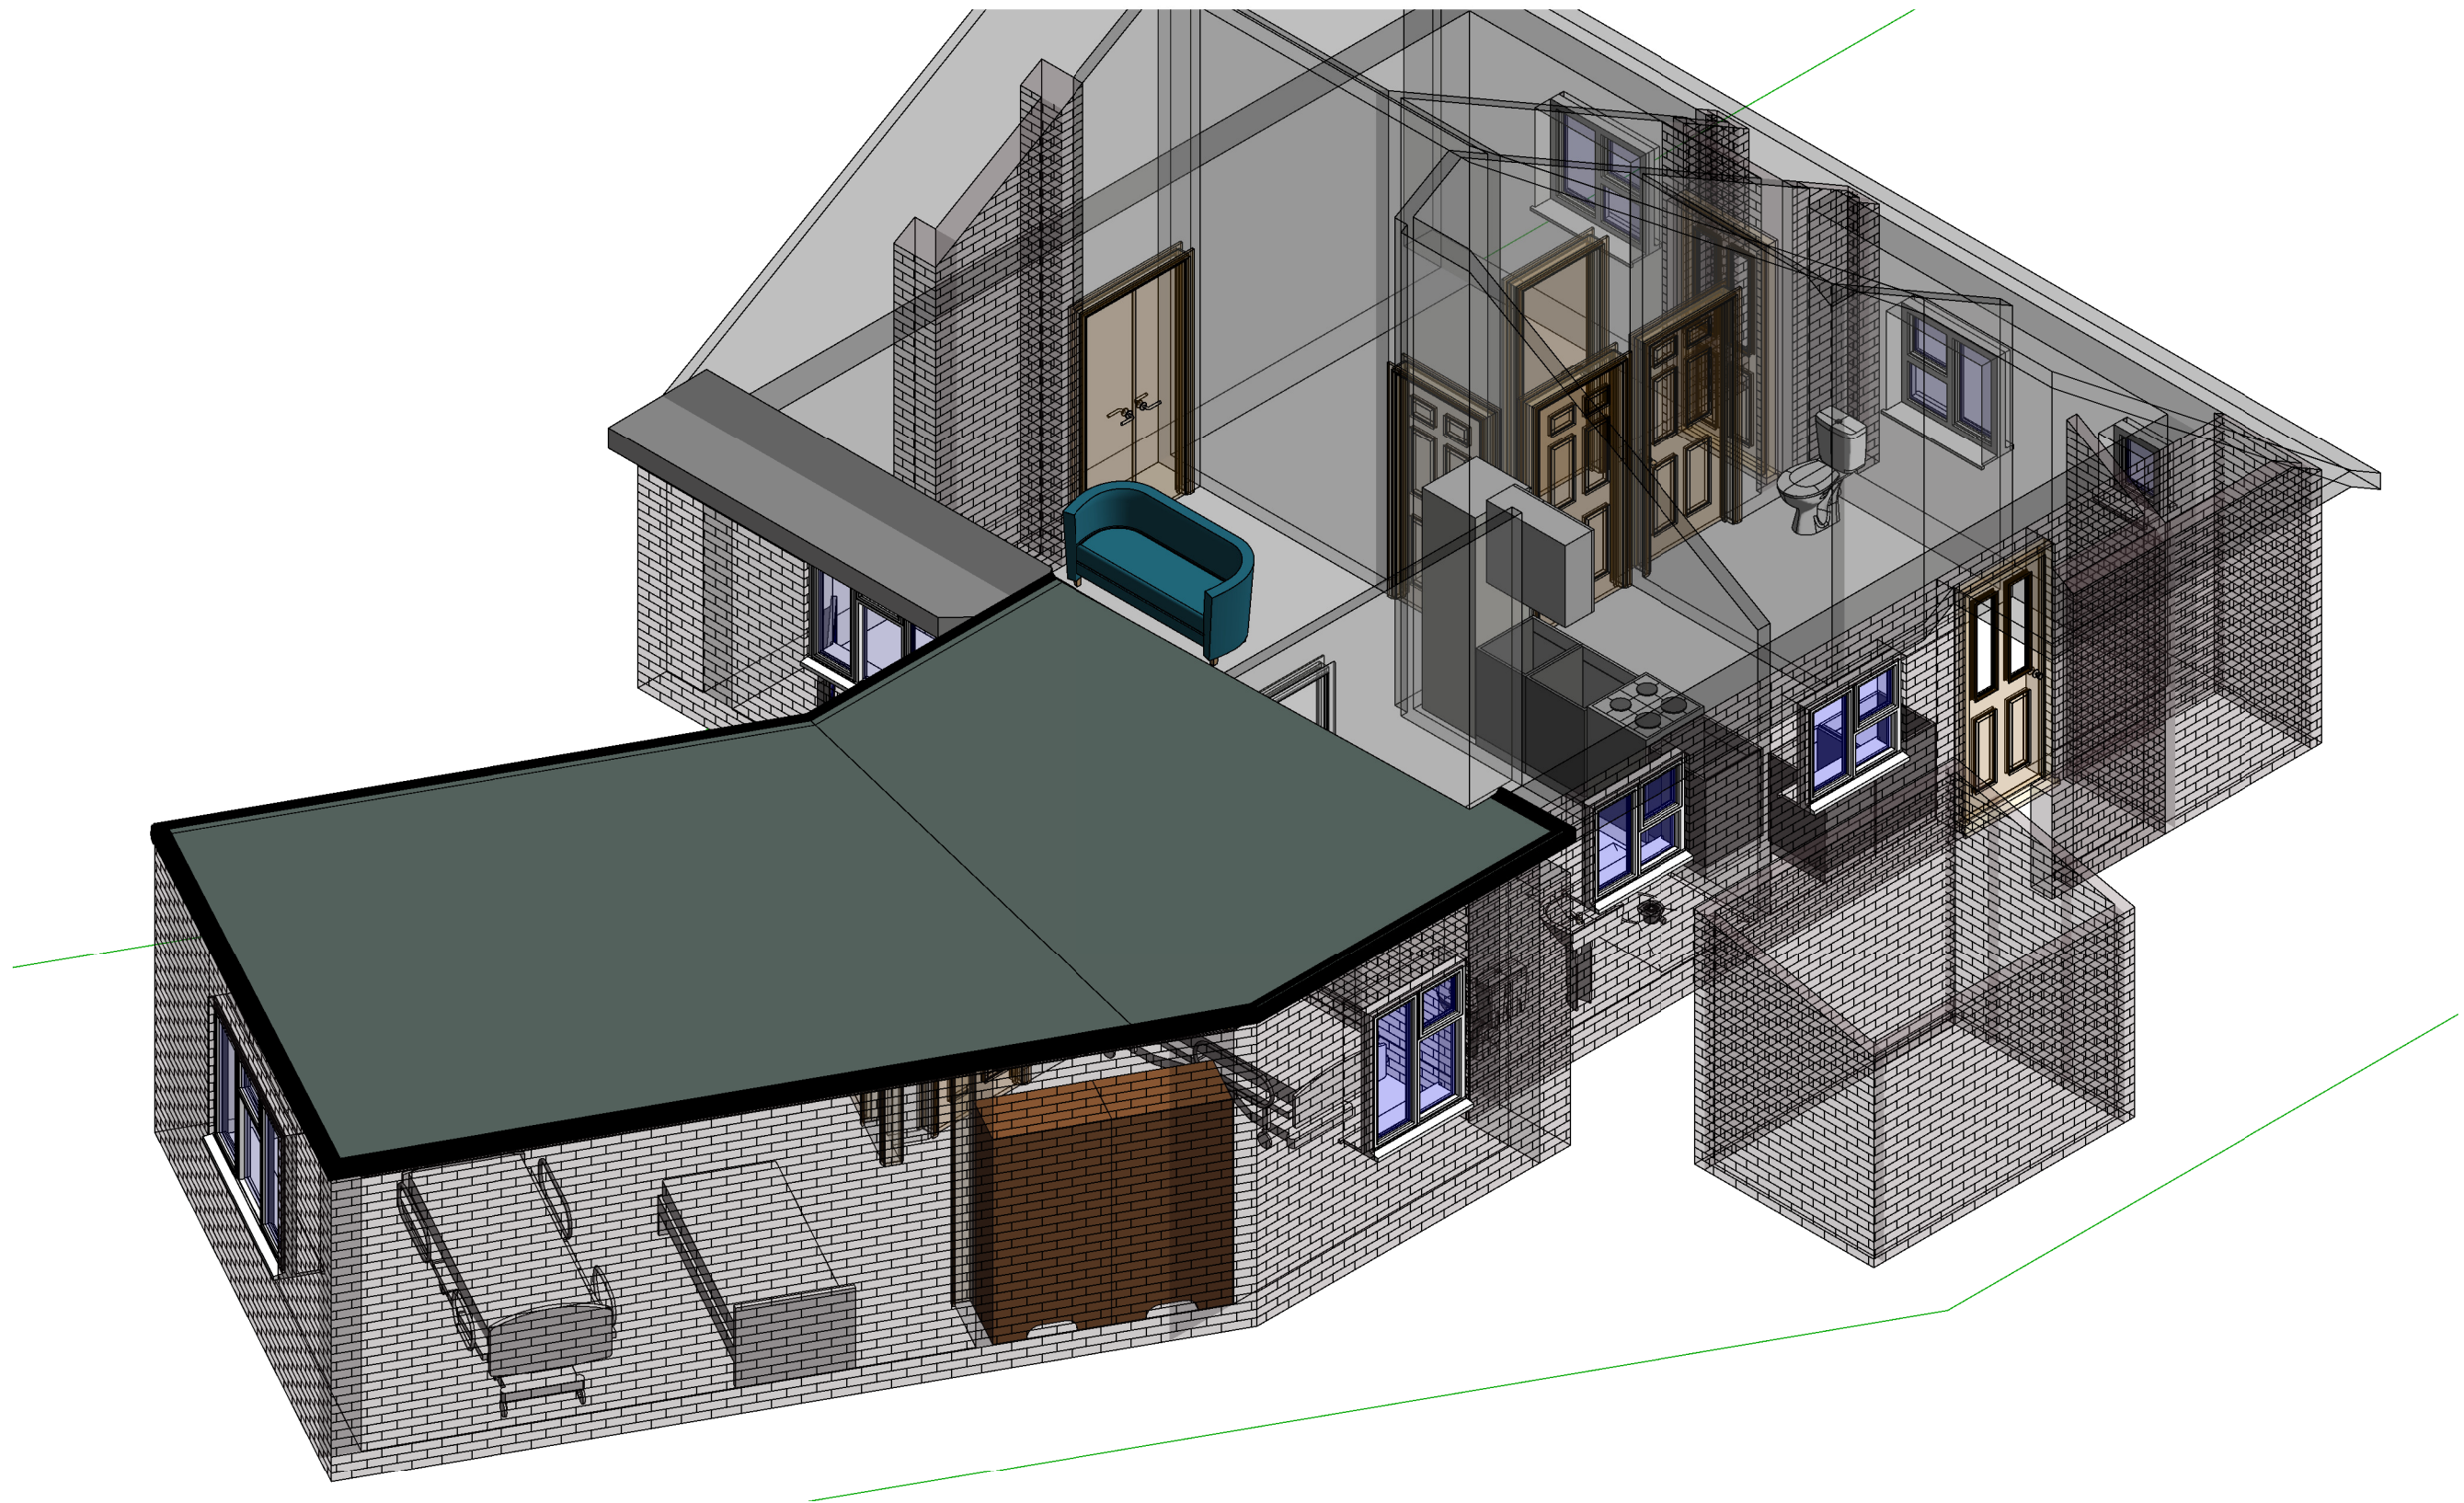

Rev.	Description	Date
A	Window depths incresed	10/11/2017

1 3D View - (Phase 1 New)



CLIENT ADDRESS	Mr A Boorman 22 Milestone Lane Pinchbeck PE11 3XX	PROJECT Disabled Adaptations	Date 28/09/2017	Project number 892/Grant	Scale (@ A3)	
		SHEET Proposed 3D View	Drawn by SG	DRAWING NUMBER 07	REV A	