

Notes
Do not scale from this Drawing
It is the Contractor's responsibility to check all governing dimensions and verify all dimensions on site before commencing any work or making any shop drawings.
This drawing to be read in conjunction with structural, mechanical and electrical drawings and other relevant information and any discrepancies are to be reported to the Architect.
Work and materials to be in accordance with the Building Regulations and to comply with relevant British Standards.
This drawing is the copyright of Allen Tod Architecture Limited and should not be reproduced in whole or in part without their written permission.

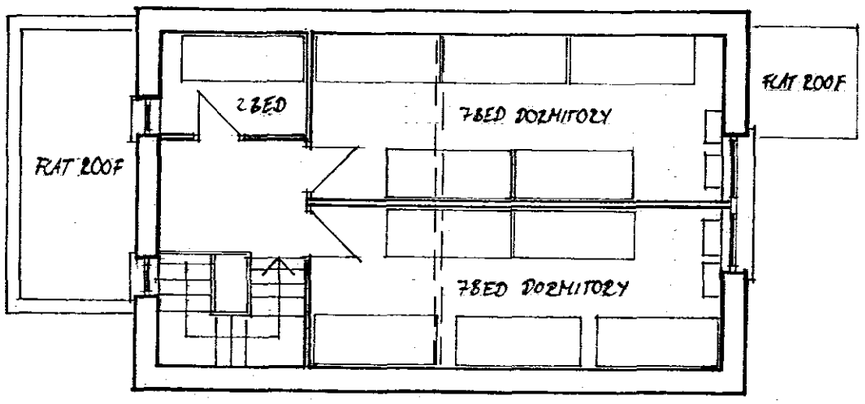

FIRST FLOOR

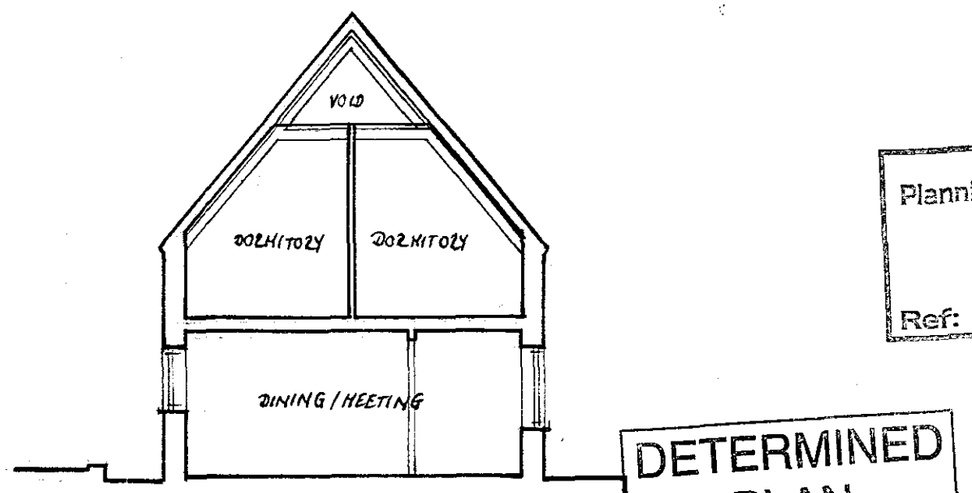


SECTION

SHDC
Planning & Development
13 AUG 2004
Ref: 1092/04

DETERMINED PLAN

ALLEN TOD ARCHITECTURE
10 AUG 2004
ISSUED

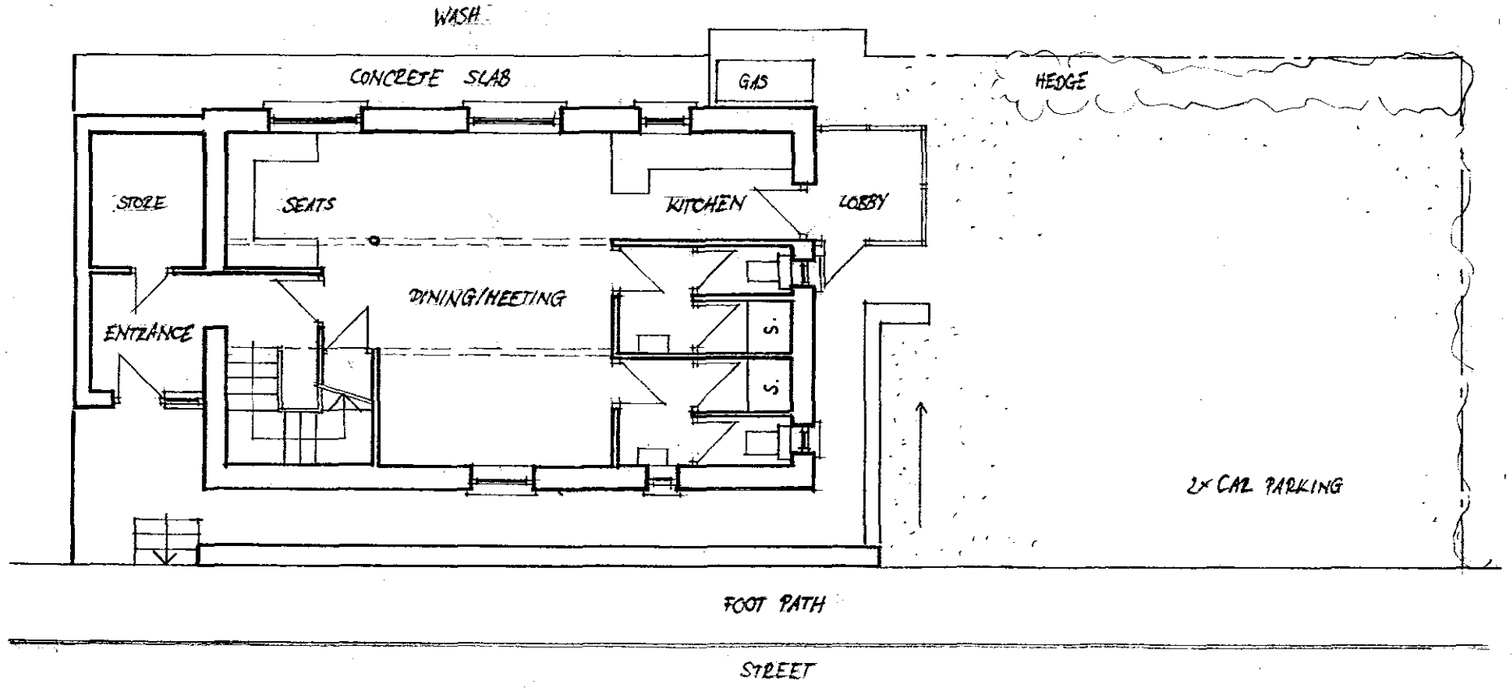

GROUND FLOOR

S N

Metres
0 1 5

Project: POACHER'S DEN			
Client: TALBOT CENTRE (TOC H)			
Title: EXISTING PLANS & SECTION			
Scale: 1:100	Date: 03/03	Drawn: KS	Checked:

allen tod **Architecture**
www.allentod.co.uk

The Studio 32 The Calls Leeds LS2 7EW
Tel: 0113 244 9973 **Fax:** 0113 242 3687

13 Grosvenor Rise East Walthamstow London E17 9LB
T: 0208 521 6060 F: 0208 521 6042

email: design@allentod.co.uk

Job Number	Drawing Number	Revision
200302	002	