

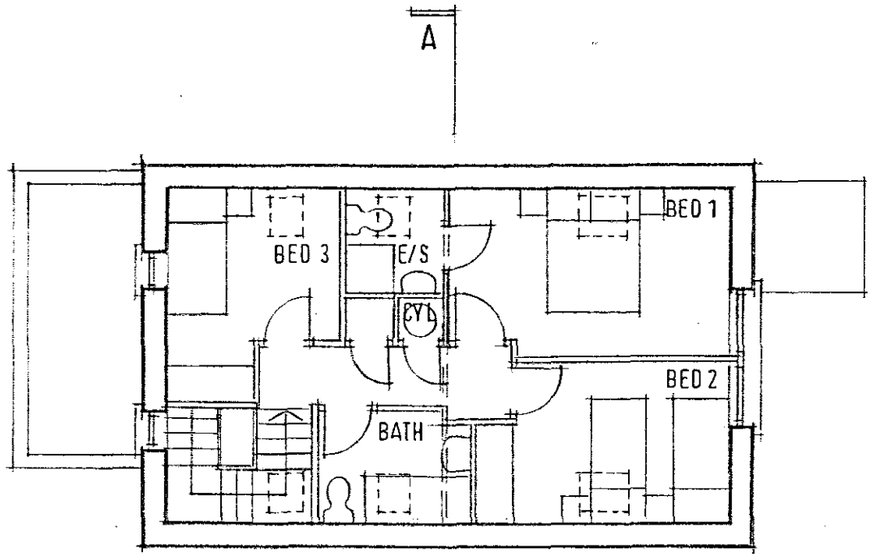


FIRST FLOOR

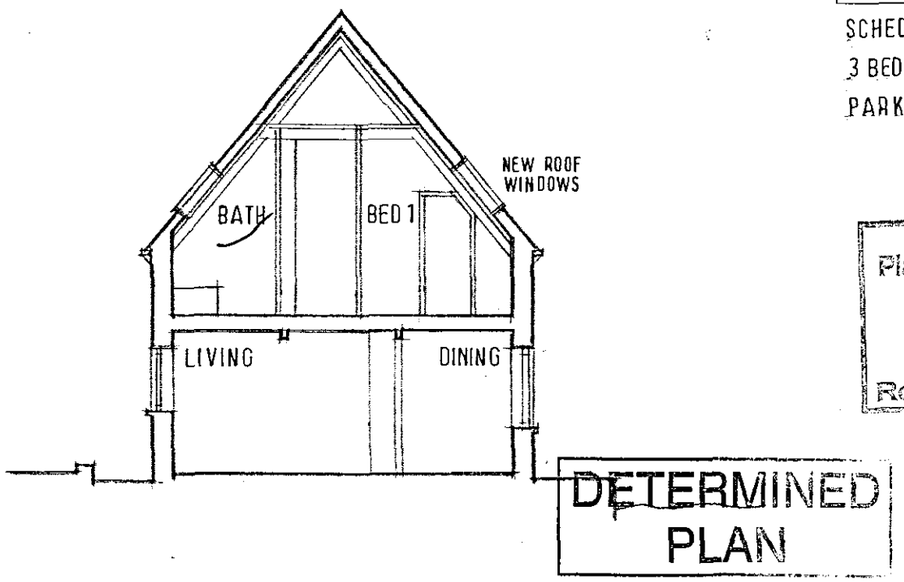

SECTION A-A

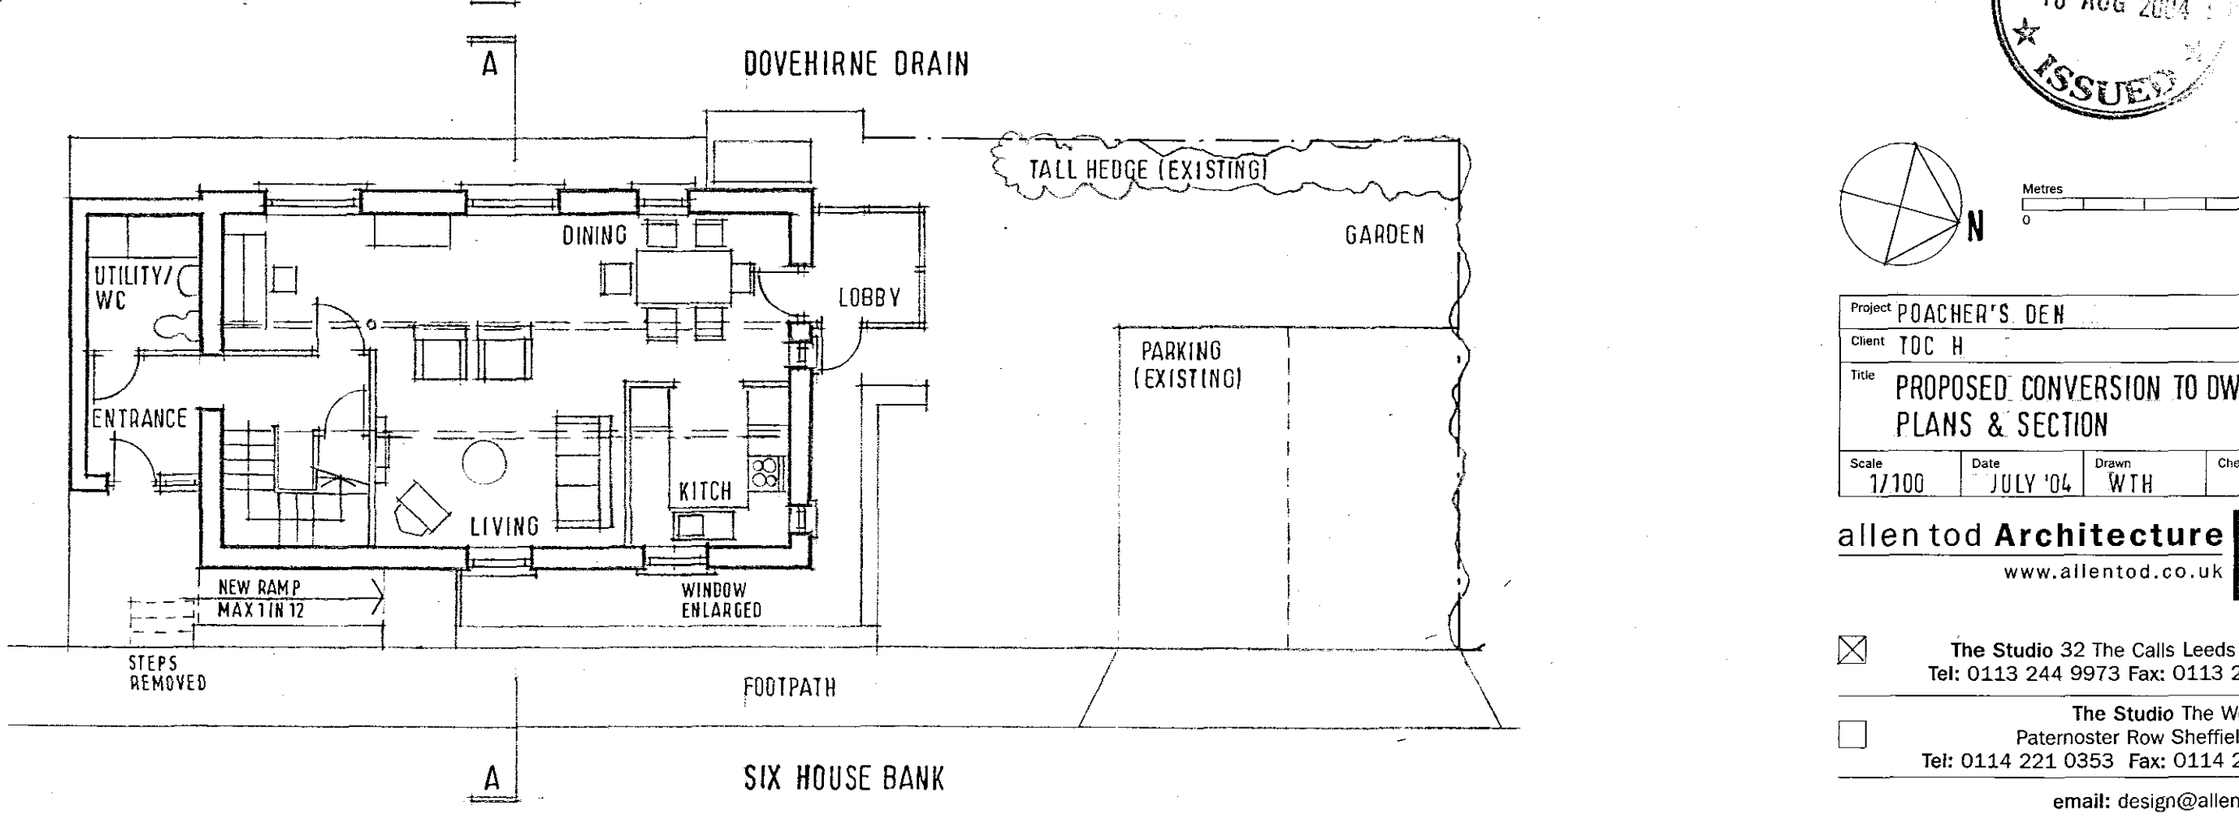

GROUND FLOOR

Notes
Do not scale from the Drawing
It is the Contractor's responsibility to check all governing dimensions and verify all dimensions on site before commencing any work or making any shop drawings.
This drawing to be read in conjunction with structural, mechanical and electrical drawings and other relevant information and any discrepancies are to be reported to the Architect.
Work and materials to be in accordance with the building Regulations and to comply with relevant British Standards.
This drawing is the copyright of Allen Tod Architecture Limited and should not be reproduced in whole or in part without their written permission.

SCHEDULE

3 BEDROOM 5 PERSON DWELLING	107 SQ M
PARKING	2 SPACES

SMDC
Planning & Development
13 AUG 2004
Ref: 1092/04

DETERMINED
PLAN

ALLEN TOD ARCHITECTURE
10 AUG 2004
ISSUED

N

Metres
0

Project POACHER'S DEN			
Client TOC H			
Title PROPOSED CONVERSION TO DWELLING. PLANS & SECTION			
Scale 1/100	Date JULY '04	Drawn WTH	Checked

allen tod **Architecture**
www.allentod.co.uk

The Studio 32 The Calls Leeds LS2 7EW
Tel: 0113 244 9973 **Fax:** 0113 242 3687

The Studio The Workstation
Paternoster Row Sheffield S1 2BX
Tel: 0114 221 0353 **Fax:** 0114 279 6522

email: design@allentod.co.uk

Job Number	Drawing Number	Revision
200302	003	