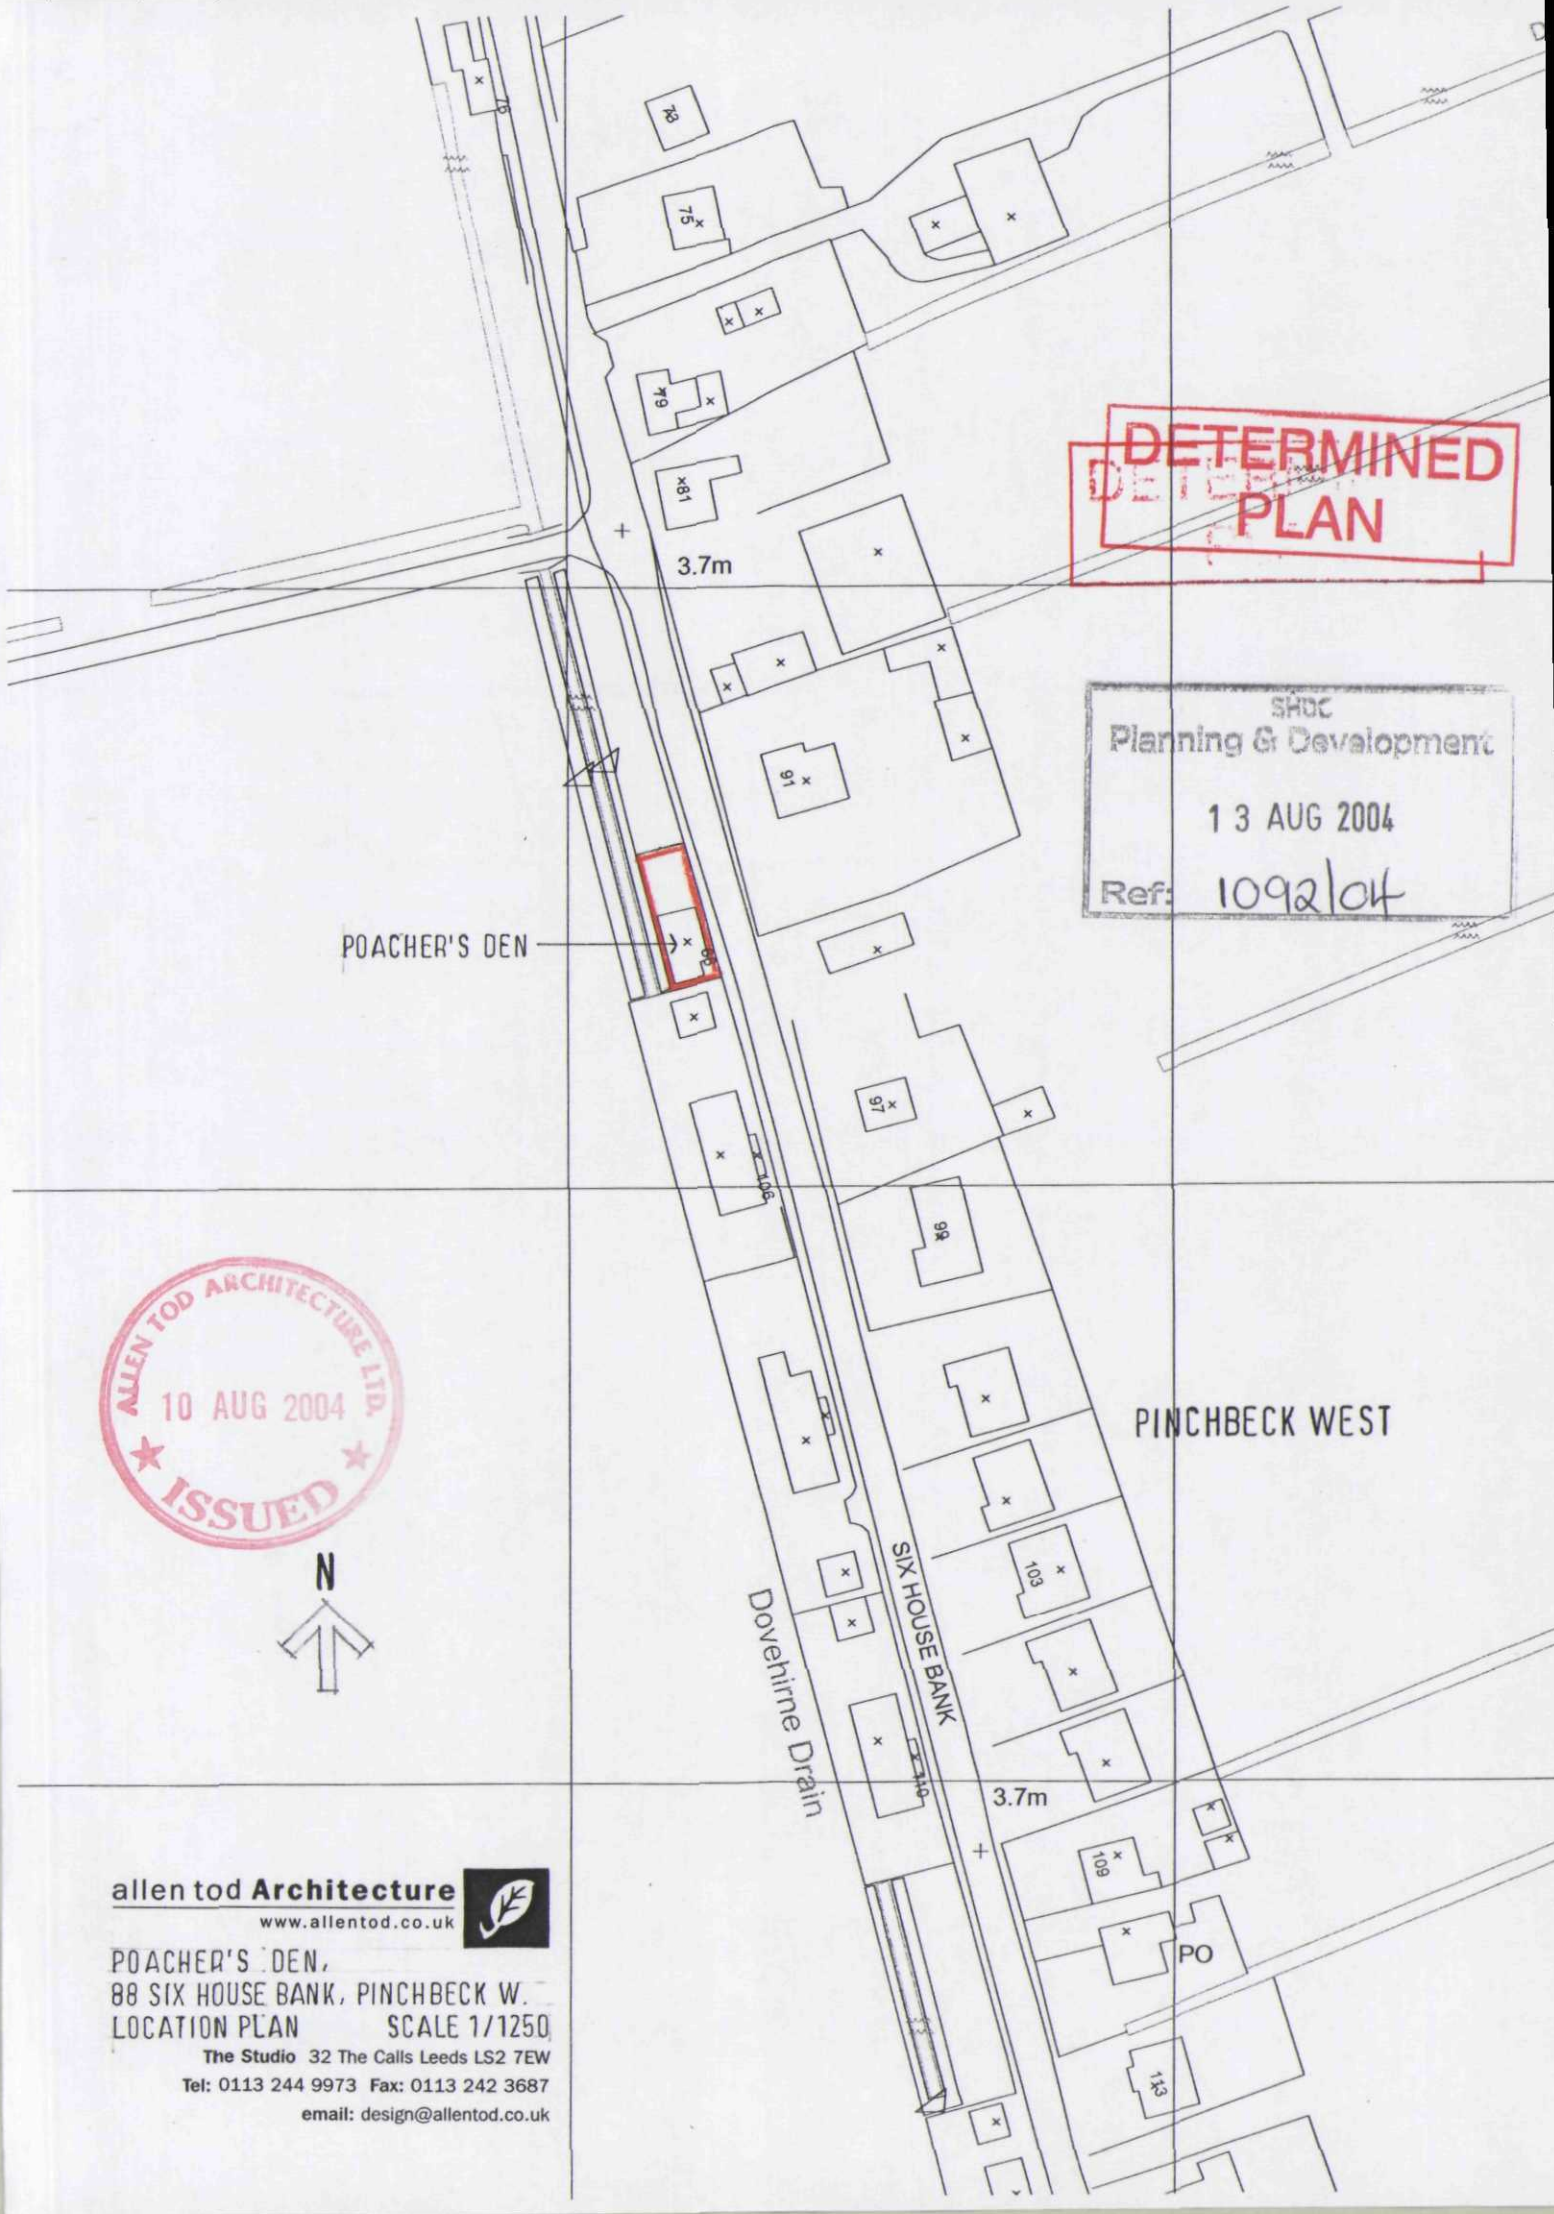

DETERMINED PLAN
SHDC
Planning & Development
13 AUG 2004
Ref: 1092/04
POACHER'S DEN
ALLEN TOD ARCHITECTURE LTD.
10 AUG 2004
ISSUED
N
PINCHBECK WEST
SIX HOUSE BANK
Dovehirne Drain
3.7m
3.7m
PO
allen tod Architecture
www.allentod.co.uk
POACHER'S DEN,
88 SIX HOUSE BANK, PINCHBECK W.
LOCATION PLAN SCALE 1/1250
The Studio 32 The Calls Leeds LS2 7EW
Tel: 0113 244 9973 Fax: 0113 242 3687
email: design@allentod.co.uk