





COPYRIGHT
Origin Design Studio has prepared and issued this document to the named client and associated professionals related to this project. Origin Design Studio retains ownership. We do not give permission for reproduction and editing without consultation and our approval.

GENERAL NOTES
This drawing is to be read in conjunction with all relevant Engineers, Architect's and specialists' drawings. Do not scale from this or any other Origin Design Studio drawing. All dimensions to be checked on site prior to construction or fabrication. Changes to specification are to contractors risk. All changes should be brought to the attention of the client/Building Control for approval. Please report any errors immediately.

Key	
Ref.	Description
1	ASHP
2	Electric Vehicle Charging Port
3	Steel beam

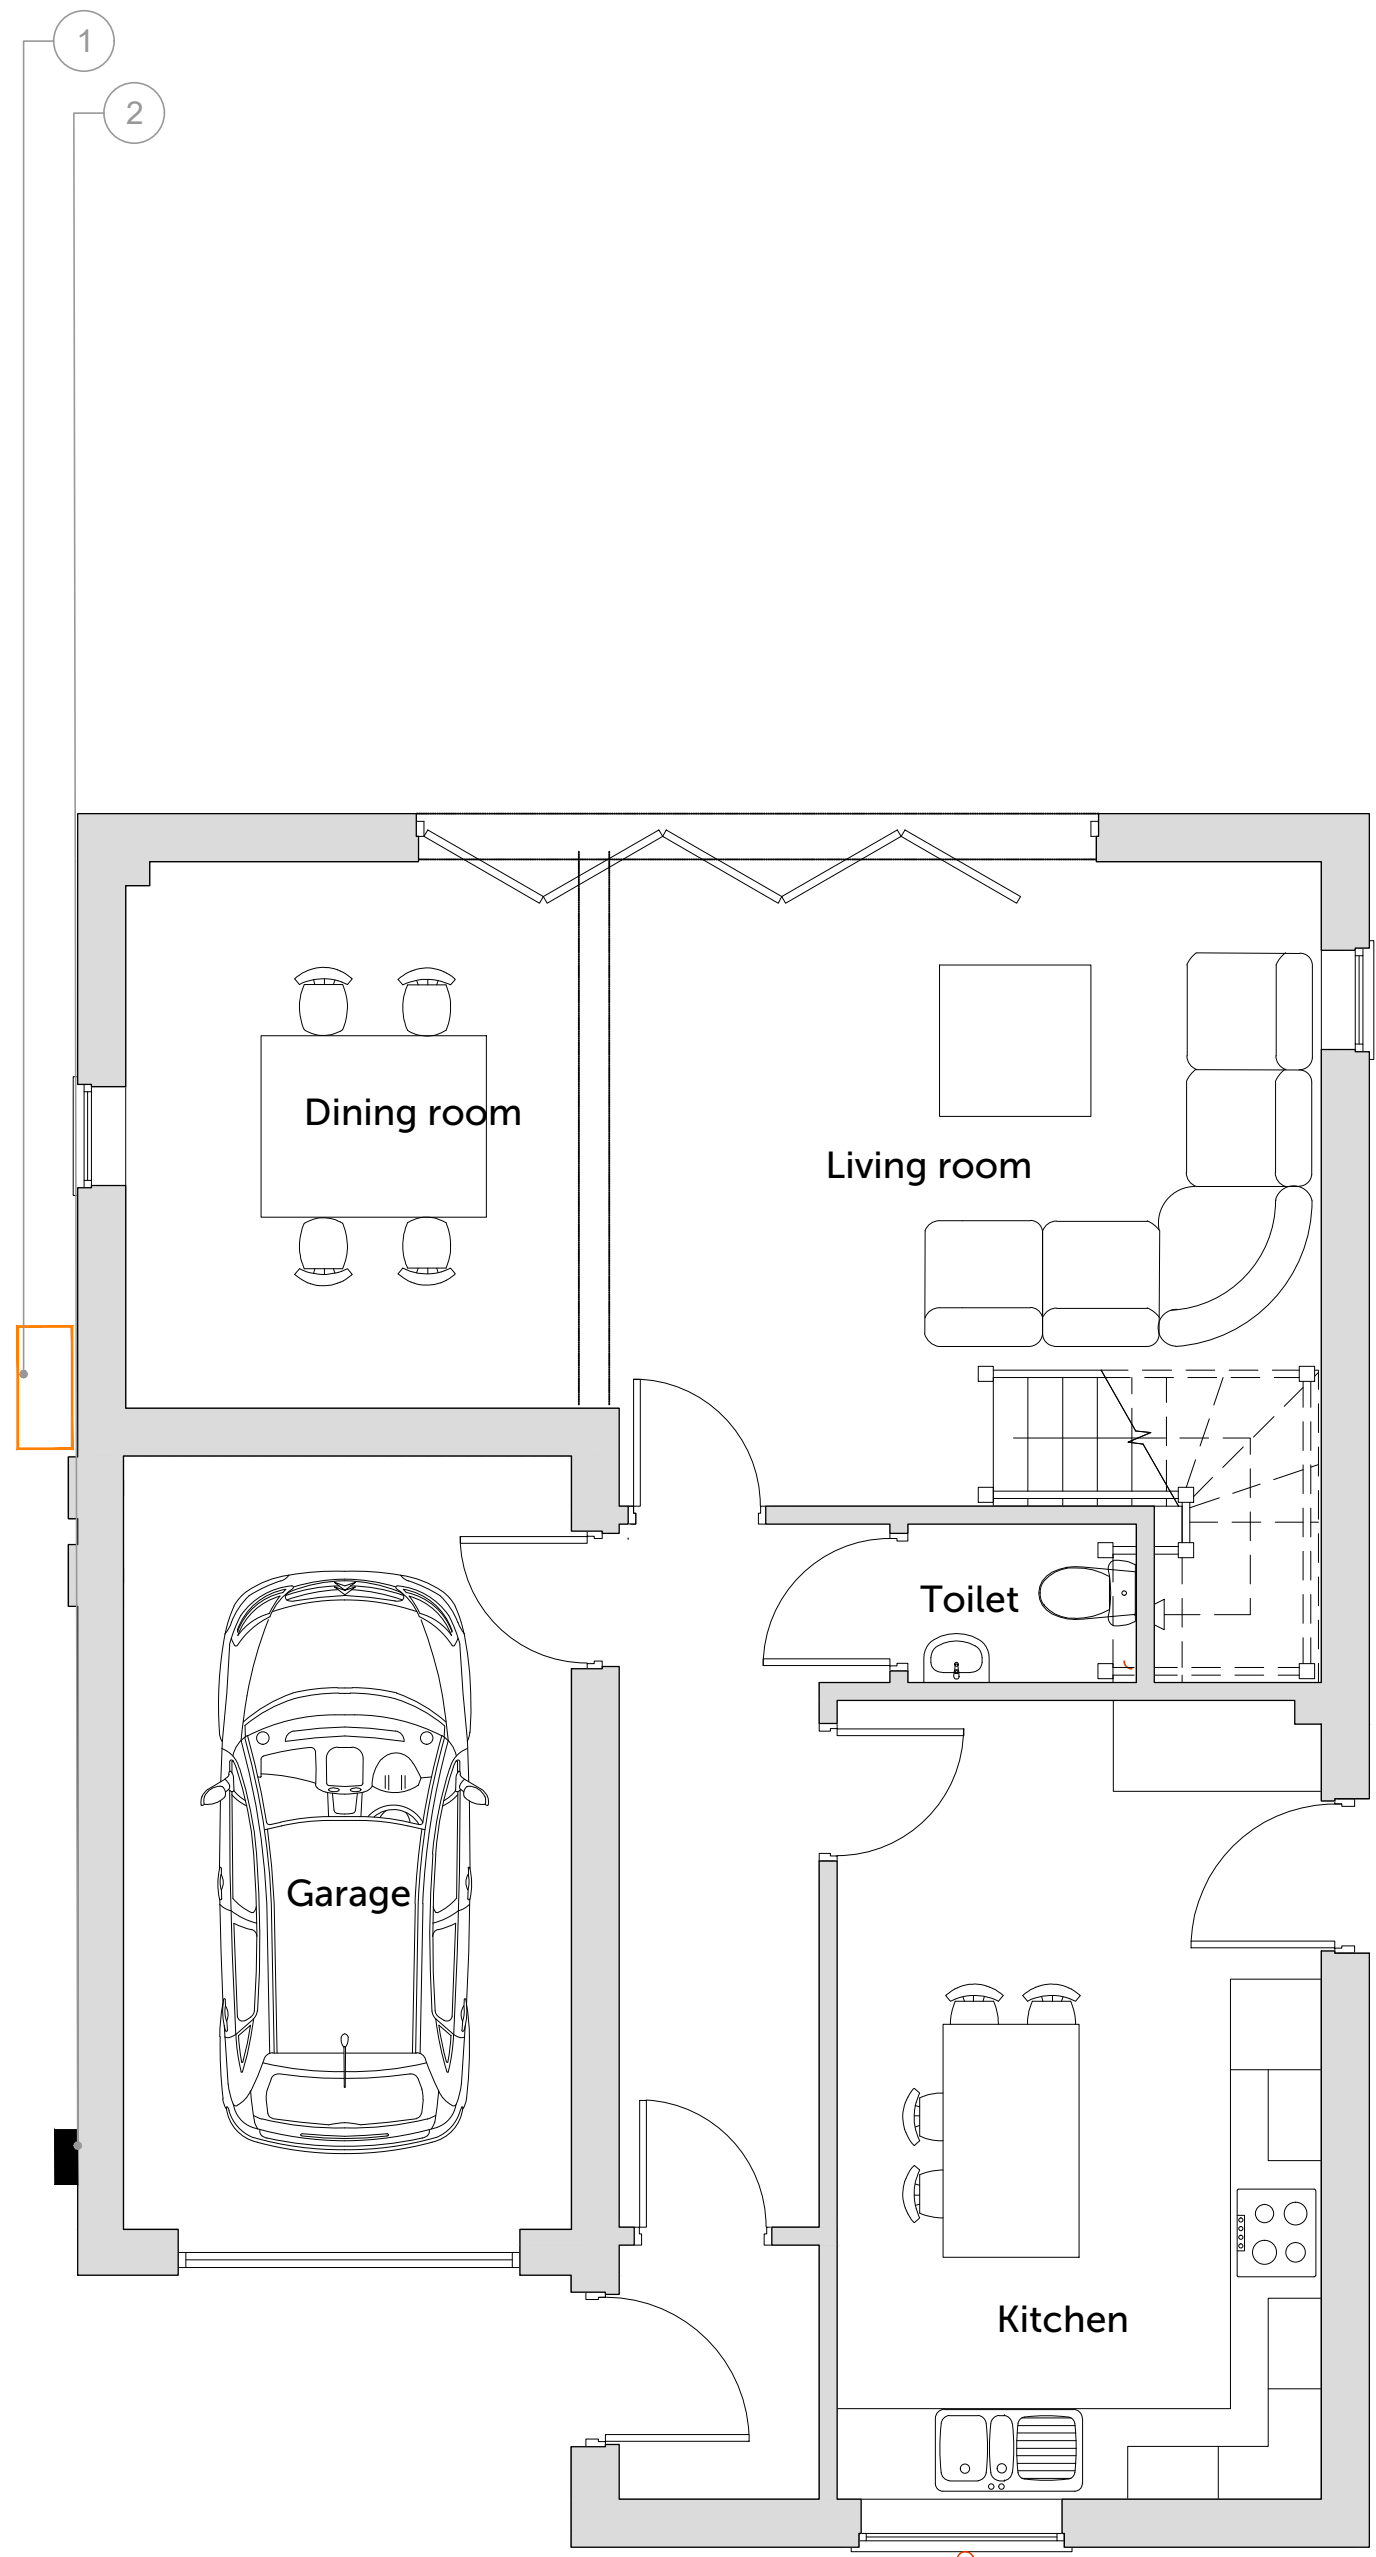

PROPOSED GROUND FLOOR
1 : 50

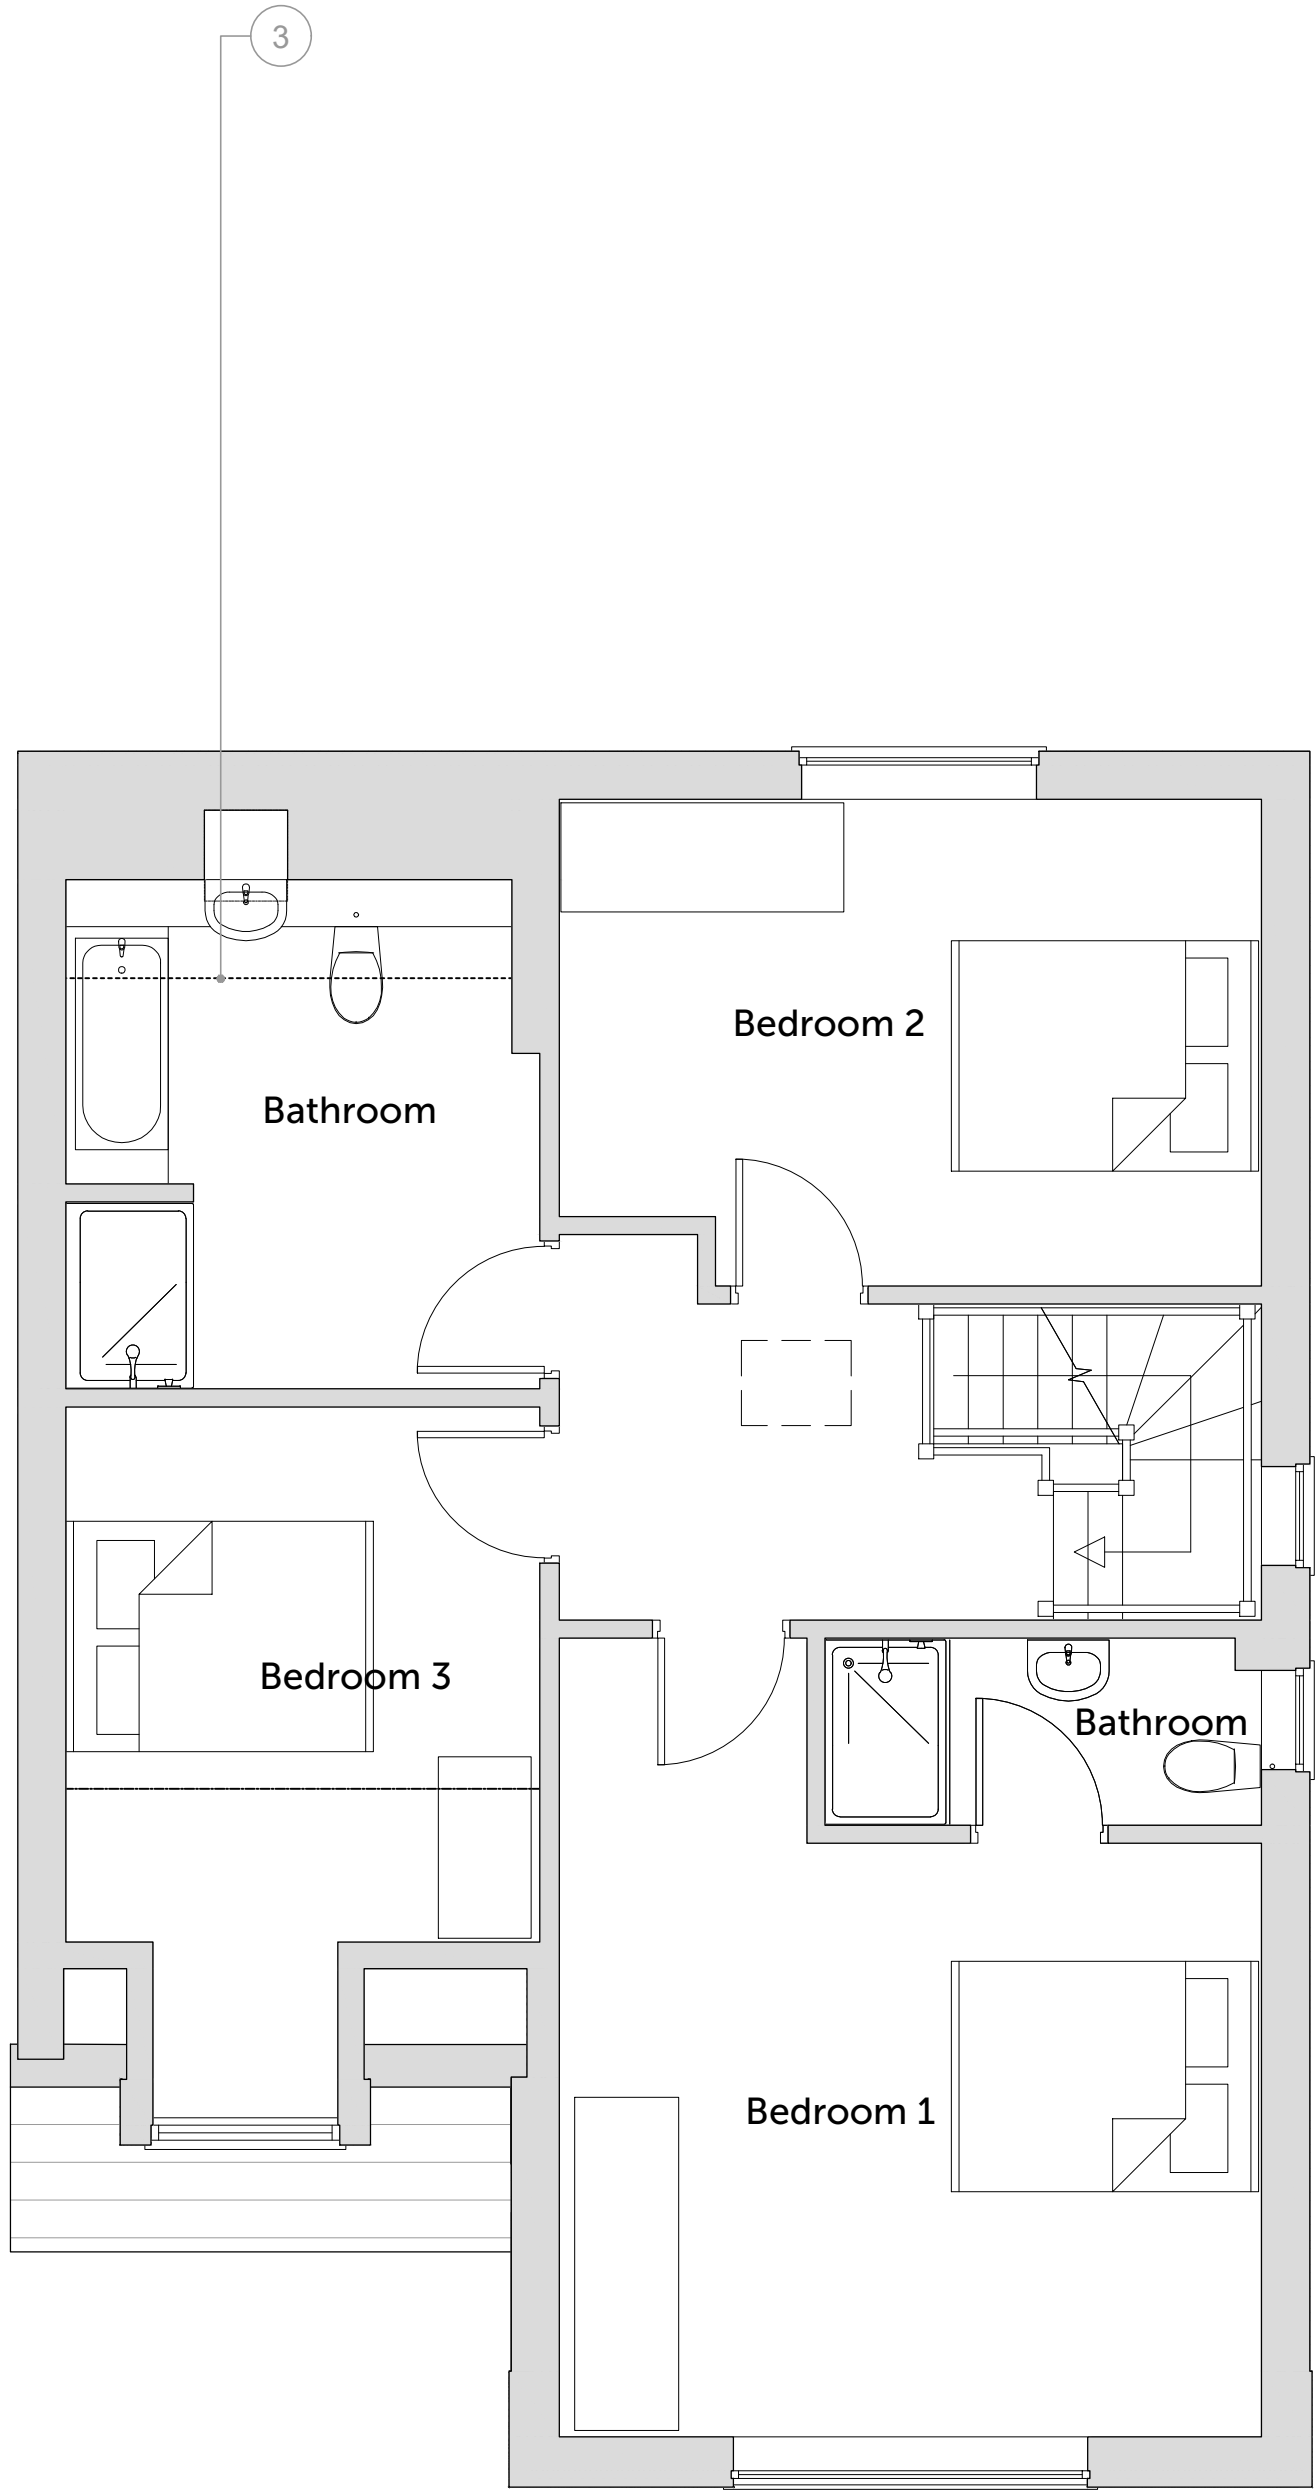

PROPOSED FIRST FLOOR
1 : 50

I01	Issued to Client	06/09/2023	DIT
			TD
Rev.	Description	Date	Checked Rev. by

Client
Houghton Produce Ltd

Project Title
Residential Development

Site Details
Fengate Road, Pinchbeck
Spalding
PE11 3PU

Title
**House Type 2
Proposed Elevations**

Drawing Number
J2002-PL-04

Print Size
A1



Origin Design Studio Ltd
Brunel House,
Deepdale Enterprise Park, Nettleham
Lincoln LN2 2LL

T. 01522 405100
E. info@origindesignstudio.co.uk
www.origindesignstudio.co.uk

