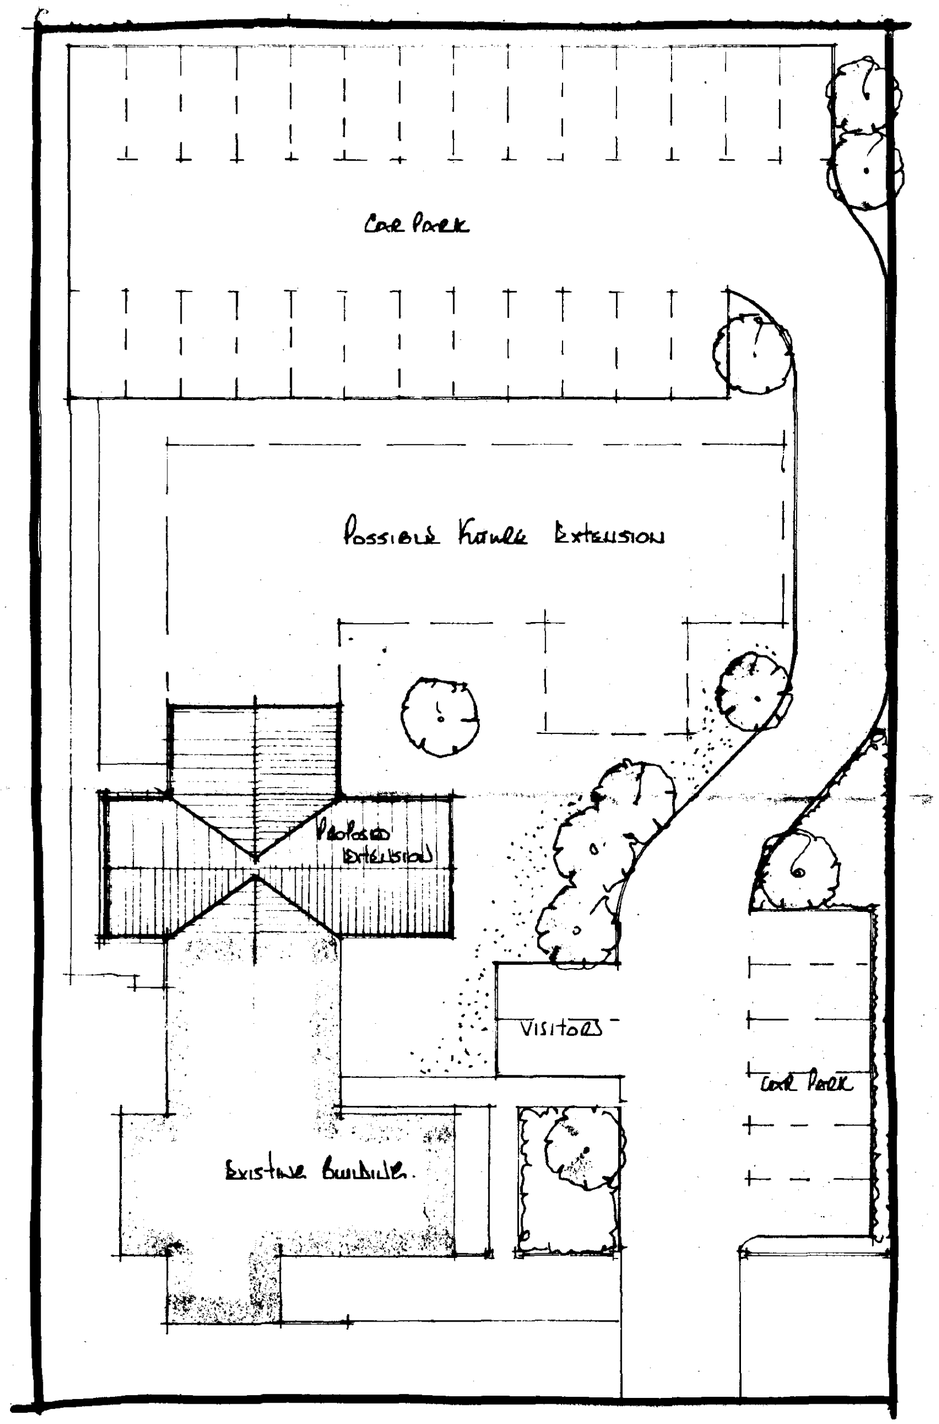


A		
	Date	Revisions

© copyright

East Midlands Design Associates

"Willow Lodge",
Horseshoe Road,
Spalding,
Lincs. PE11 3JA
Tel: Spalding (0775) 767968

Client
NATIONWIDE PROPERTY

Job Title
EXTENSION TO OFFICES AT
ENTERPRISE PARK
PINCHBECK
SPALDING


Drawing Title
BLOCK PLAN

Scale 1:200


Date NOV 95 | Drawn by DAL

Drg. No. 95/57/03 | Rev


SOUTH HOLLAND DC
HOUSING & PLANNING
13 NOV 1995
Ref: 1093/95

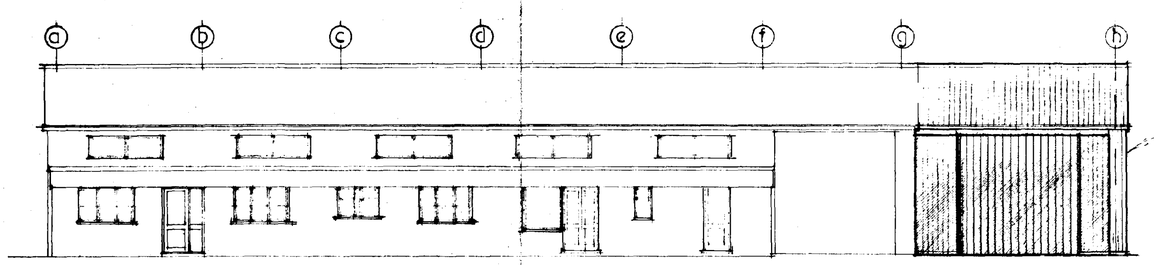


south

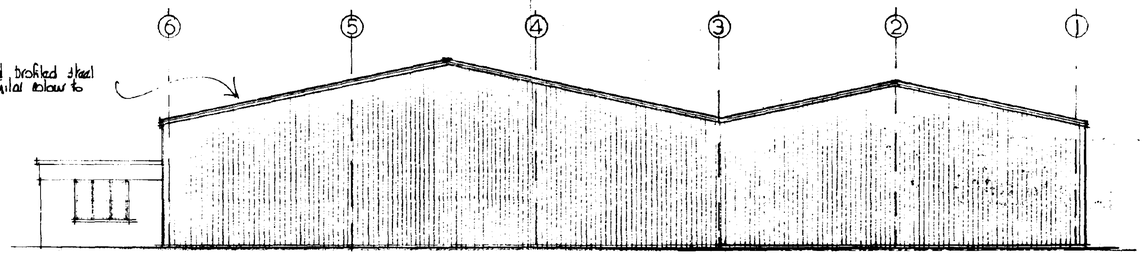


east

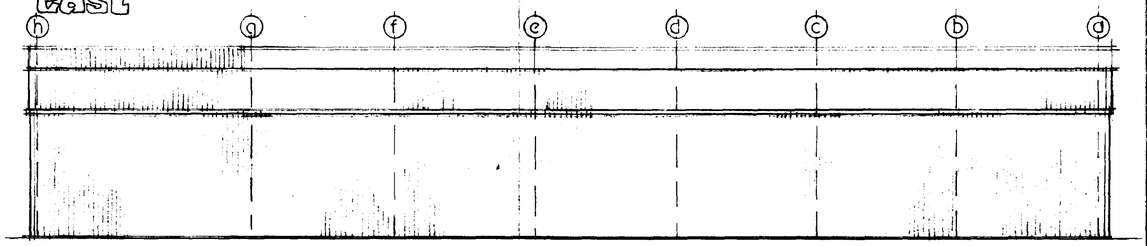


north

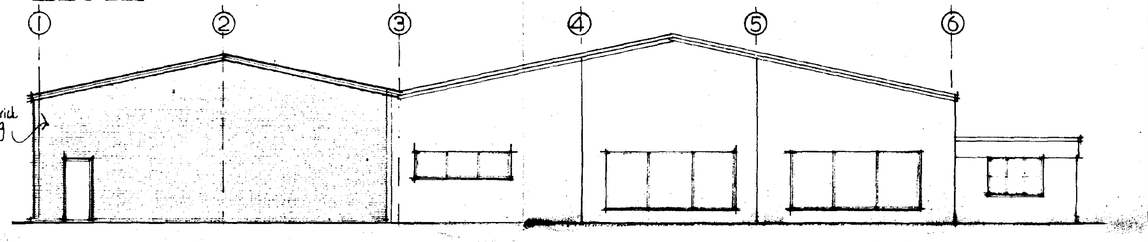

west

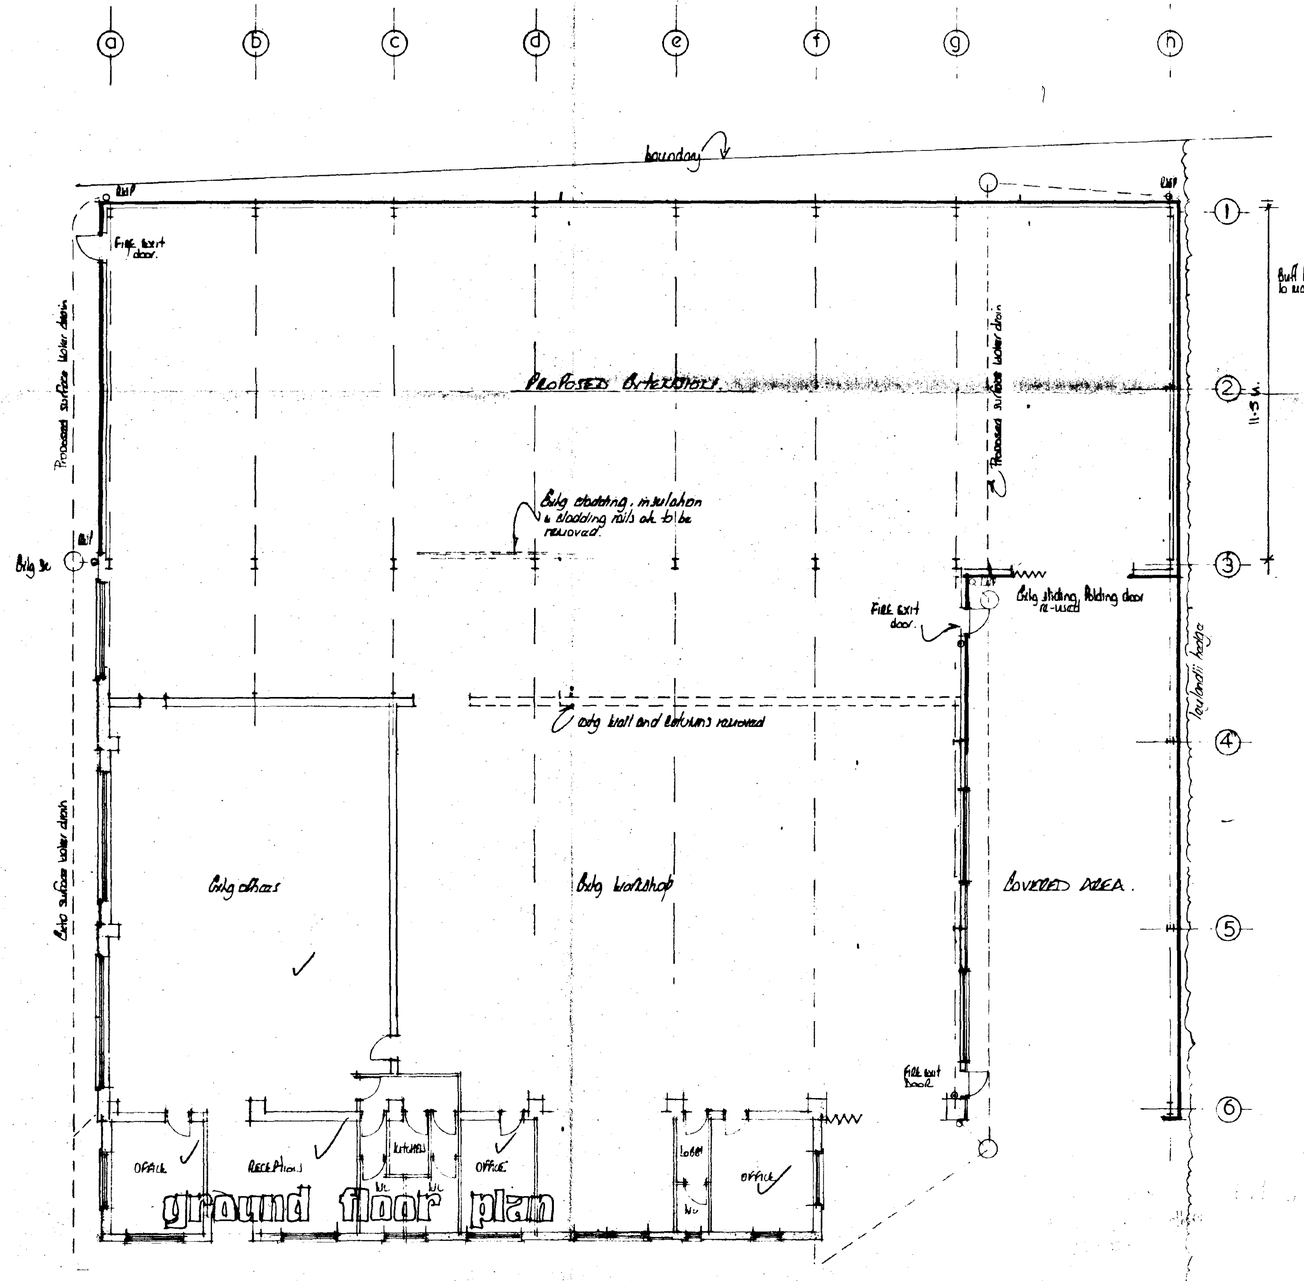

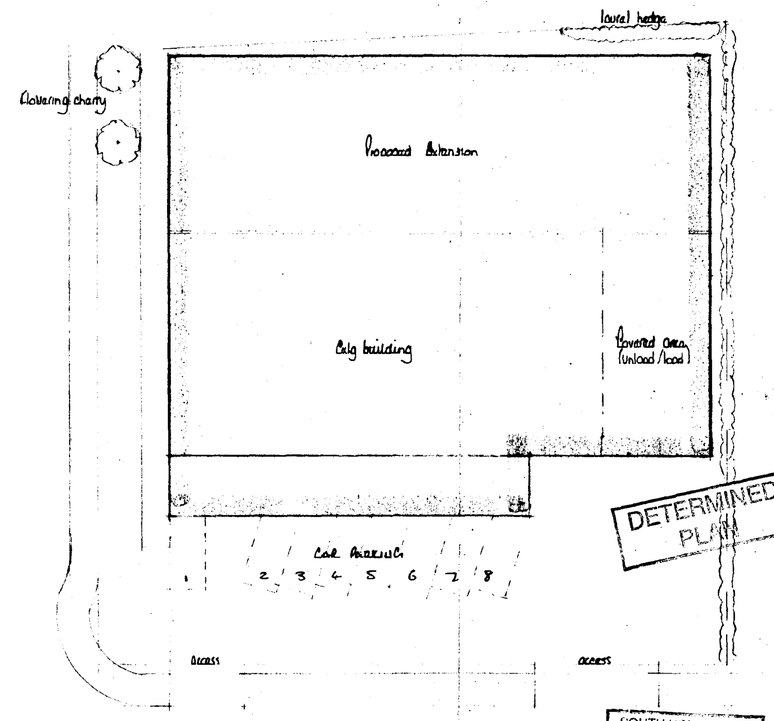

DETERMINED PLAN

SOUTH HOLLAND DC
HOUSING & PLANNING
30 NOV 1995
Ref. 1092/95

28.3 x 18.5 = 523.55 - 117 = 406.55 Incl = 8.1 spaces

3.9 x 23.5 = 91.65 + 117 = 208.65 office = 6.3 spaces

Rev	Date	Revision
		Brick in lieu of cladding to lower part
A	NOV 95	Elevation Amended

RPS CONSTRUCTION
Kingston Lodge,
Jekils Gate,
Fleet Fen,
Holbeach,
Lincs. PE12 8QS.
Tel. (01406) 424406 Fax: (01406) 426260

Client: PARAMOUNT LABELS.

Job Title: EXTENSION to FACTORY & WAREHOUSE UNIT, PINCHBECK, SPALDING.

Drawing Title: PLAN & ELEVATIONS AS PROPOSED

AMENDED PLAN

Ref.

Scale: 1:100 & 1:200

Date: OCT 95 Drawn by: AL

Drg No: 95/60/01 Rev: A