



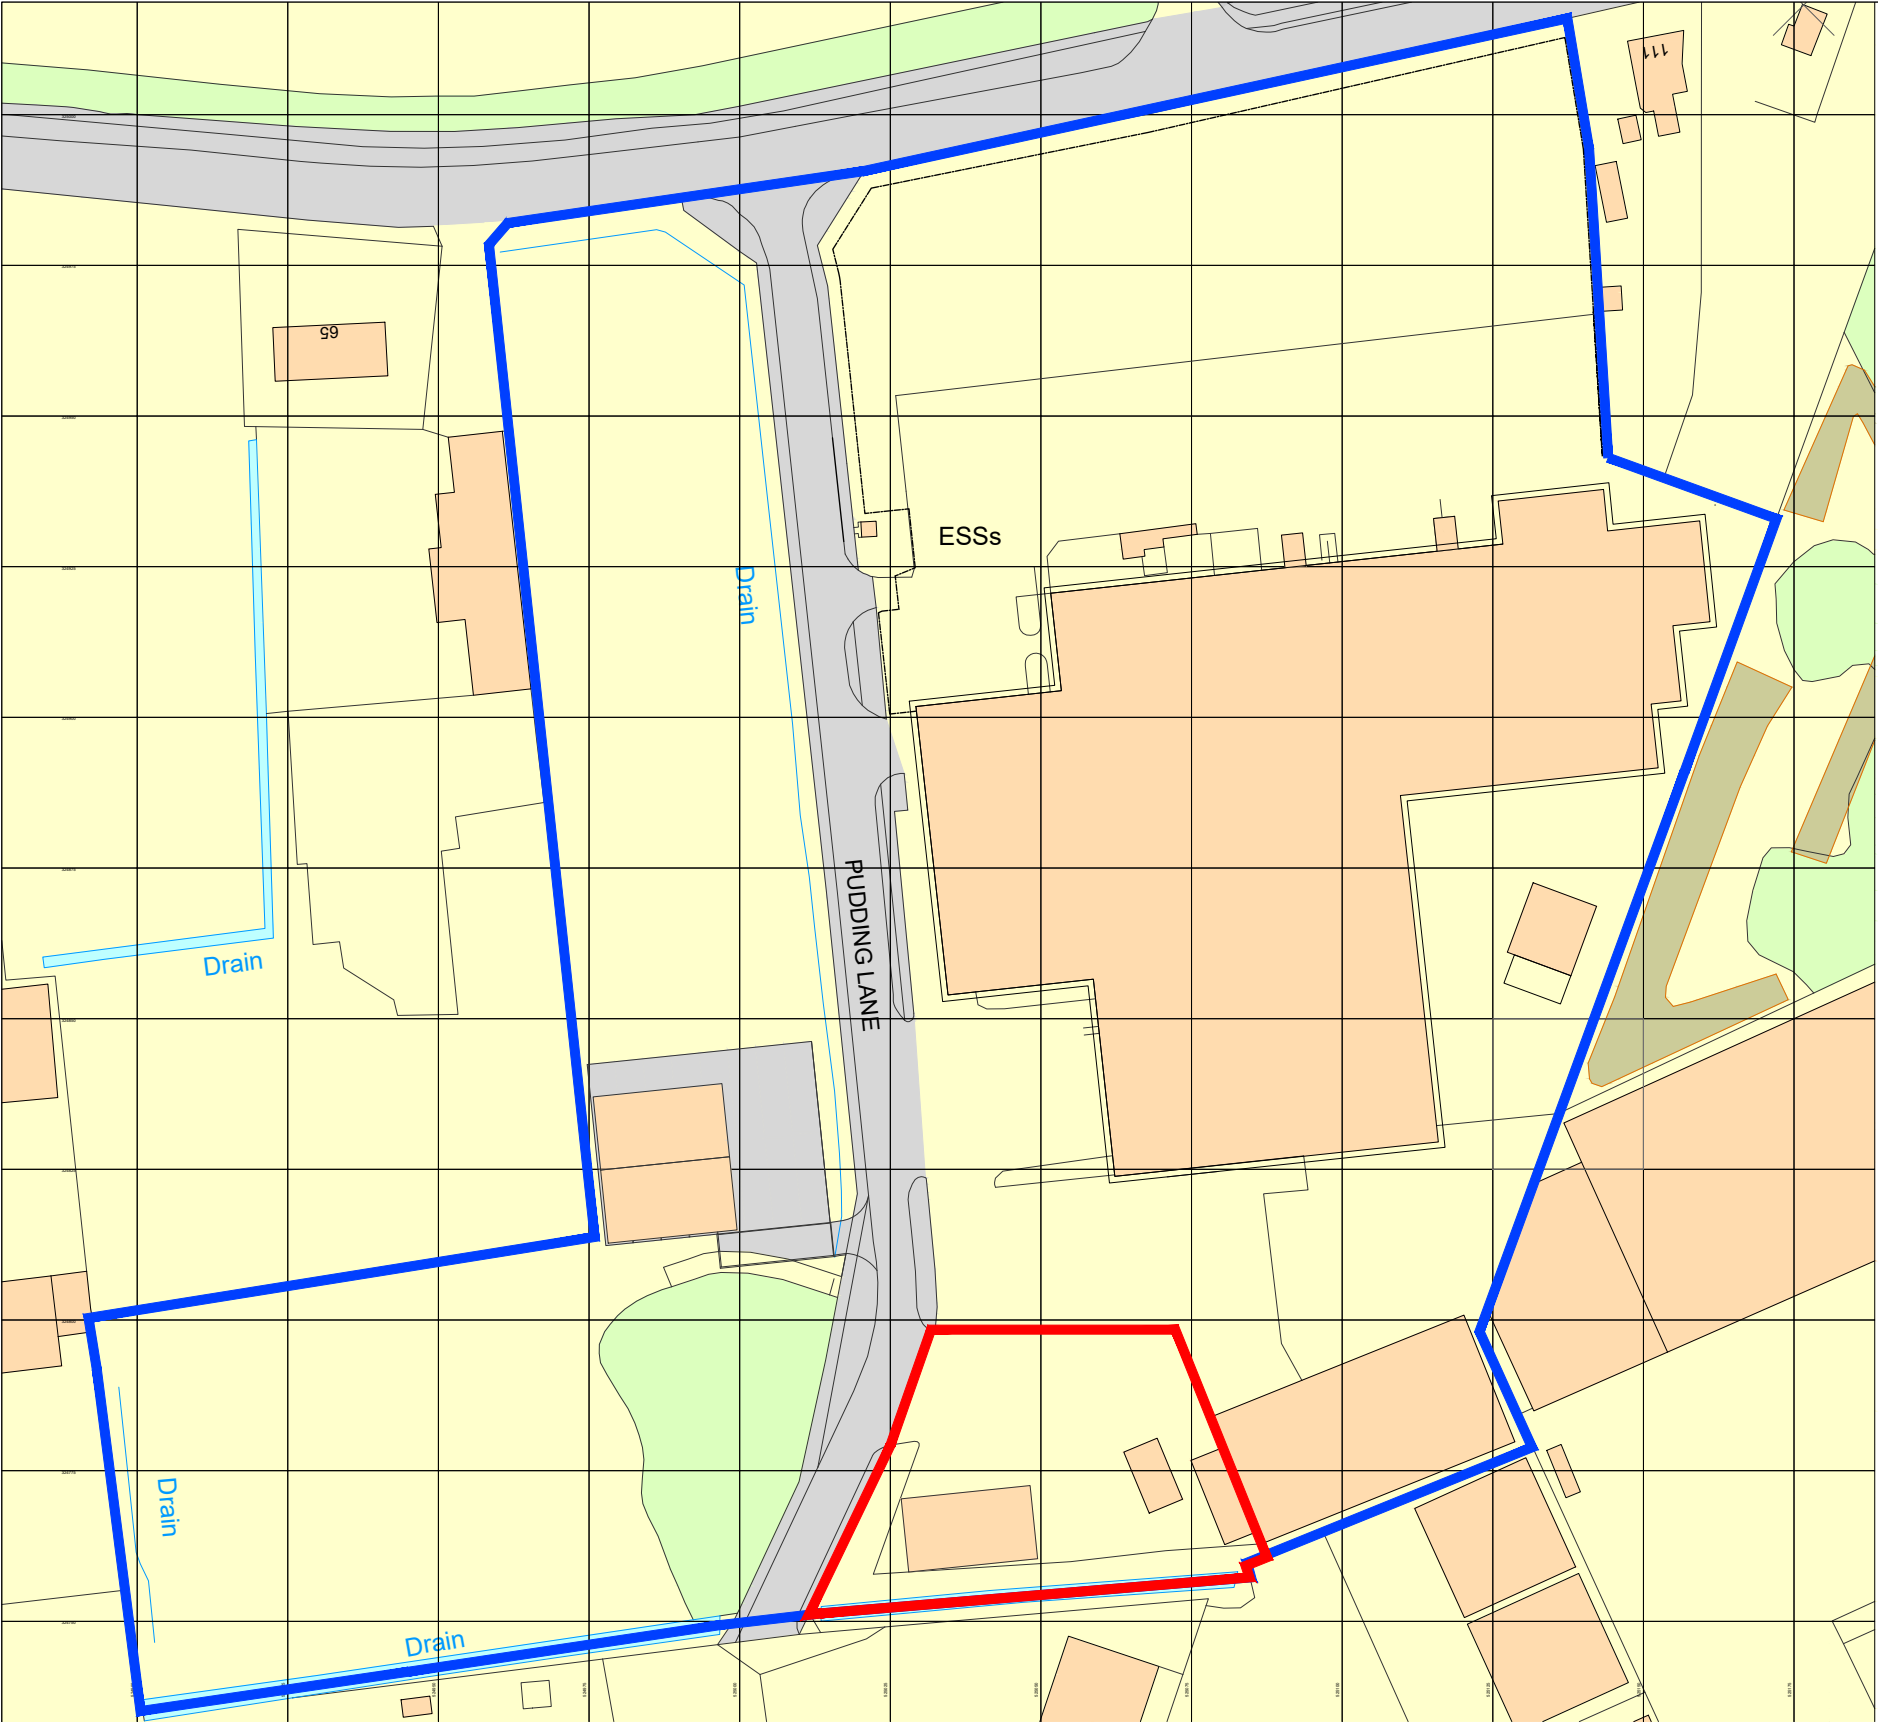

Site Location Plan
SCALE 1 : 1250

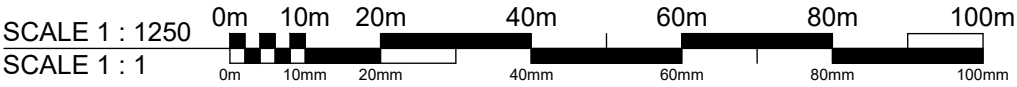

Ordnance Survey, (c) Crown Copyright 2025. All rights reserved. Licence number 100022432

- Extent of works area
- Extent of applicant's premises

Client:
J.O. Sims Ltd

Project: **Proposed Loading Dock
Pudding Lane, Pinchbeck, Spalding,
Lincolnshire, PE11 3TJ**

Drawing No.:
A1790-10

Date: Oct 2025

Scale: as shown

Drawn by: AP

Checked by: AJO

DO NOT SCALE THIS DRAWING. THE CONTRACTOR IS DEEMED TO HAVE CHECKED ALL DIMENSIONS ON SITE AND REPORT ANY DISCREPANCIES TO OGLESBY & LIMB LTD. THE CONTENTS OF THIS DRAWING ARE COVERED BY COPYRIGHT AND REMAIN THE PROPERTY OF OGLESBY & LIMB LTD. WRITTEN APPROVAL MUST BE OBTAINED FROM OGLESBY & LIMB LTD PRIOR TO DUPLICATION OR REPRODUCTION OF THIS DRAWING OR ITS CONTENTS. ANY DIMENSIONS NOT SHOWN ARE TO BE CHECKED AND AGREED WITH OGLESBY & LIMB LTD.

Drawing Title:

Location Plan

PLANNING APPLICATION ISSUE

Oglesby & Limb Ltd
Chartered Architect

Suites 1, Market Chambers
12 Market Place, Spalding
PE11 1SL

T: 01775 761196

e-mail: design@o-l-ltd.co.uk