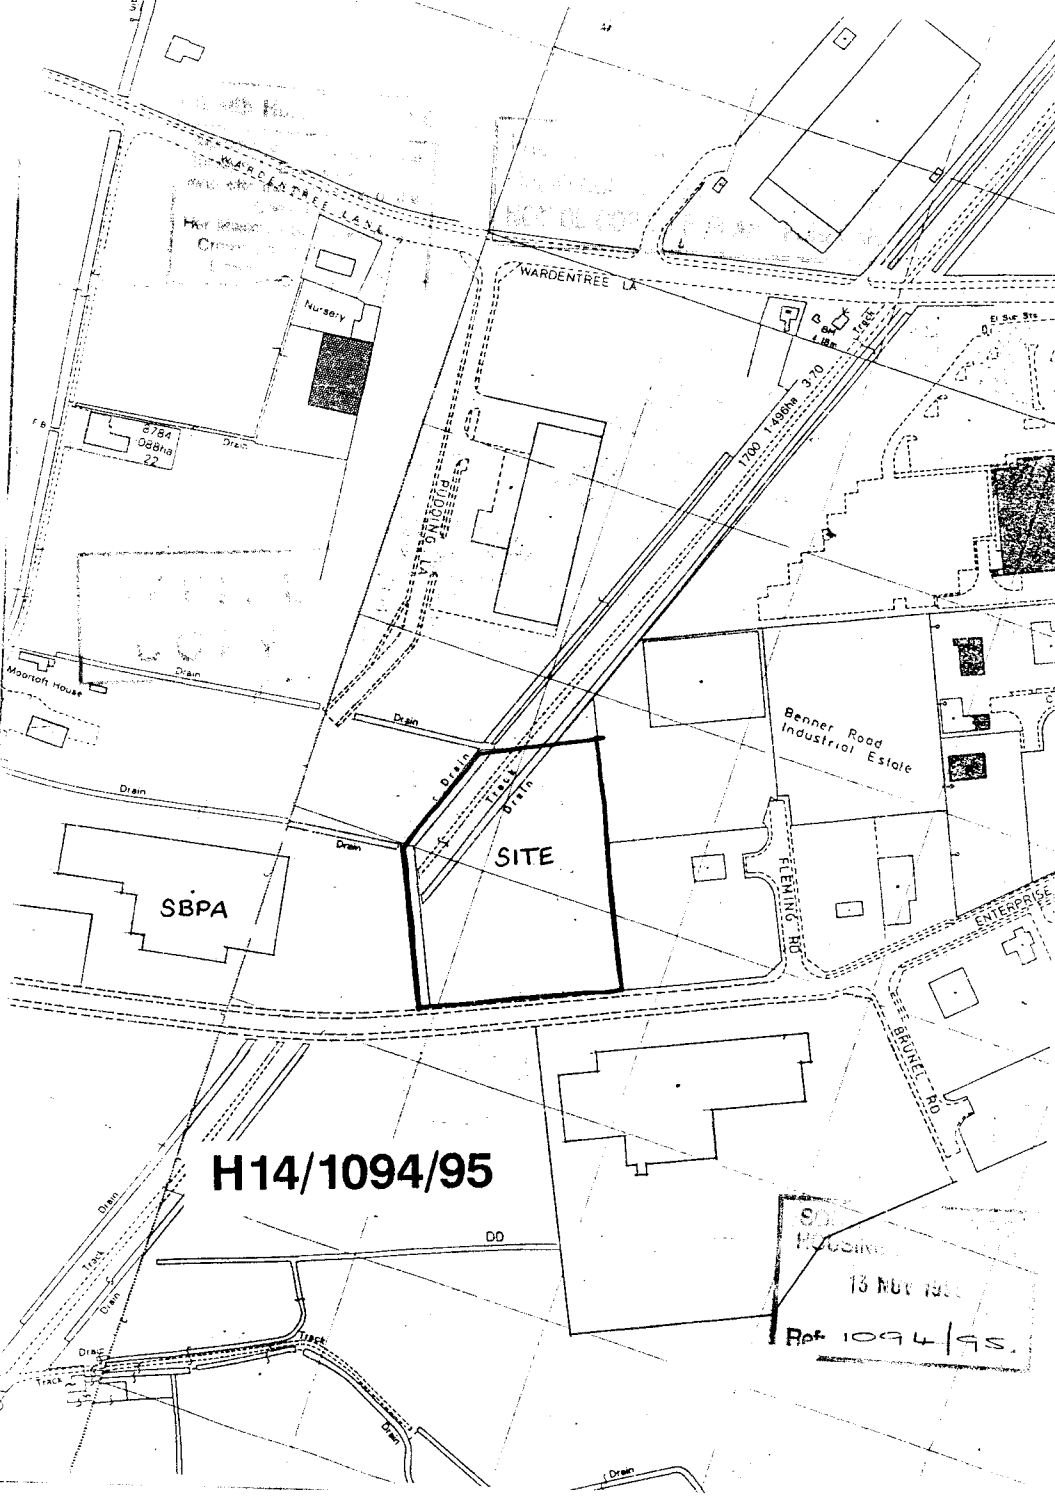

WARDENTREE LANE
WARDENTREE LN
Nursery
Drain
Moorloft House
SBPA
SITE
Track
Benner Road Industrial Estate
FLEMING RD
ENTERPRISE
BRUNEL RD
DD
Track
Drain
H14/1094/95
Ref 1094/95.