
PACKING HALL EXTENSION, WESTFALIA FRUIT

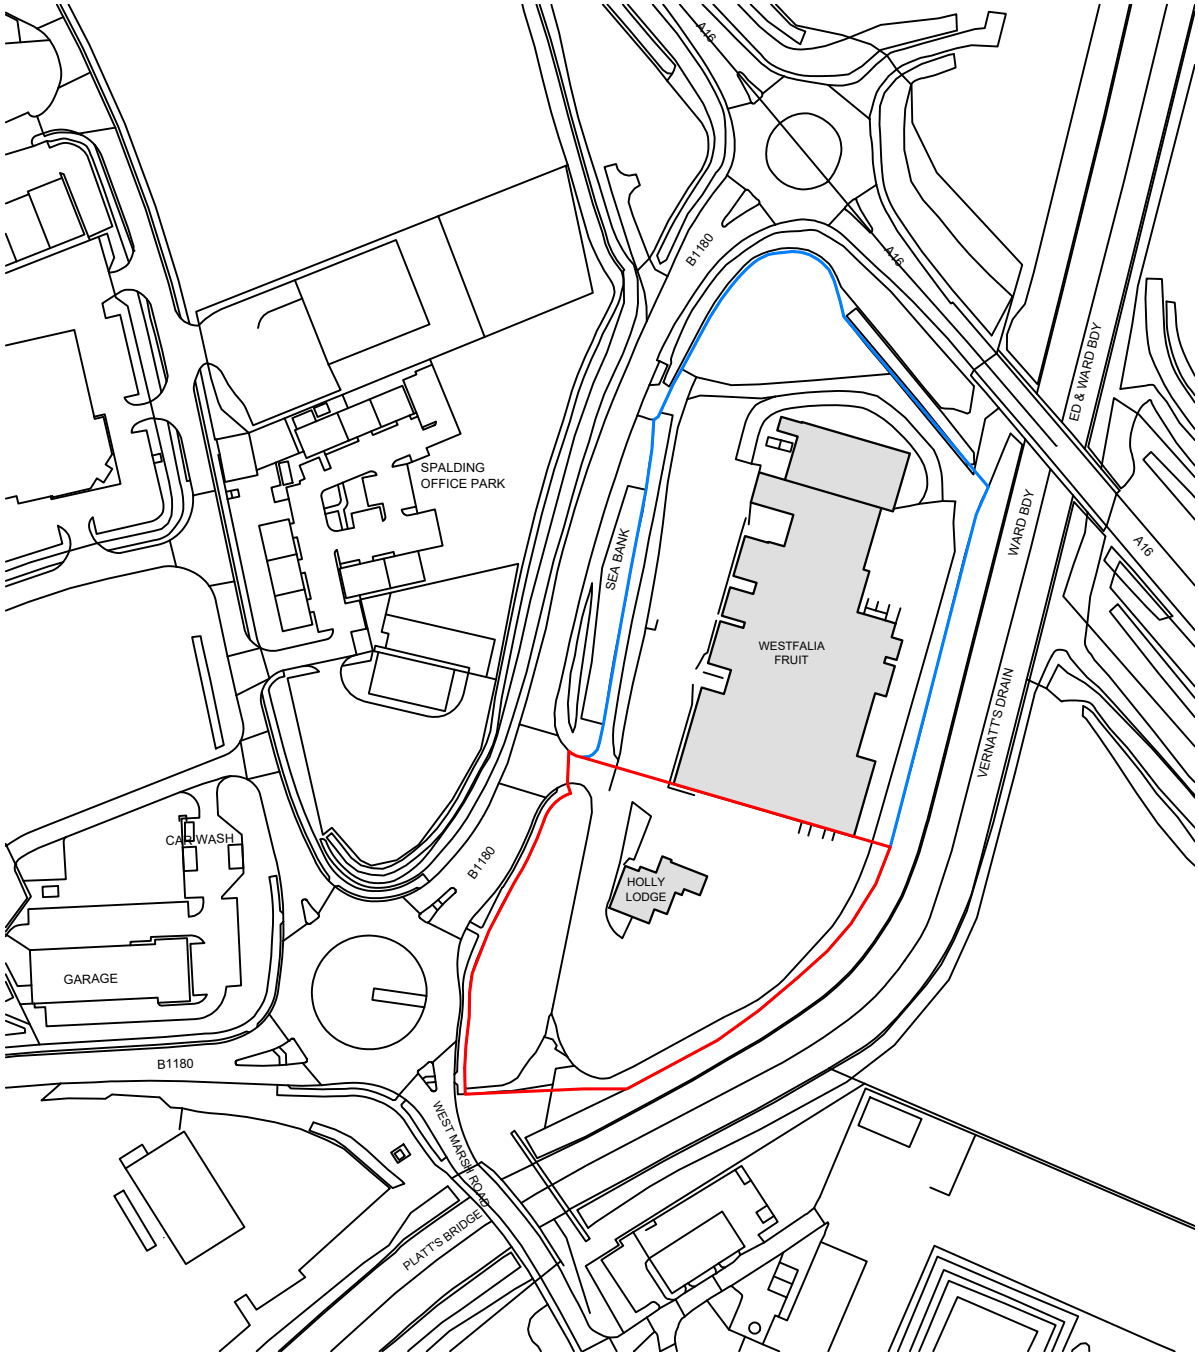

N

LINE OF OWNERSHIP

SITE BOUNDARY

no	revisions	date	source	drawn
S3.P01	RED/BLUE LINES ADJUSTED	27.02.2025	RGC	RM

PLANNING

project
PACKING HALL EXTENSION
WESTFALIA FRUIT

drawing title
SITE LOCATION PLAN

carter design group

drawn: RM date: 24/02/2025 checked: DR date: 24/02/2025 scale: 1:2500@A4

project . originator . volume . level . type . role . number	status . revision
8973.CDG.XX.XX.DR.A.0100	S3.P01

VICTORY PARK, LONDON ROAD, ATTLEBOROUGH, NORFOLK, NR17 1ZA. TEL: 01553 787788 E-MAIL: design@rgcarter.co.uk