
PACKING HALL EXTENSION, WESTFALIA FRUIT

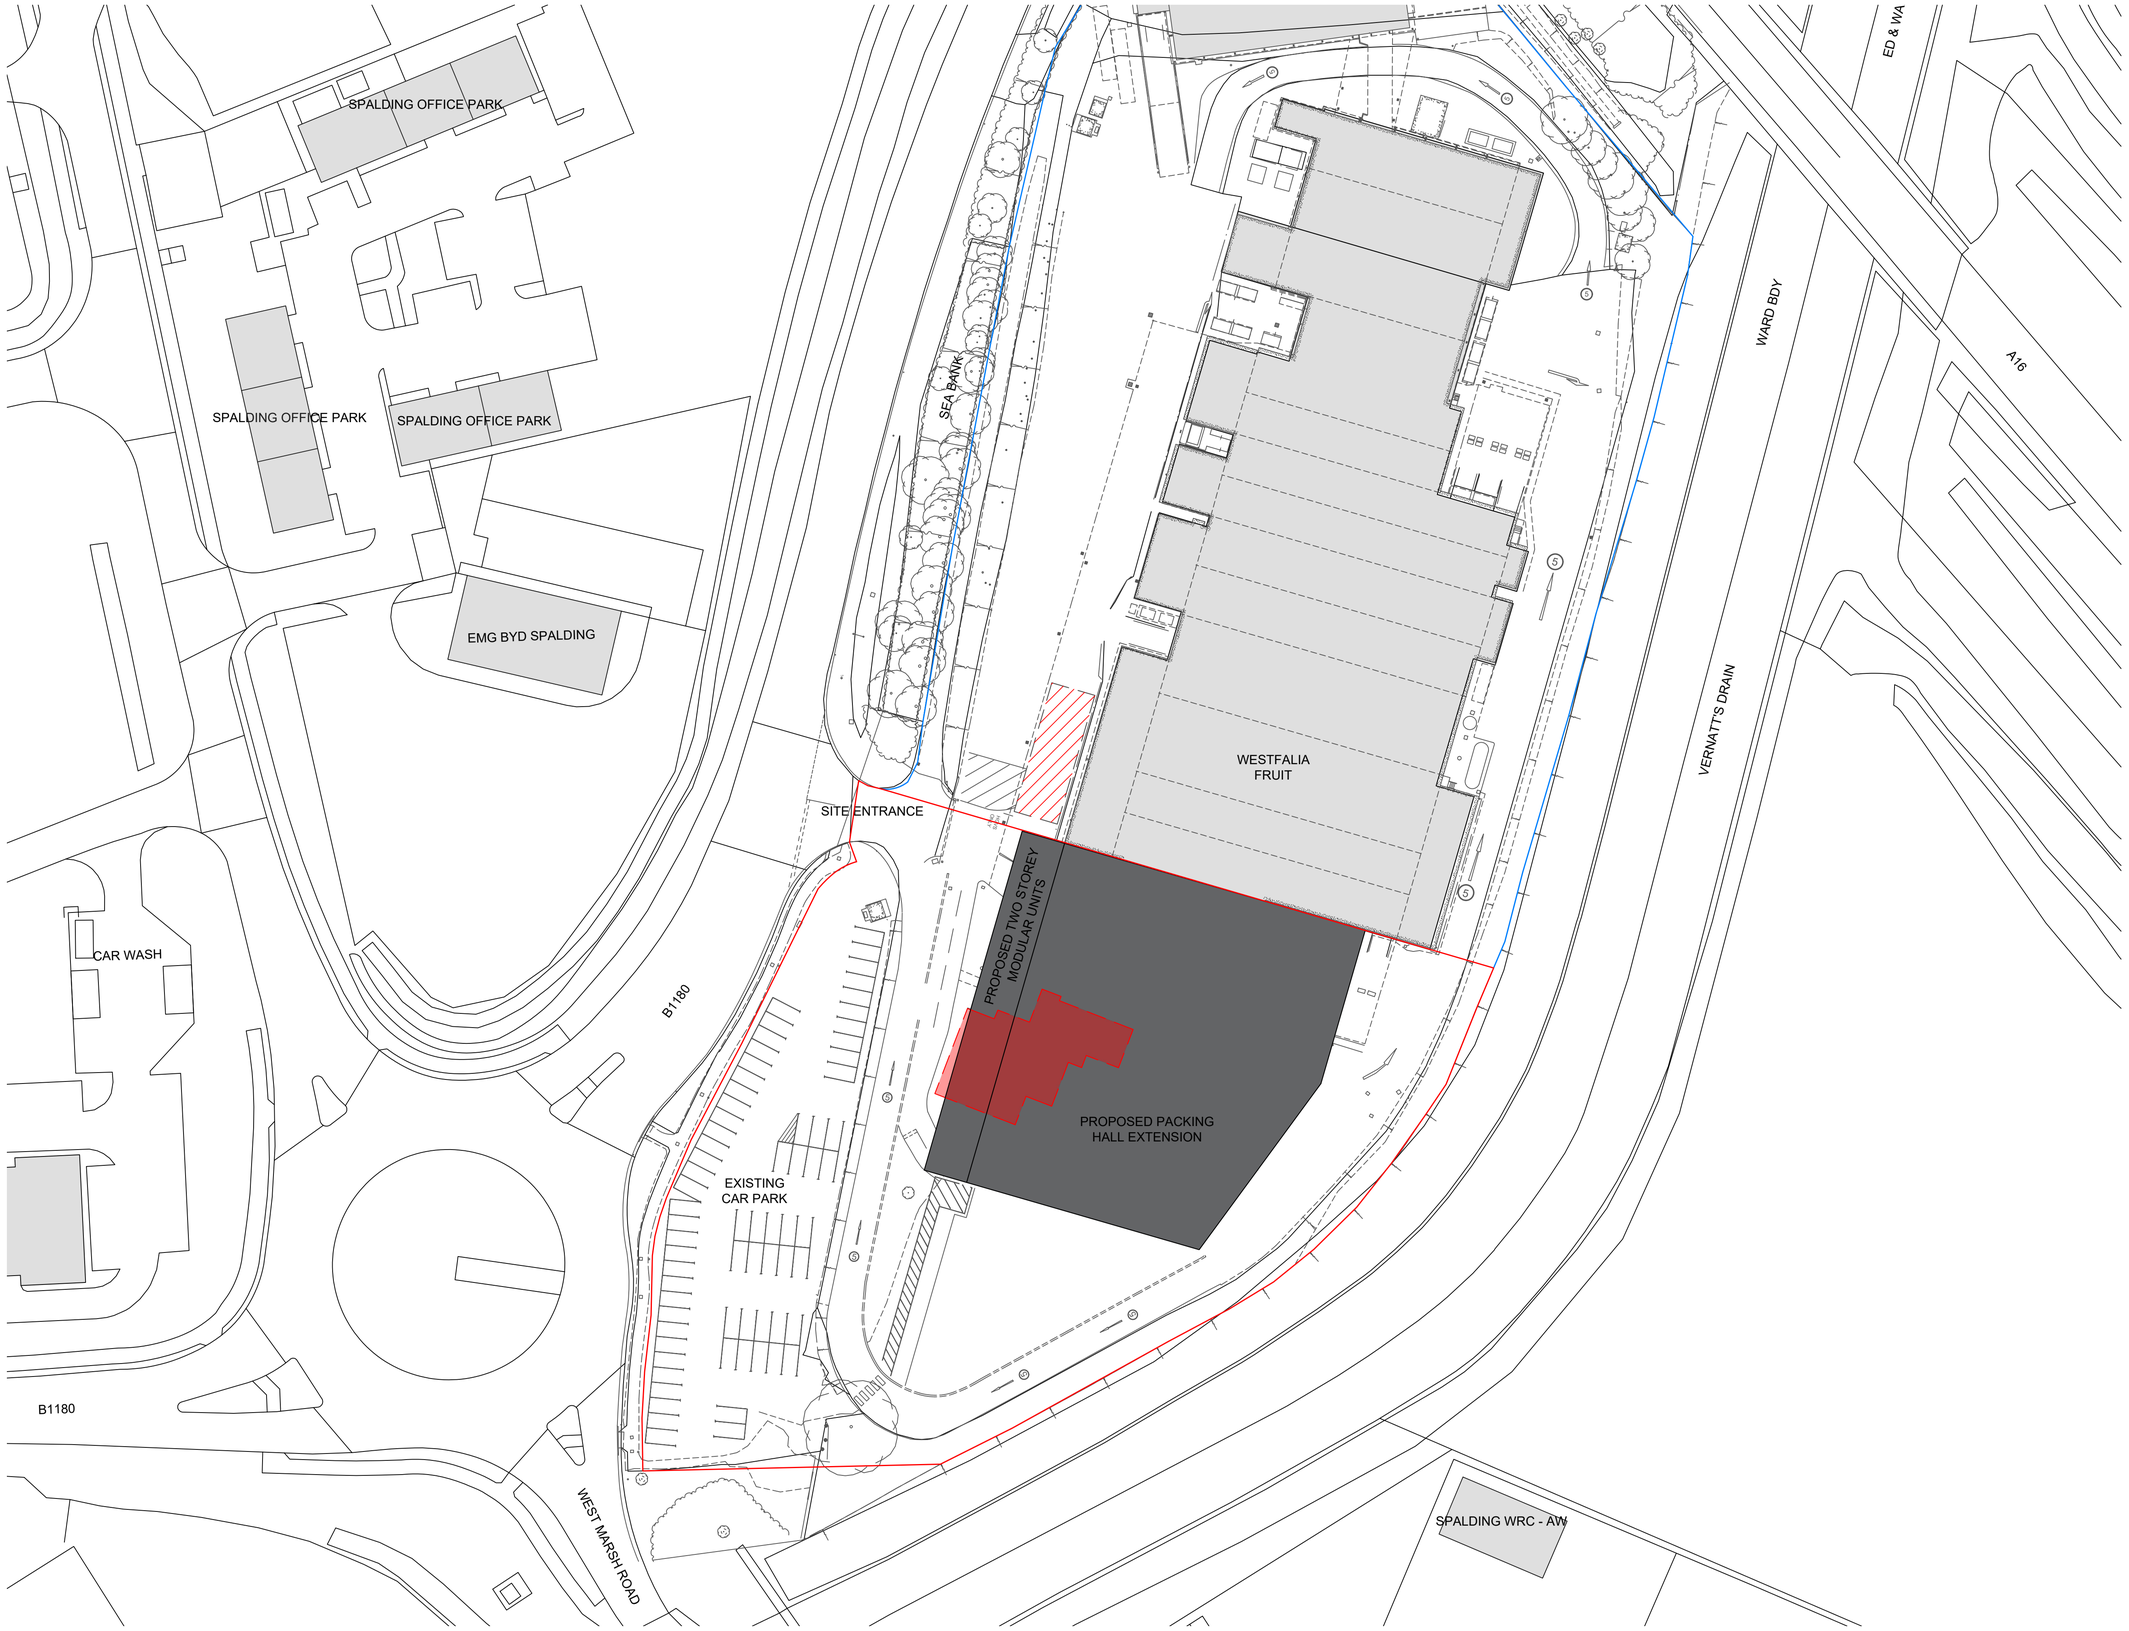

SITE BLOCK PLAN SCALE: 1:500 @ A1

COPYRIGHT:
This drawing must not be re-issued, loaned or copied without the consent of Carter Design Group [CDG].

DO NOT SCALE FROM THIS DRAWING. USE ONLY FIGURED OR GRID DIMENSIONS

NOTES:

All workmanship is to be in accordance with the latest amendment of the relevant section of BS 8000, to the extent that recommendations define cuality of finished work. All materials, products and systems are to be installed and fixed in strict accordance with the latest manufacturers written instructions, in line with the requirements of any relevant British Board of Agrément Certificates, British or European Standards and the section of BS 8000 applicable to that trade.

All dimensions must be checked on site prior to commencement of related works.

Any discrepancies should be notified to the design office immediately.

CONSTRUCTION [DESIGN AND MANAGEMENT] REGULATIONS 2015:

Design, Construction or Residual Risks beyond the expected knowledge of a competent Contractor, End-User/Operator, and/or residual risks that cannot be entirely mitigated through design are identified on this drawing. This drawing should be read alongside any project specific Design Risk Assessments prepared by CDG and/or other designers (including subcontractor or specialist designers).

N

LINE OF OWNERSHIP

SITE BOUNDARY

INDICATES OUTLINE OF BUILDINGS TO BE DEMOLISHED

INDICATES OUTLINE OF EXISTING BUILDINGS

INDICATES OUTLINE OF PROPOSED BUILDINGS

INDICATES OUTLINE OF TEMPORARY TWO STOREY MODULAR UNIT

no	revisions	date	source	drawn
S4.P02	TEMP OUTLINE REALIGNED	04.03.2025	RGC	RM
S3.P01	WERNICK INFORMATION ADDED	27.02.2025	RGC	RM

PLANNING

project
PACKING HALL EXTENSION
WESTFALIA FRUIT

drawing title
SITE BLOCK PLAN

carter design group

drawn: RM date: 25/02/2025 checked: DR date: 25/02/2025 scale: 1:500@A1

project	originator	volume	level	type	role	number	status	revision
8973	CDG	XX	XX	DR	A	0101	S4	P02

VICTORY PARK, LONDON ROAD, ATTLEBOROUGH, NORFOLK, NR17 1ZA. TEL: 01553 787788 E-MAIL: design@cgcarter.co.uk