PACKING HALL EXTENSION, WESTFALIA FRUIT

COPYRIGHT:
This drawing must not be re-issued, loaned or copied without the consent of Carter Design Group [CDG].

DO NOT SCALE FROM THIS DRAWING. USE ONLY FIGURED OR GRID DIMENSIONS

NOTES:


All workmanship is to be in accordance with the latest amendment of the relevant section of BS 8000, to the extent that recommendations define quality of finished work. All materials, products and systems are to be installed and fixed in strict accordance with the latest manufacturers written instructions, in line with the requirements of any relevant British Board of Agrément Certificates, British or European Standards and the section of BS 8000 applicable to that trade.

All dimensions must be checked on site prior to commencement of related works.


Any discrepancies should be notified to the design office immediately.

CONSTRUCTION [DESIGN AND MANAGEMENT] REGULATIONS 2015:


Design, Construction or Residual Risks beyond the expected knowledge of a competent Contractor, End-User/Operator, and/or residual risks that cannot be entirely mitigated through design are identified on this drawing. This drawing should be read alongside any project specific Design Risk Assessments prepared by CDG and/or other designers (including subcontractor or specialist designers).

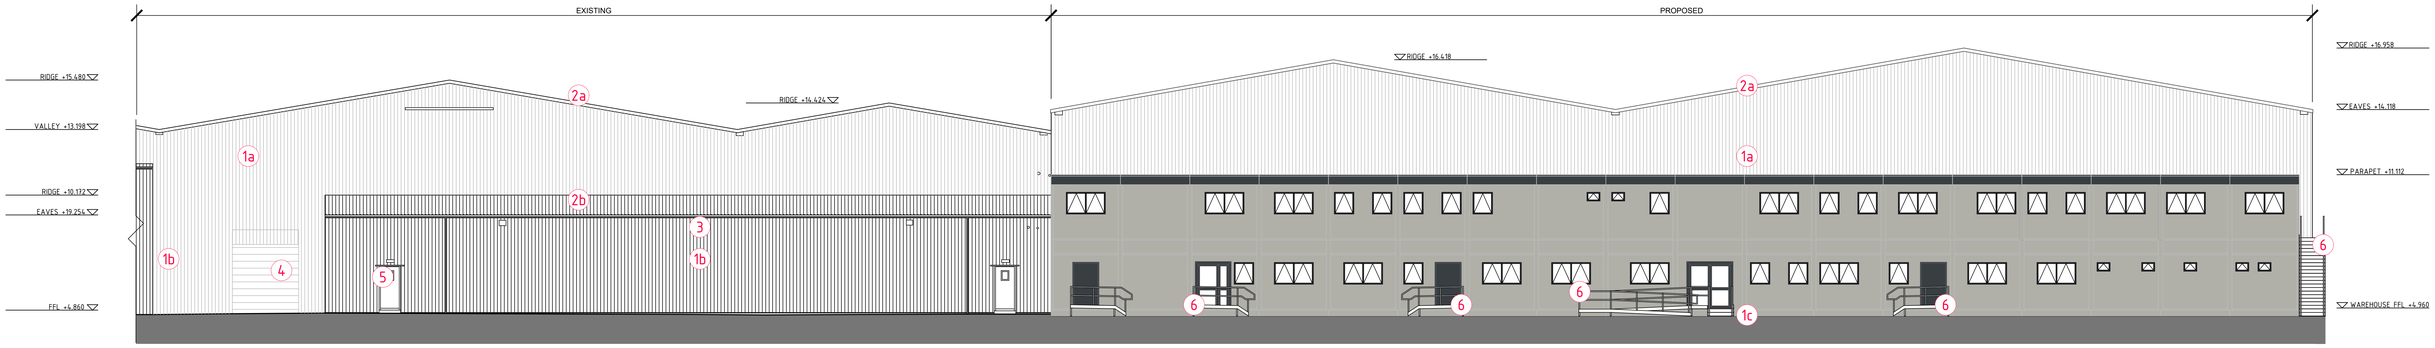


WESTERN ELEVATION

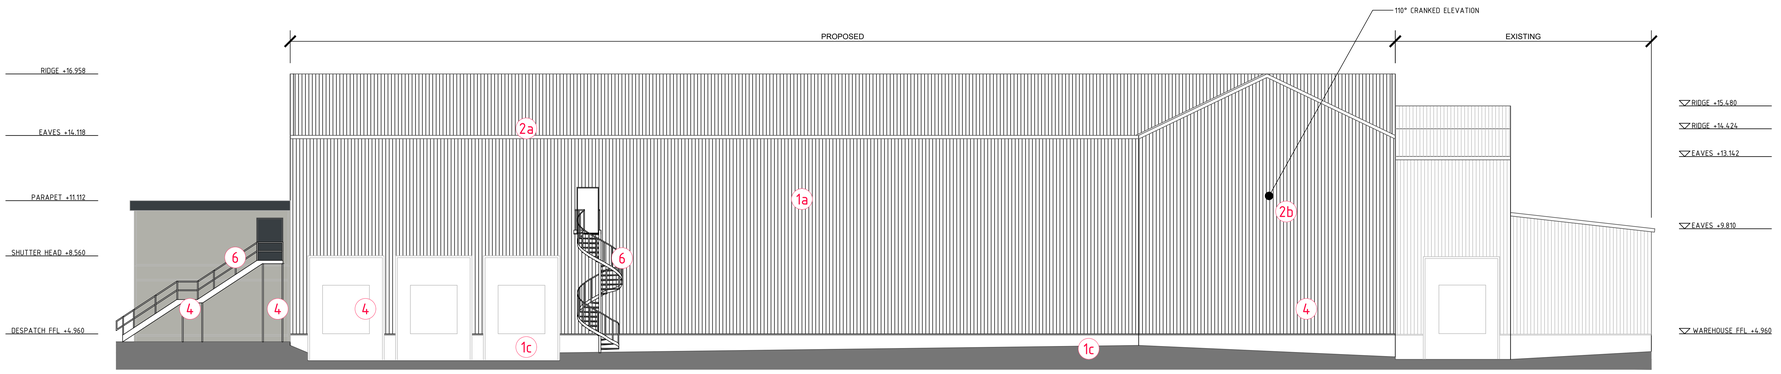

SOUTHERN ELEVATION

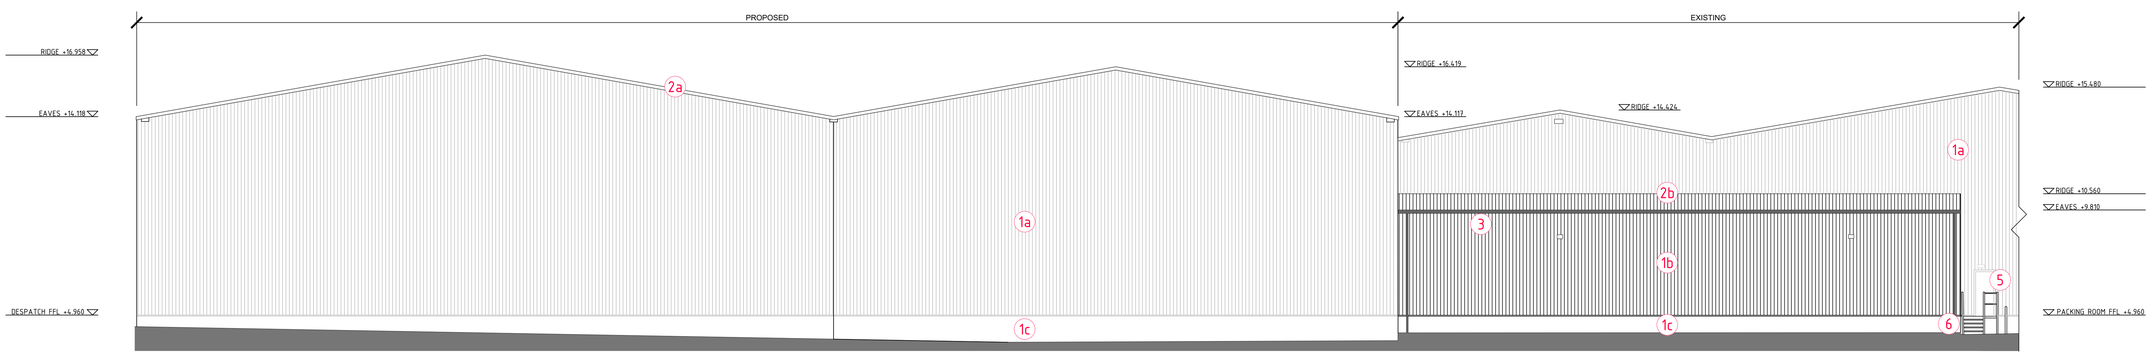

EASTERN ELEVATION

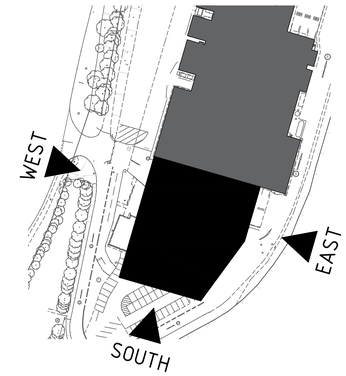

KEY PLAN - NTS

LEGEND:

EXTERNAL WALLS:

- 1a – VERTICAL PROFILED CLADDING - COLOUR: LIGHT GREY.
- 1b – VERTICAL PROFILED CLADDING - COLOUR: BLUE.
- 1c – CONCRETE PLINTH.

ROOF FINISH:

- 2a – PROFILED ROOF CLADDING WITH NON-PROFILED FLASHING - COLOUR: LIGHT GREY.
- 2b – PROFILED ROOF CLADDING WITH NON-PROFILED FLASHING - COLOUR: GREY.
- 3 – uPVC RAINWATER GOODS - COLOUR: GREY.

FACADE:

- 4 – ROLLER SHUTTER DOOR - COLOUR: WHITE.
- 5 – PERSONNEL DOOR - COLOUR: BLUE/WHITE.
- 6 – METAL STAIRS - COLOUR: BLACK.

PROPOSED PARTIAL ELEVATIONS SCALE: 1:100 @ A0

no	revisions	date	source	drawn
S3.P01	KEY PLAN AND NOTED ADDED	21.02.2025	KC/C	EM

PLANNING

project
PACKING HALL EXTENSION
WESTFALIA FRUIT

drawing title
PROPOSED PARTIAL ELEVATIONS

cdg carter design group

drawn: EM date: 21/02/2025 checked: DB date: 21/02/2025 scale: 1:100@A0

project	originator	volume	level	type	role	number	status	revision
8973	CDG	XX	XX	DR	A	1200	S4.P03	

VICTORY PARK, LONDON ROAD, ATTLEBOROUGH, NORFOLK, NR17 1ZA. TEL: 01953 707700 EMAIL: design@cgcarter.co.uk