




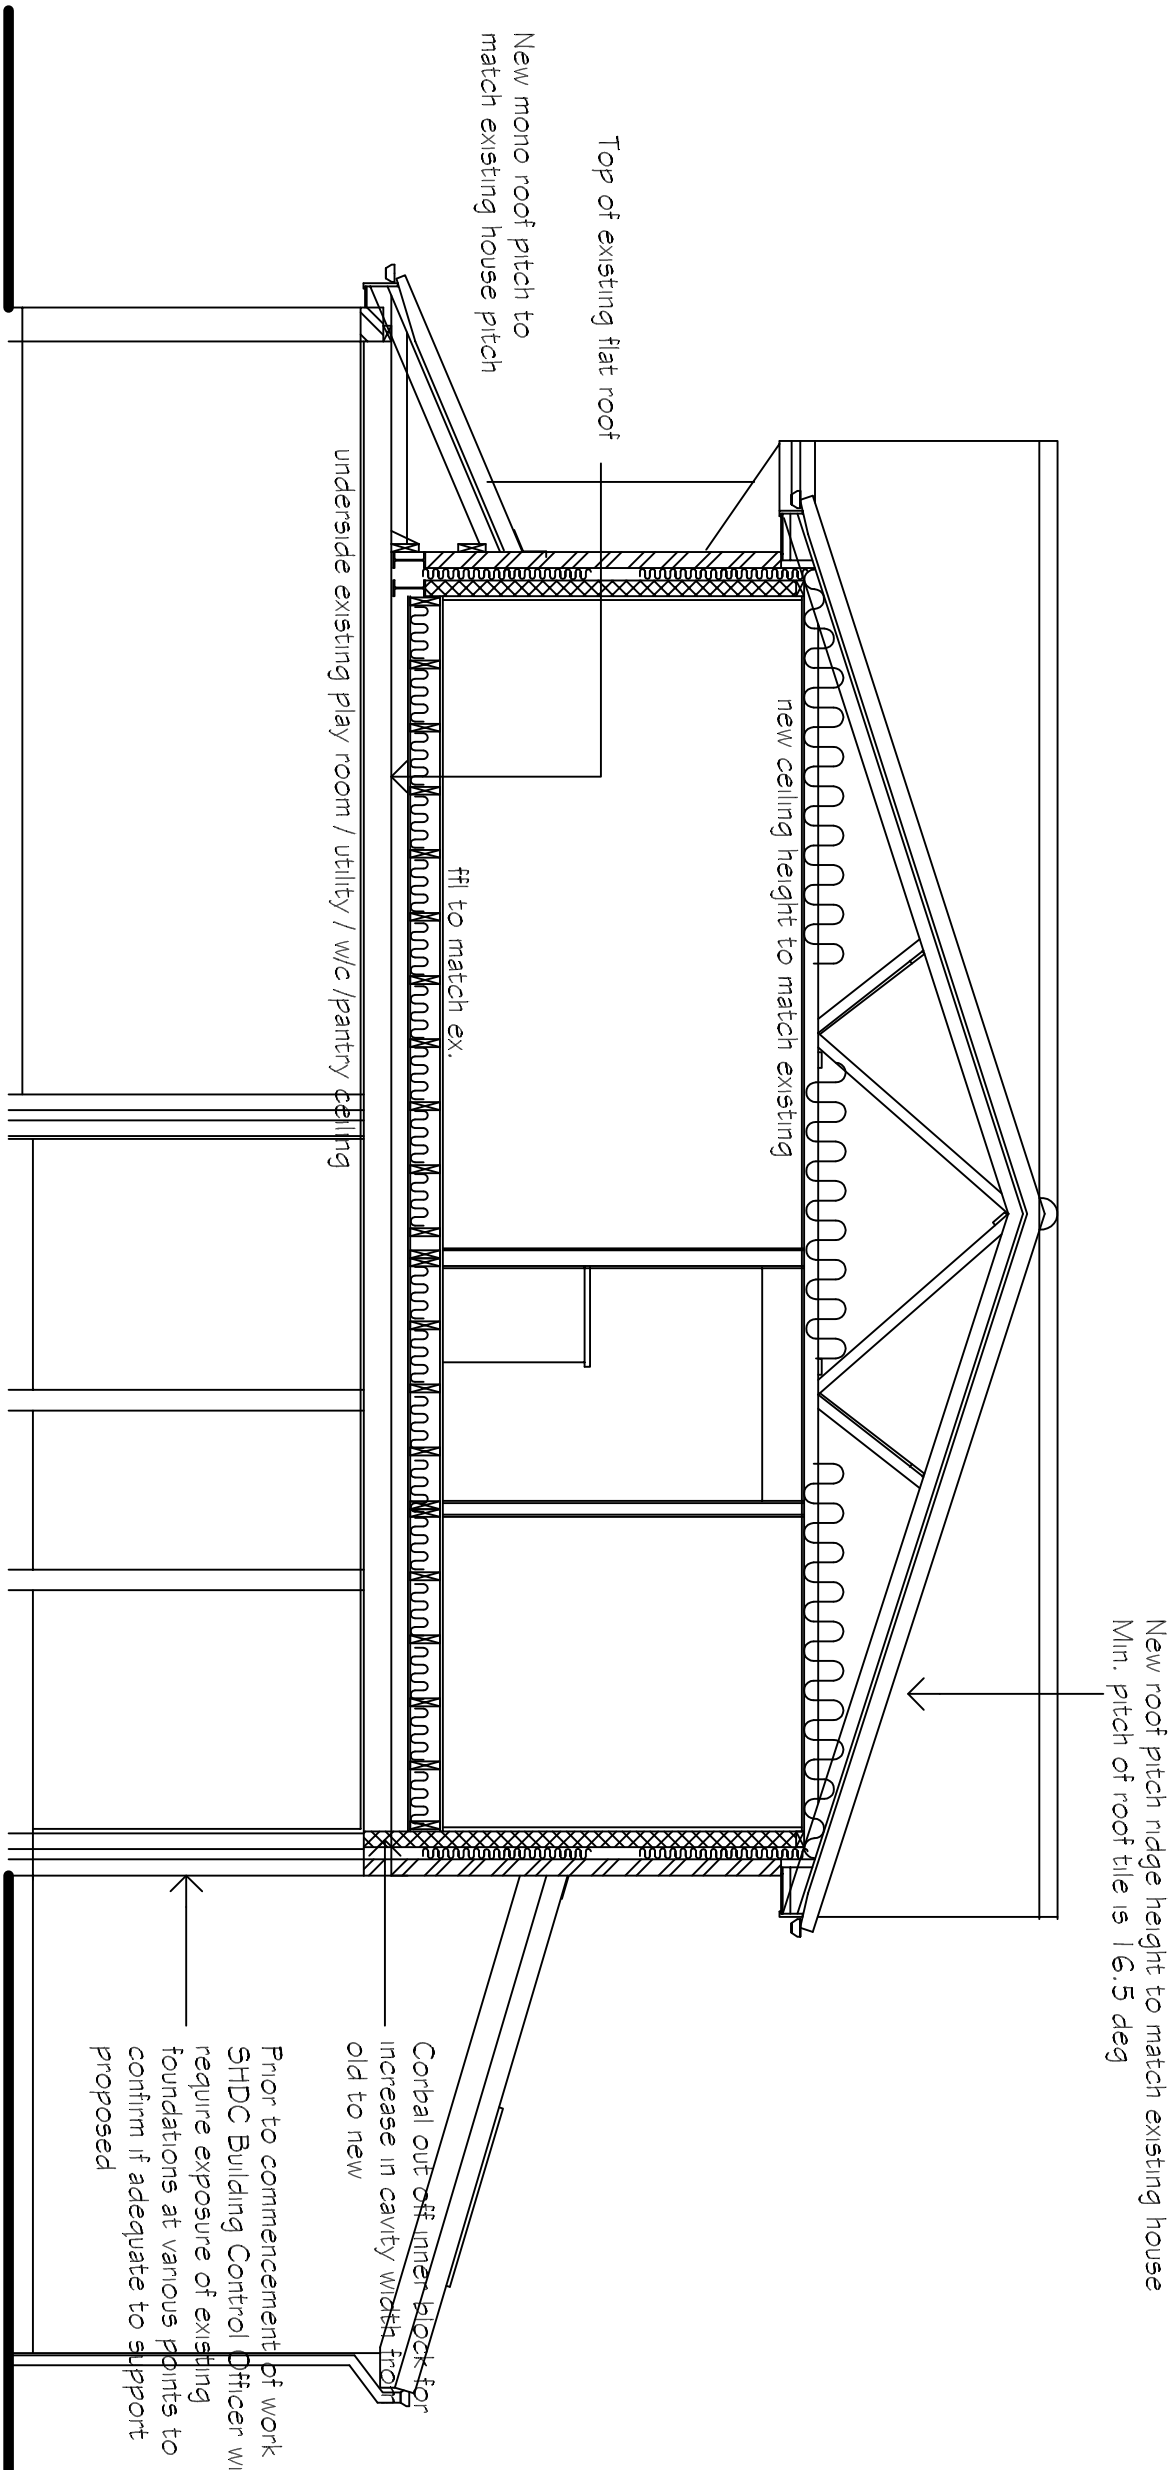


Section Y - Y

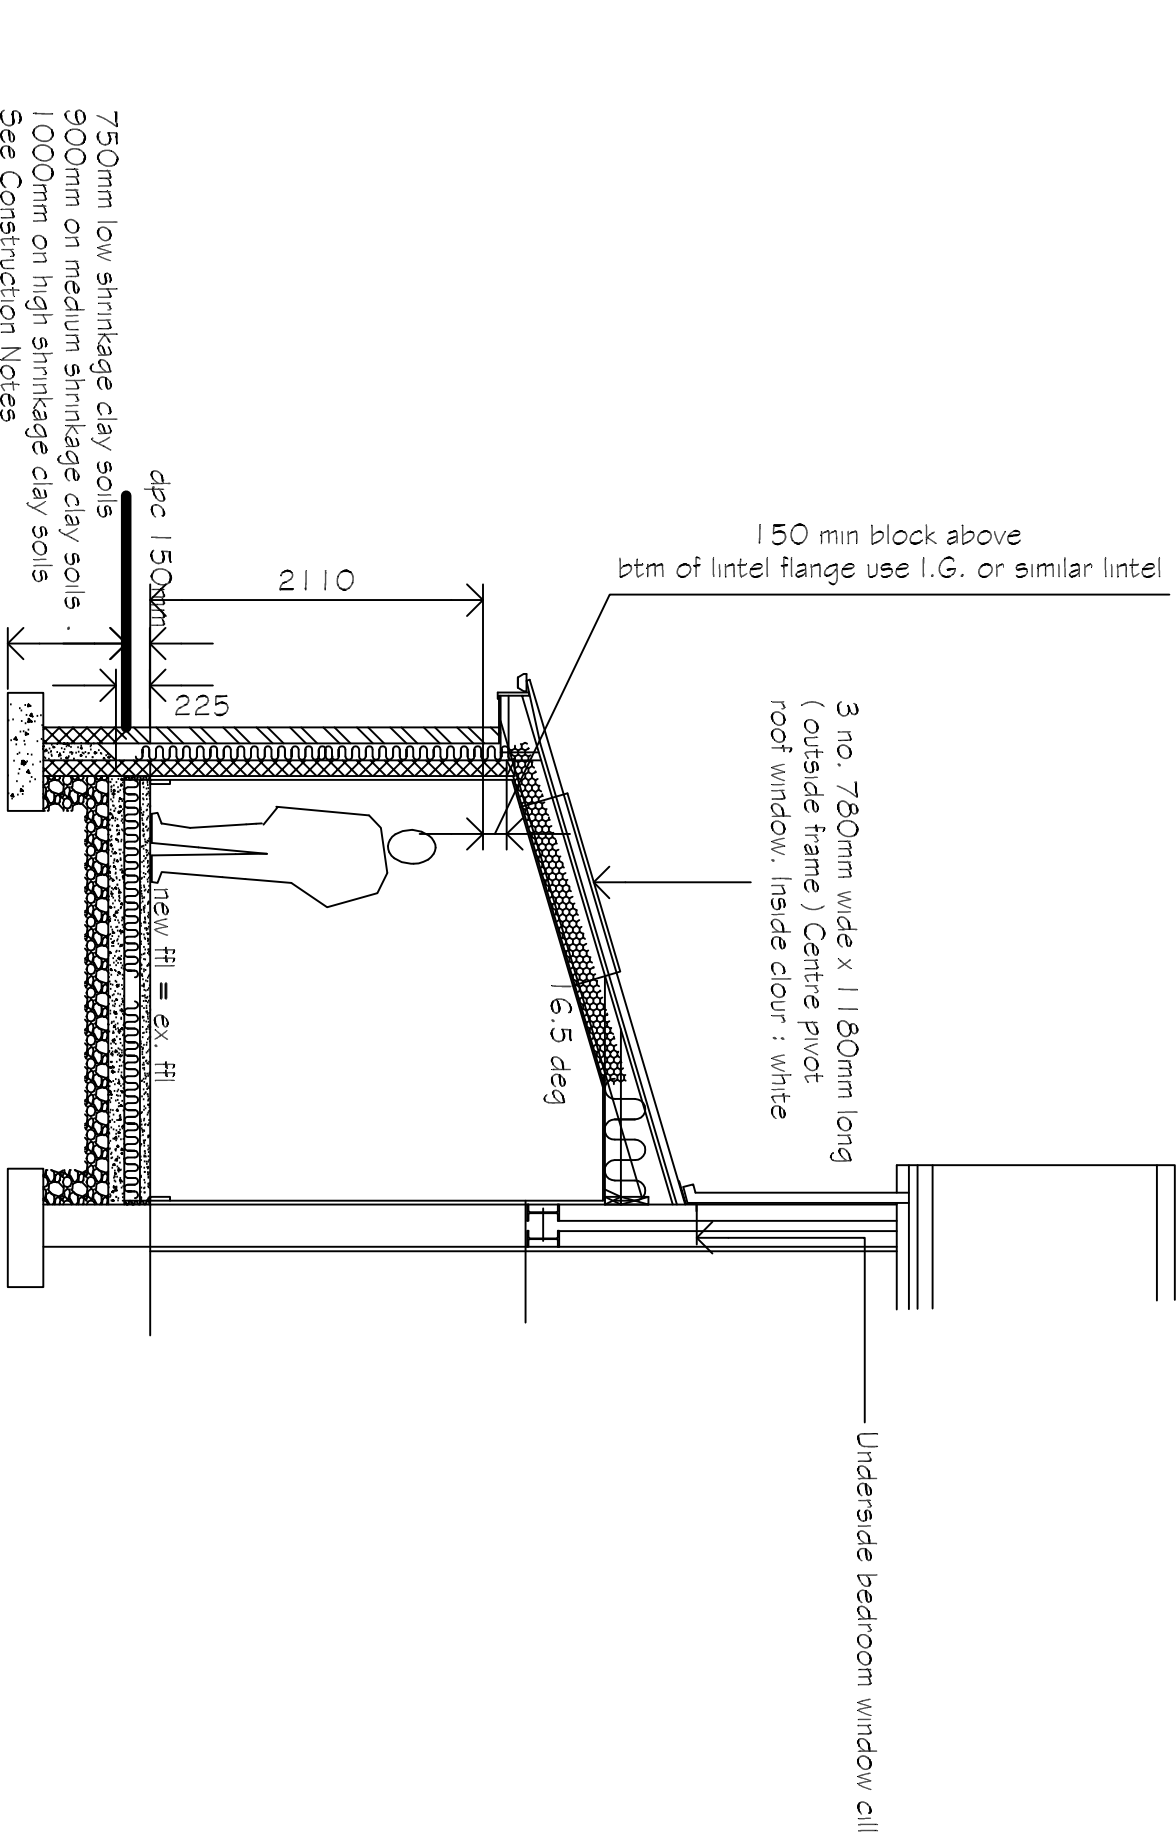

Section X - X

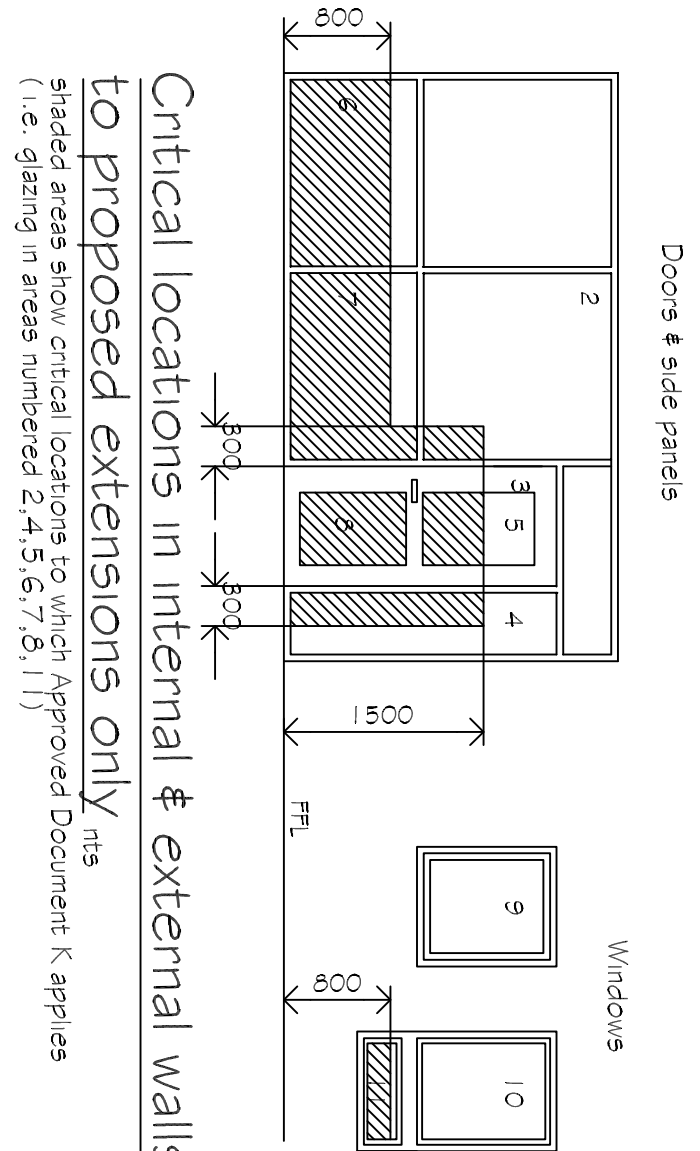

Critical locations in internal & external walls to proposed extensions only
shaded areas show critical locations to which Approved Document K applies (i.e. glazing in areas numbered 2,4,5,6,7,8,11)
ms

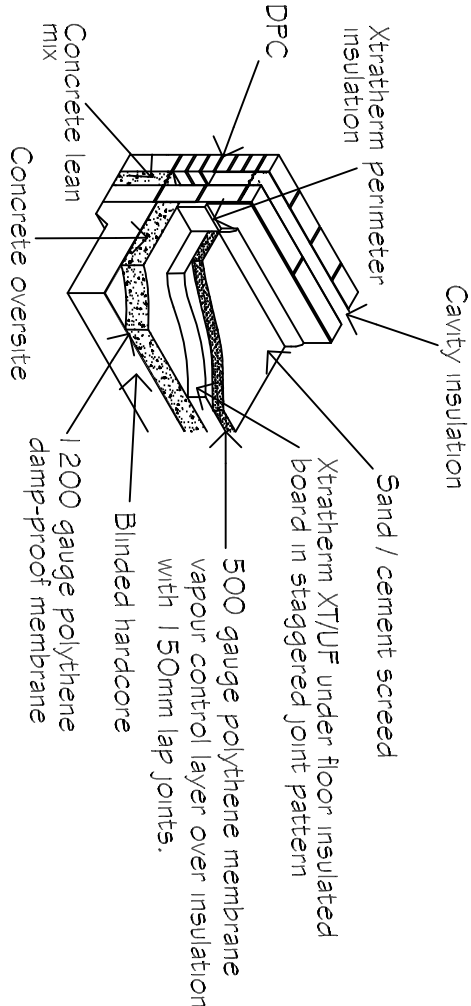

Floor Insulation above ground floor support slab
ms

The above floor construction also applies if a water underfloor heating system is to be used i.e. pipework secured to insulation within floor screed. Should an electrical underfloor heating system be used the above floor construction must be confirmed with the insulation manufacturer.

REVISIONS		BY	DATE
DRAWN	MJW	DATE	24/9/21
SCALE	1 / 50	CHECKED	
CLIENT	Mr & Mrs D. Santana 9 Kelly Close Pinchbeck Spalding Lincs PE11 3TX		
PROJECT	Proposed first floor side / single storey ground floor rear / front mono pitch roof inc. internal alterations to existing dwelling		
DETAILS			
Sections			
Malcolm Watson Architectural - Detailing Services Residential - Commercial - Industrial - Agricultural Planning & Building Regulations submissions 13 Winterey Way, Pinchbeck, Spalding, Lincs. PE11 3RX. Tel / Fax : 01775 767650 email : mjw.13@btinternet.com LABC partner			
DRWG No. 613/2/2021			