
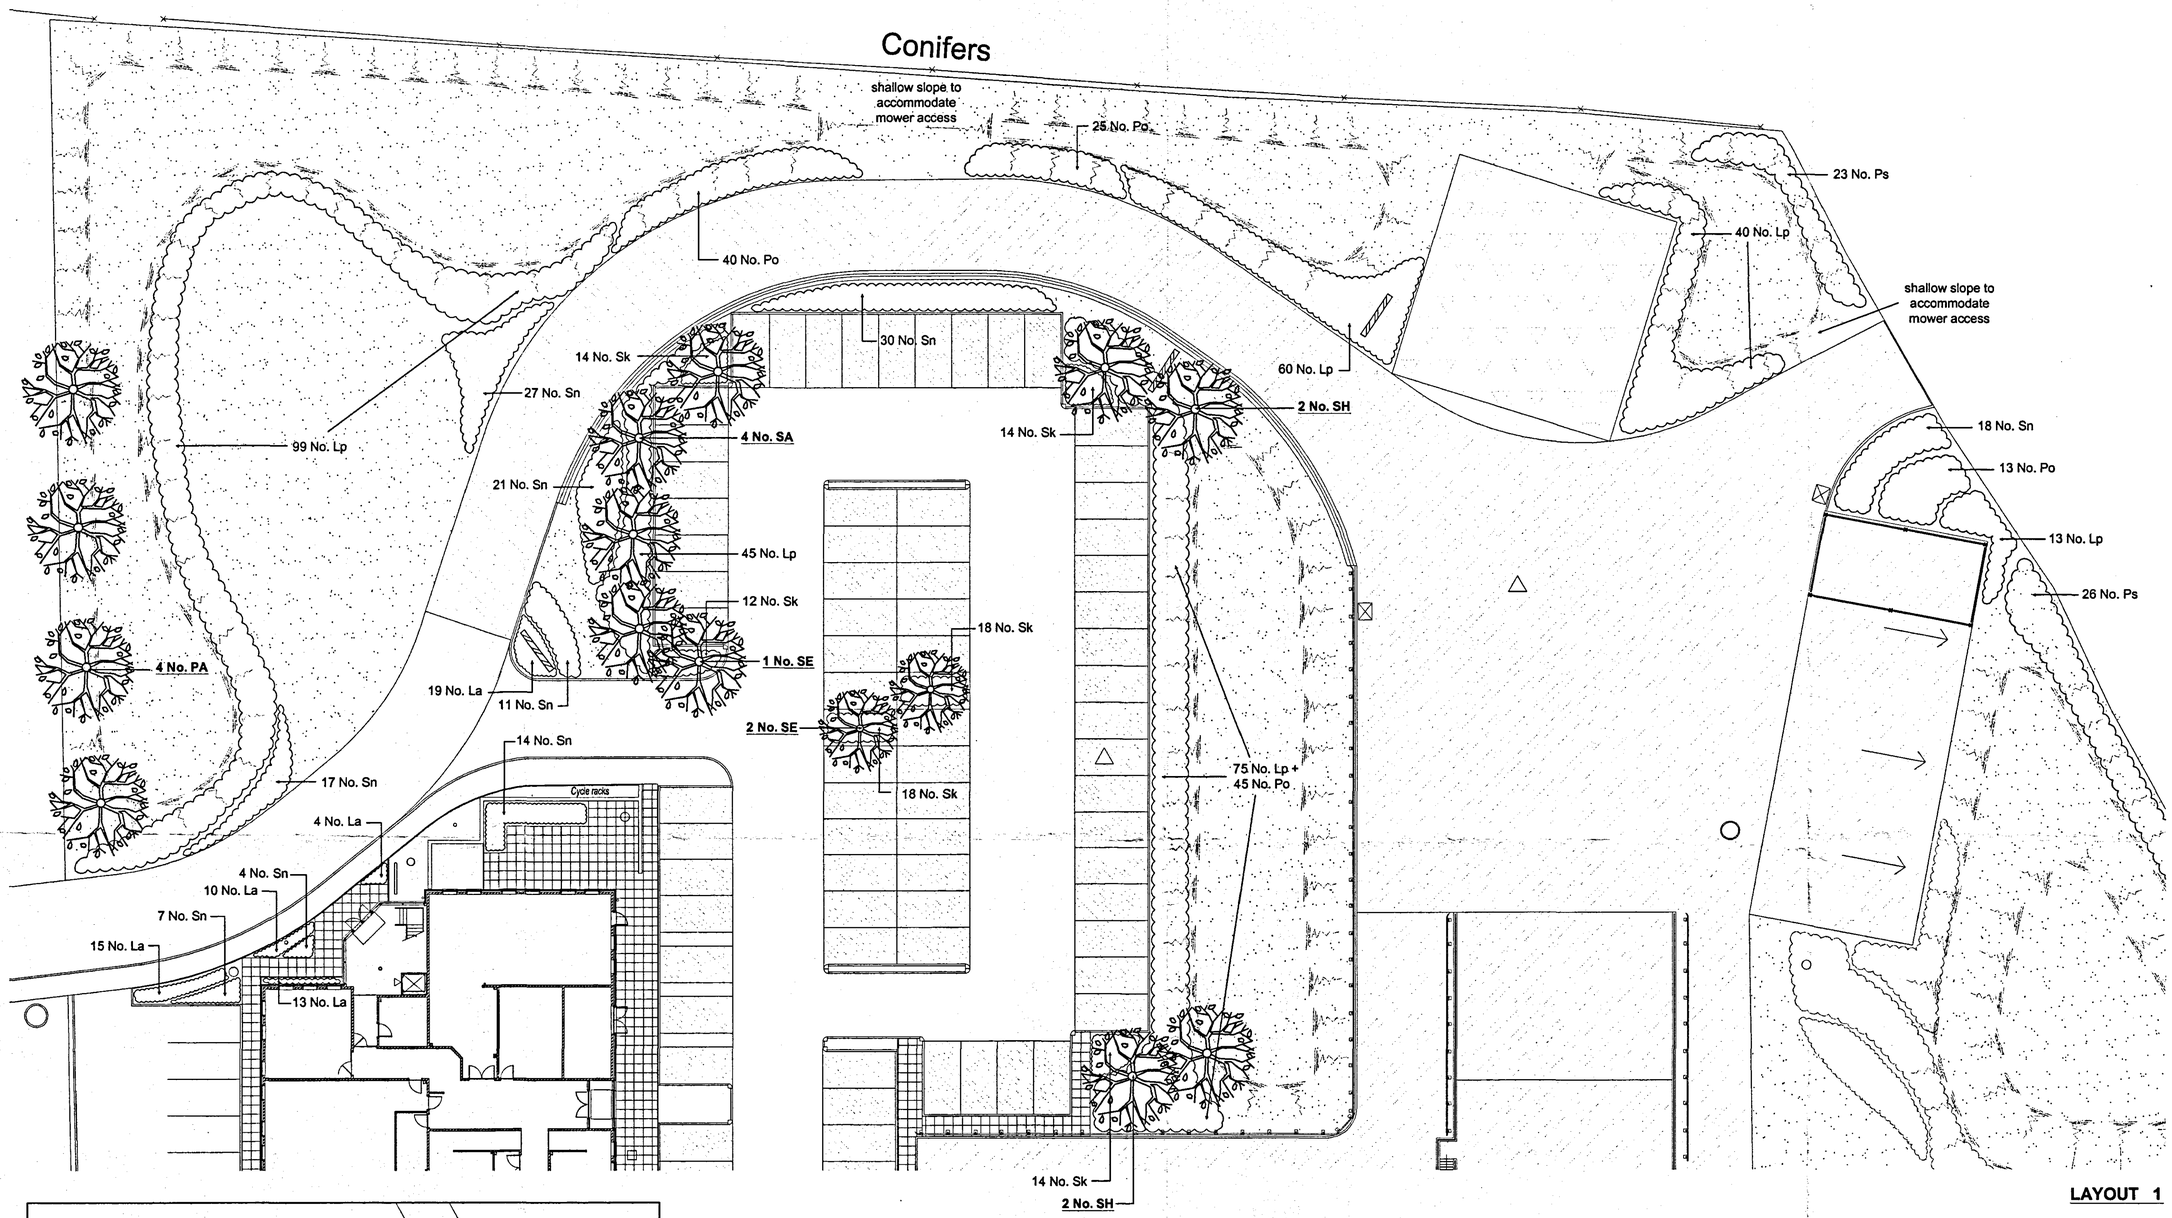


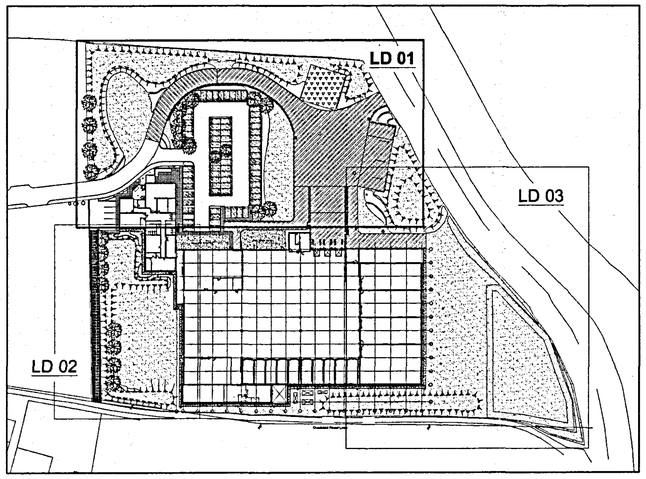

LOCATION PLAN
1 : 1250

PLANT SCHEDULE

Trees

Qty	Abbr	Species	Girth	Height (cm)	Root Zone	Specification	No. of Transplants
4	PA	Prunus avium 'Plena'	8 to 10	250-300	B	Standard; 3 breaks	2x
4	SA	Sorbus aucuparia ' Aspleniifolia'	8 to 10	250-300	B	Standard; 3 breaks	2x
3	SE	Sorbus esserteauana	8 to 10	250-300	B	Standard; 3 breaks	2x
4	SH	Sorbus huphehensis	8 to 10	250-300	B	Standard; 3 breaks	2x

Shrubs

	Abbr	Species	Height (cm)	Pot Size (Litres)	Specification	Density (ctrs)
61	La	Lavandula angustifolia 'Hidcote'	30-40	3L	Bushy; 5 breaks	400mm ctrs
352	Lp	Lonicera pileata	30-40	3L	Bushy; 5 breaks	750mm ctrs
123	Po	Prunus laurocerasus 'Otto Luyken'	30-40	3L	Bushy, 3 breaks	750mm ctrs
49	Ps	Prunus spinosa	40-60	3L	Branched; 3 breaks	750mm ctrs
90	Sk	Skimmia japonica 'Rubella'	20-30	3L	Bushy, 3 breaks	400mm ctrs
149	Sn	Spiraea nipponica 'Snowmound'	40-60	3L	Branched; 5 breaks	600mm ctrs

KEY

- Proposed Trees
- Proposed Shrubs
- Proposed Gras Areas (seeded)
- Proposed Sign

NOTE:
mower access not steeper than 1:3

LAYOUT 1

Planning
16 OCT 2007
Ref: 1099/07

DETERMINED PLAN

DRAWING
02 OCT 2007
ISSUED

ORIGINAL IF RED

Client: WORLD WIDE FRUIT			
Project: WARDENTREE LANE, PINCHBECK (DISTRIBUTION DEPOT)			
Drawing title: LANDSCAPE DETAILS			
Job No. 849-1	Drawing No. LD 01	Rev. -	Drawn -
Scale 1:200@A1		Date 02-10-2007	Checked -

DO NOT SCALE from the drawing. All measurements should be checked against on site conditions and any discrepancies should be brought to the attention of the Robert Doughty Consultancy.