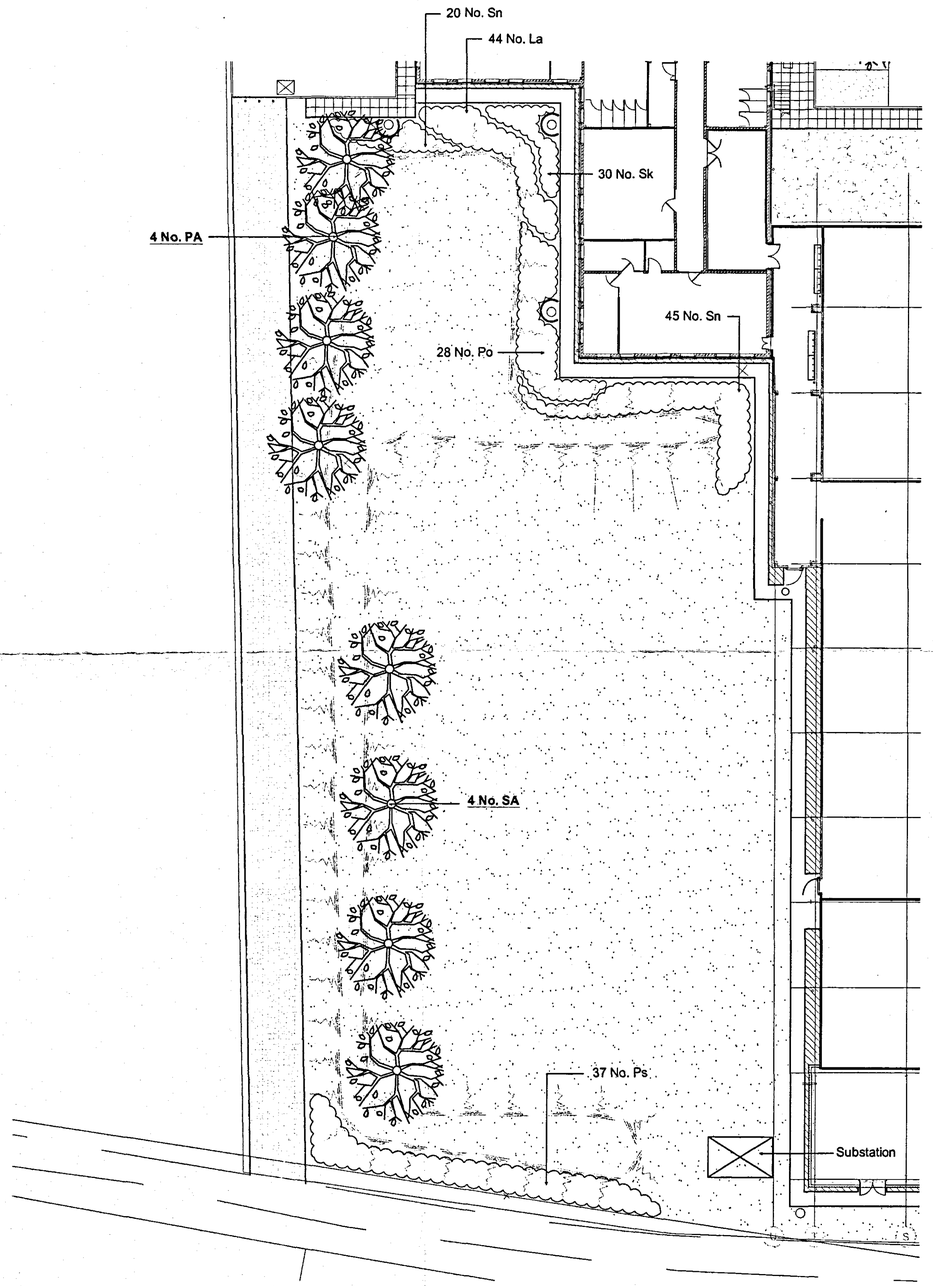


NOTE:
mower access not steeper than 1:3

LAYOUT 2

KEY

- Proposed Trees
- Proposed Shrubs
- Proposed Grass Areas (seeded)
- Manhole cover

PLANT SCHEDULE


Trees

Qty	Abbr	Species	Girth	Height (cm)	Root Zone	Specification	No. of Transplants
4	PA	Prunus avium 'Plena'	8 to 10	250-300	B	Standard; 3 breaks	2x
4	SA	Sorbus aucuparia 'Asplenifolia'	8 to 10	250-300	B	Standard; 3 breaks	2x

Shrubs

	Abbr	Species	Height (cm)	Pot Size (Litres)	Specification	Density (ctrs)
44	La	Lavandula angustifolia 'Hidcote'	30-40	3L	Bushy; 5 breaks	400mm ctrs
28	Po	Prunus laurocerasus 'Otto Luyken'	30-40	3L	Bushy, 3 breaks	750mm ctrs
37	Ps	Prunus spinosa	40-60	3L	Branched; 3 breaks	750mm ctrs
30	Sk	Skimmia japonica 'Rubella'	20-30	3L	Bushy, 3 breaks	400mm ctrs
65	Sn	Spiraea nipponica 'Snowmound'	40-60	3L	Branched; 5 breaks	600mm ctrs

LOCATION PLAN (1 : 1250)

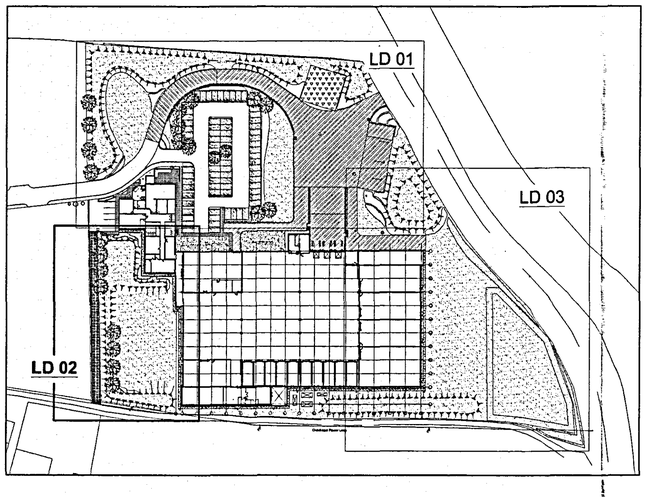

SHDC Planning & Development
16 OCT 2007
Ref: 1099/07

DETERMINED PLAN

DRAWING
02 OCT 2007
ISSUED

ORIGINAL IF RED

Client: WORLD WIDE FRUIT			
Project: WARDENTREE LANE, PINCHBECK (DISTRIBUTION DEPOT)			
Drawing title: LANDSCAPE DETAILS			
Job No. 849-1	Drawing No. LD 02	Rev. -	Drawn -
Scale 1:200@A1		Date 02-10-2007	Checked -

DO NOT SCALE from this drawing. All measurements should be checked against on site conditions and any discrepancies should be brought to the attension of the Robert Doughty Consultancy.