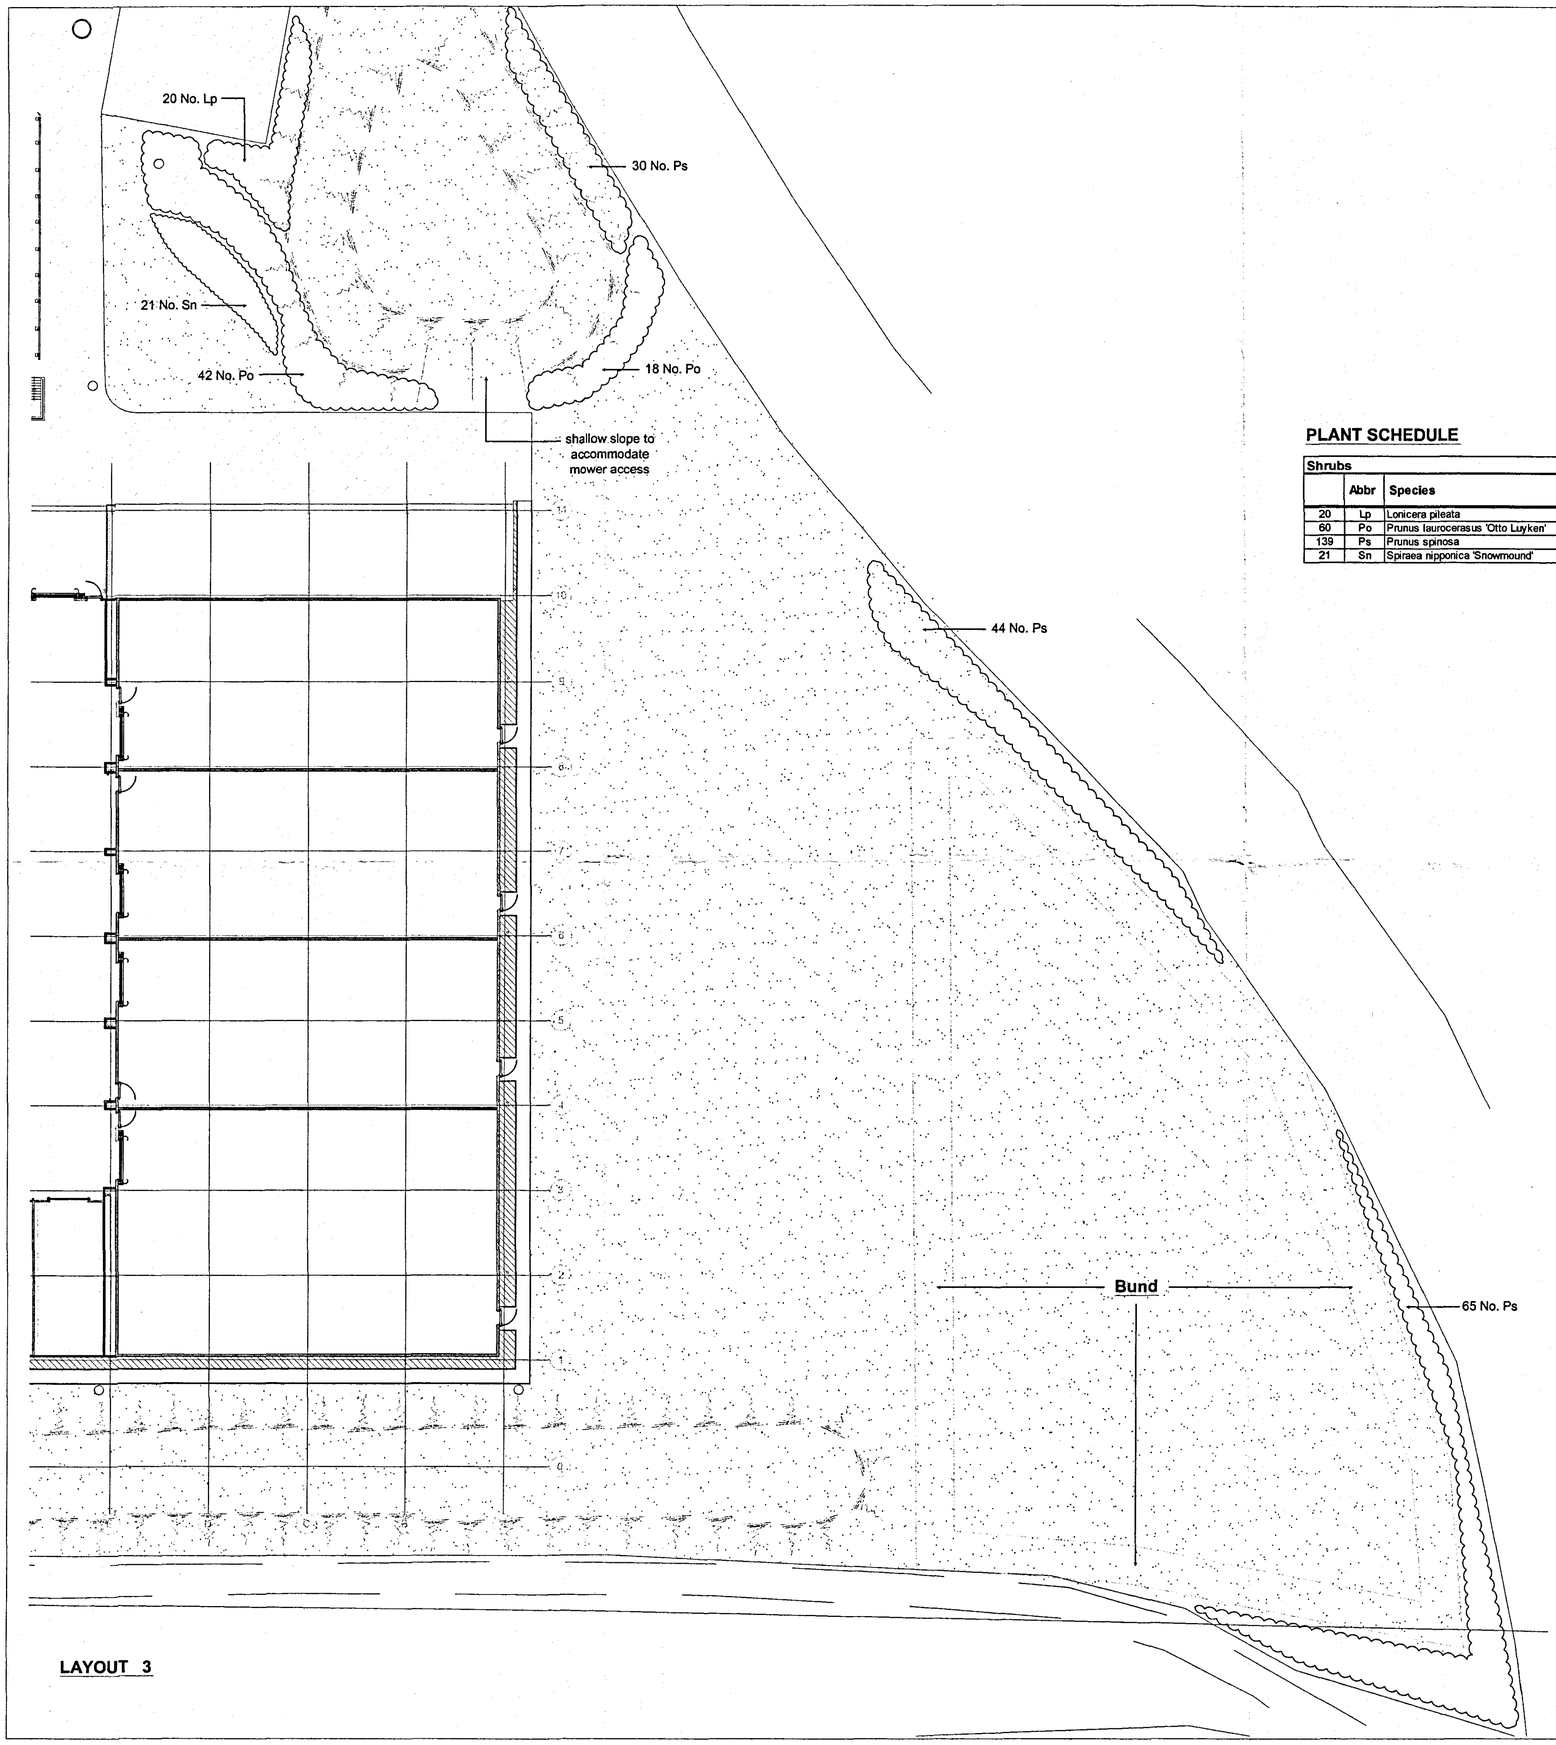


PLANT SCHEDULE


Shrubs						
	Abbr	Species	Height (cm)	Pot Size (Litres)	Specification	Density (ctrs)
20	Lp	Lonicera pileata	30-40	3L	Bushy; 5 breaks	750mm ctrs
60	Po	Prunus laurocerasus 'Otto Luyken'	30-40	3L	Bushy, 3 breaks	750mm ctrs
139	Ps	Prunus spinosa	40-60	3L	Branched; 3 breaks	750mm ctrs
21	Sn	Spiraea nipponica 'Snowmound'	40-60	3L	Branched; 5 breaks	600mm ctrs

KEY

Proposed Shrubs

Proposed Grass Areas (seeded)

LOCATION PLAN (1 : 1250)

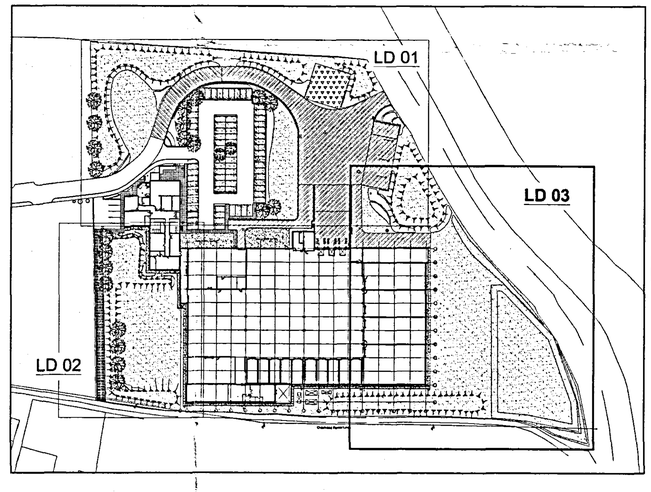

Planning SHC
16 OCT 2007
Ref: 1099/07

DETERMINED PLAN

DRAWING
02 OCT 2007
ISSUED

ORIGINAL IF RED

NOTE:
mower access not steeper than 1:3

LAYOUT 3

Client: WORLD WIDE FRUIT			
Project: WARDENTREE LANE, PINCHBECK (DISTRIBUTION DEPOT)			
Drawing title: LANDSCAPE DETAILS			
Job No. 849-1	Drawing No. LD 03	Rev. -	Drawn -
Scale 1:200@A1		Date 02-10-2007	Checked -

DO NOT SCALE from this drawing. All measurements should be checked against on site conditions and any discrepancies should be brought to the attention of the Robert Doughty Consultancy.