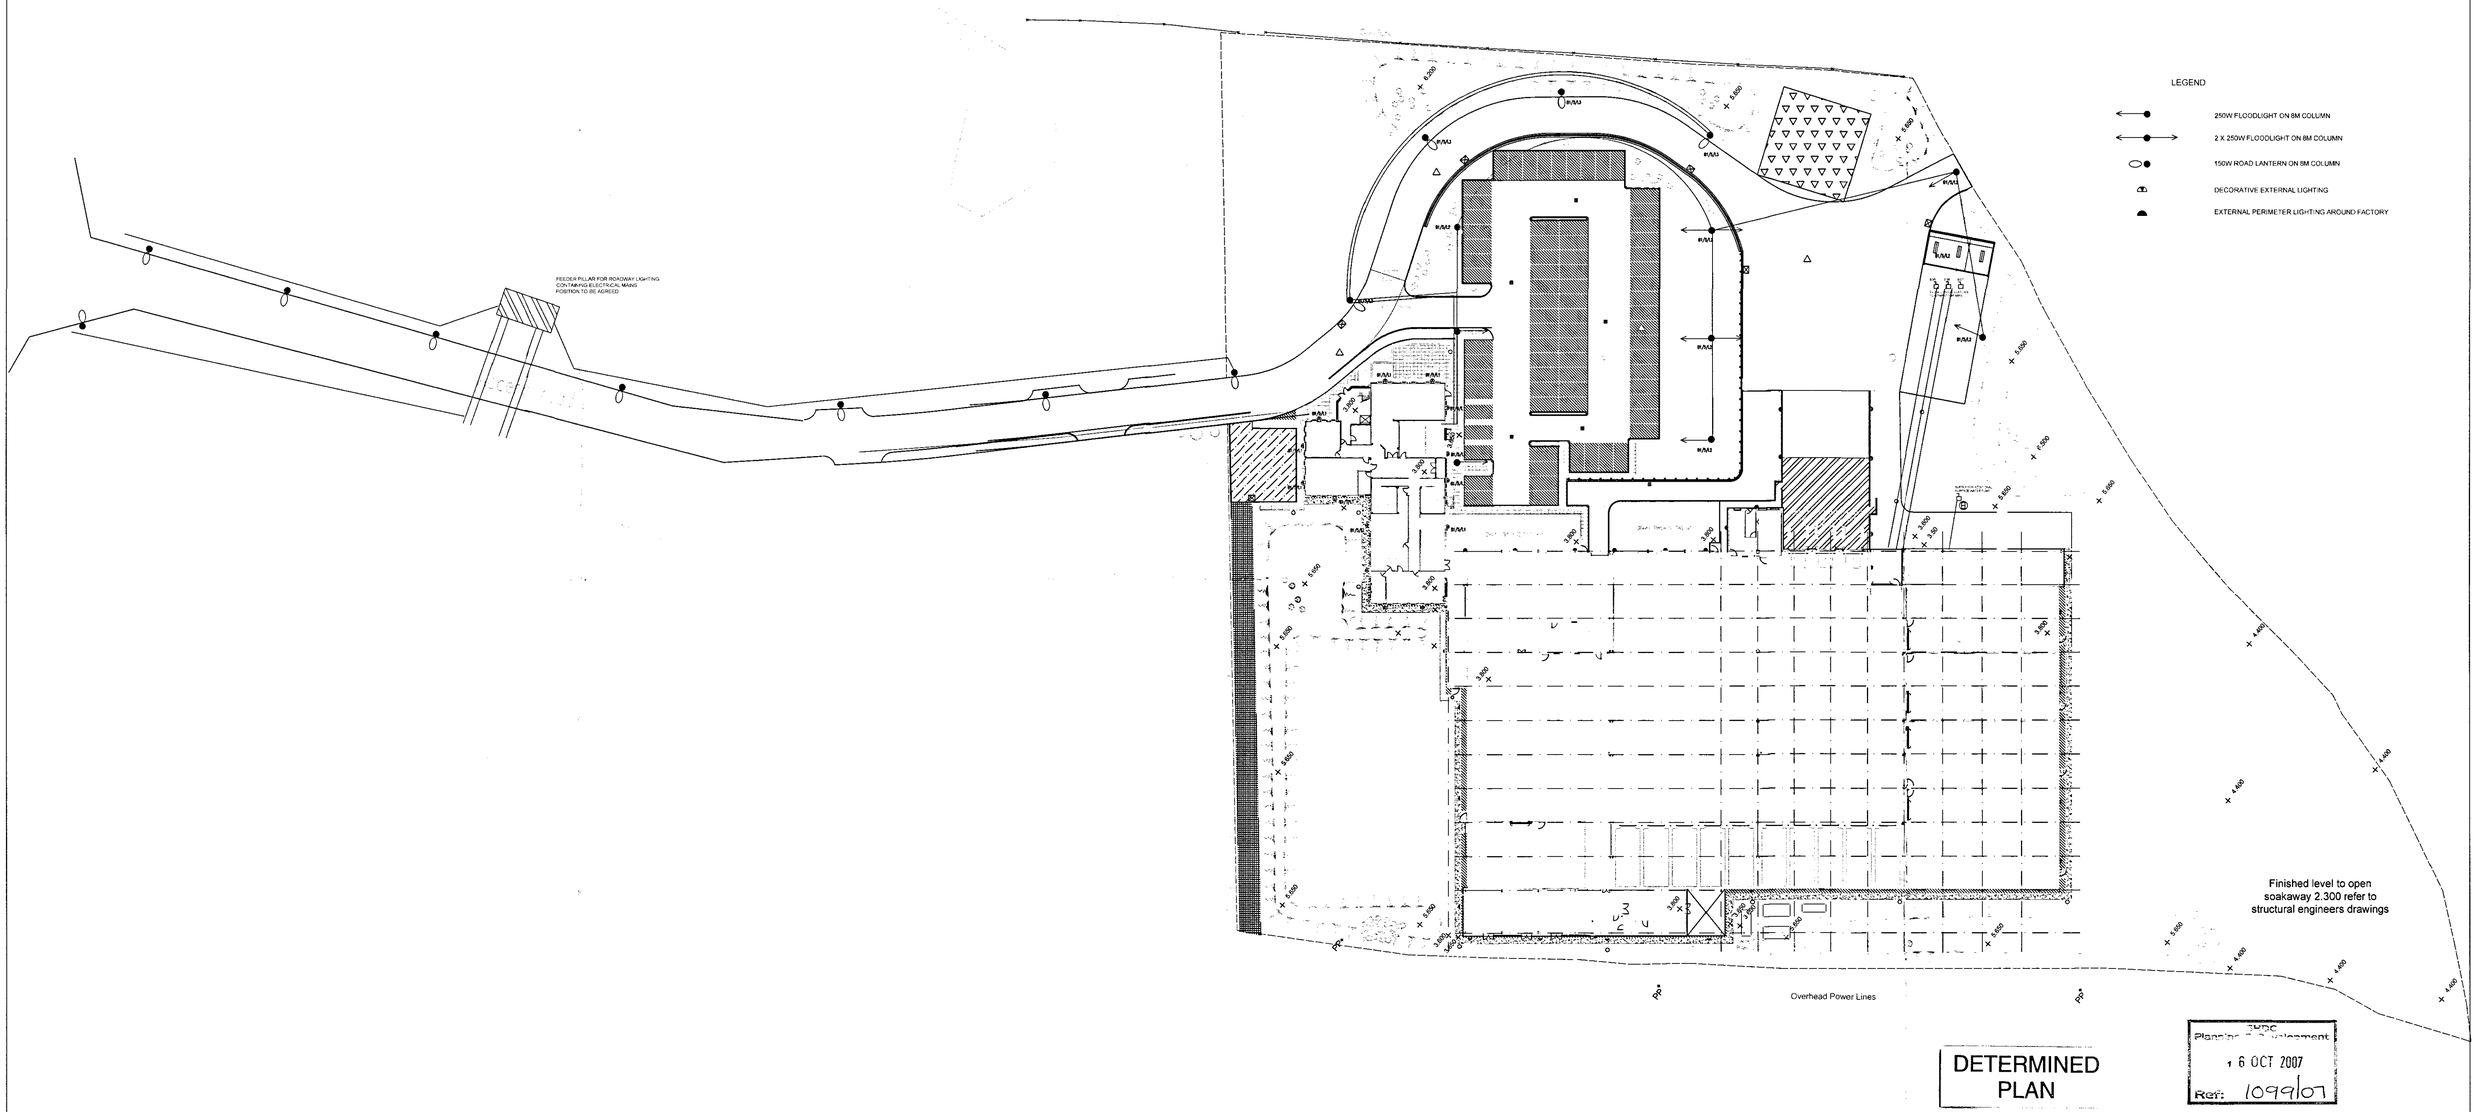


National Inspection Council for Electrical Installation Contracting
APPROVED CONTRACTOR

UKAS QUALITY MANAGEMENT

ROGER BUDGE
(ELECTRICAL ENGINEERING) LTD
SLIPPERY GOWT LANE,
BOSTON
LINCS
PE21 7AA
TEL: - 01205 363141
FAX: - 01205 356671

ROGER BUDGE (ELECTRICAL ENGINEERING) LTD

DRAWING: -
EXTERNAL SERVICES AND LIGHTING
DRAWING FOR APPROVAL

Drawing No: - R.B.145/6

DRAWN BY: -	DATE: -	SCALE: -
C.OLIVER	16/07/07	1:500

CLIENT: -
LANGWITH BUILDERS LTD

PROJECT: -
WORLDWIDE FRUIT - SPALDING