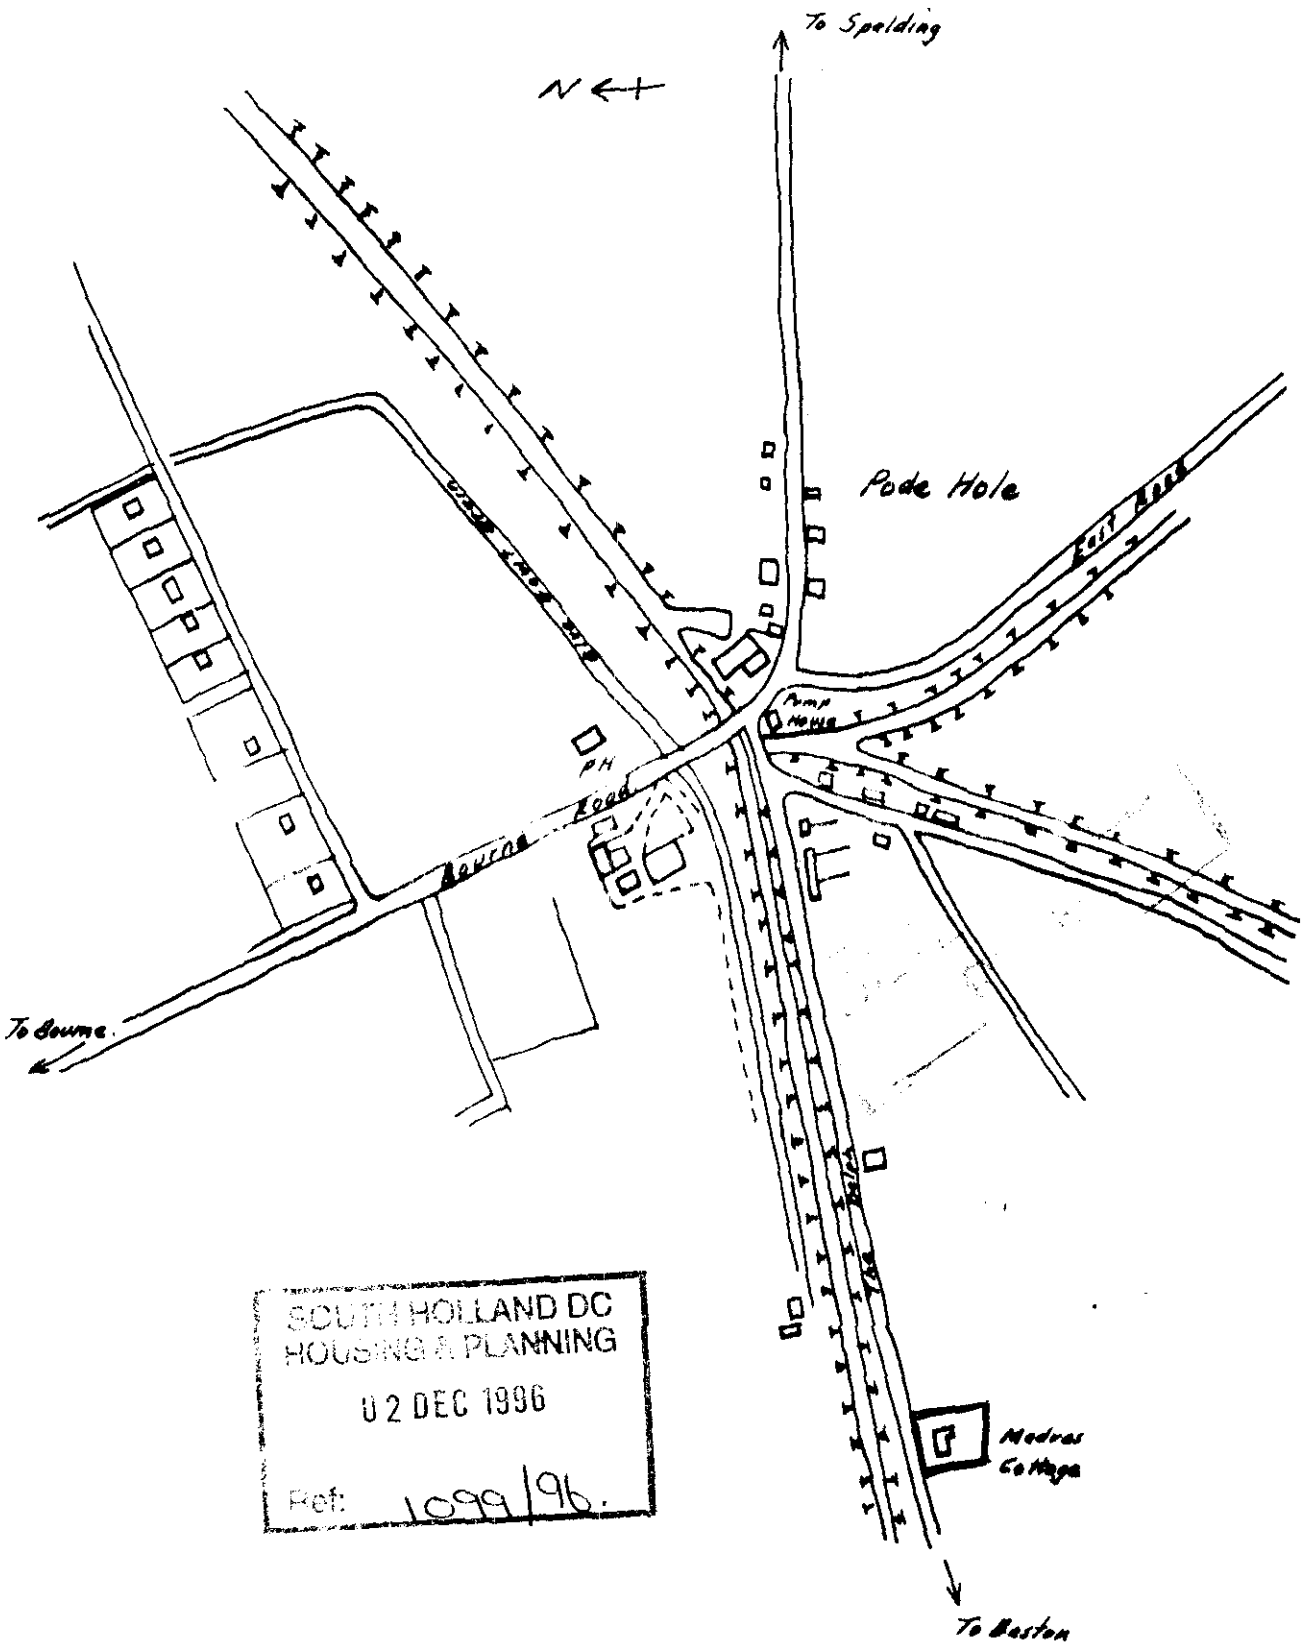
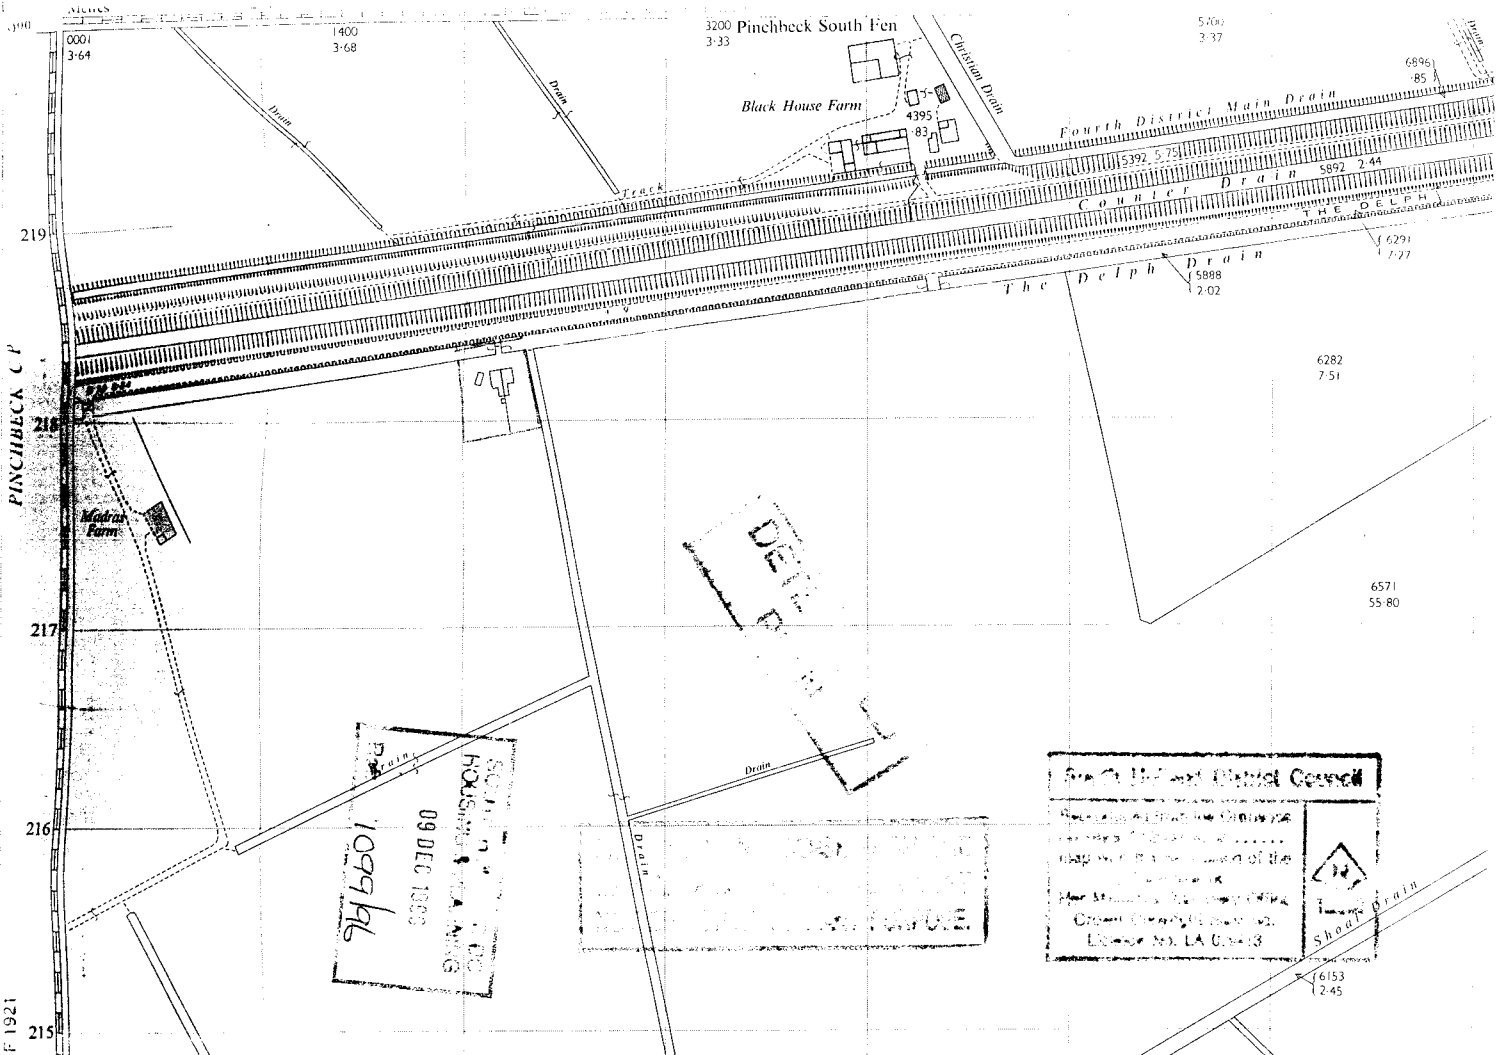


SOUTH HOLLAND DC
HOUSING & PLANNING
02 DEC 1996
Ref: 1099/96.

PETER SMITH ASSOCIATES Architects
The Studio
57 Main Street
Boston
Peterborough PE6 9PB
Tel. 01778 560 090
Fax. 01778 560 091

project PROPOSED EXTENSION TO MADRAS COTTAGE PODE HOLE	drawing LOCATION PLAN
client MR. W. BALL.	drawing no. 96/3102/2 revision scale date 11/96


Pinchbeck South Fen
Black House Farm
Christian Drain
Fourth District Main Drain
Counter Drain
The Delph
Drain
Track
Madrid Farm
PINCHBECK C P
219
218
217
216
215
09 DEC 1999
Shoal Drain