SITE LAYOUT

1:200 scale

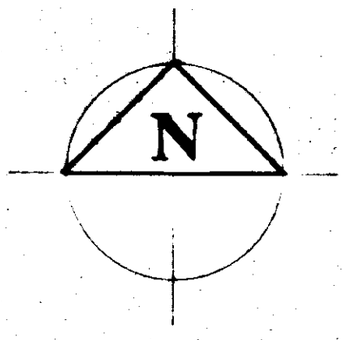

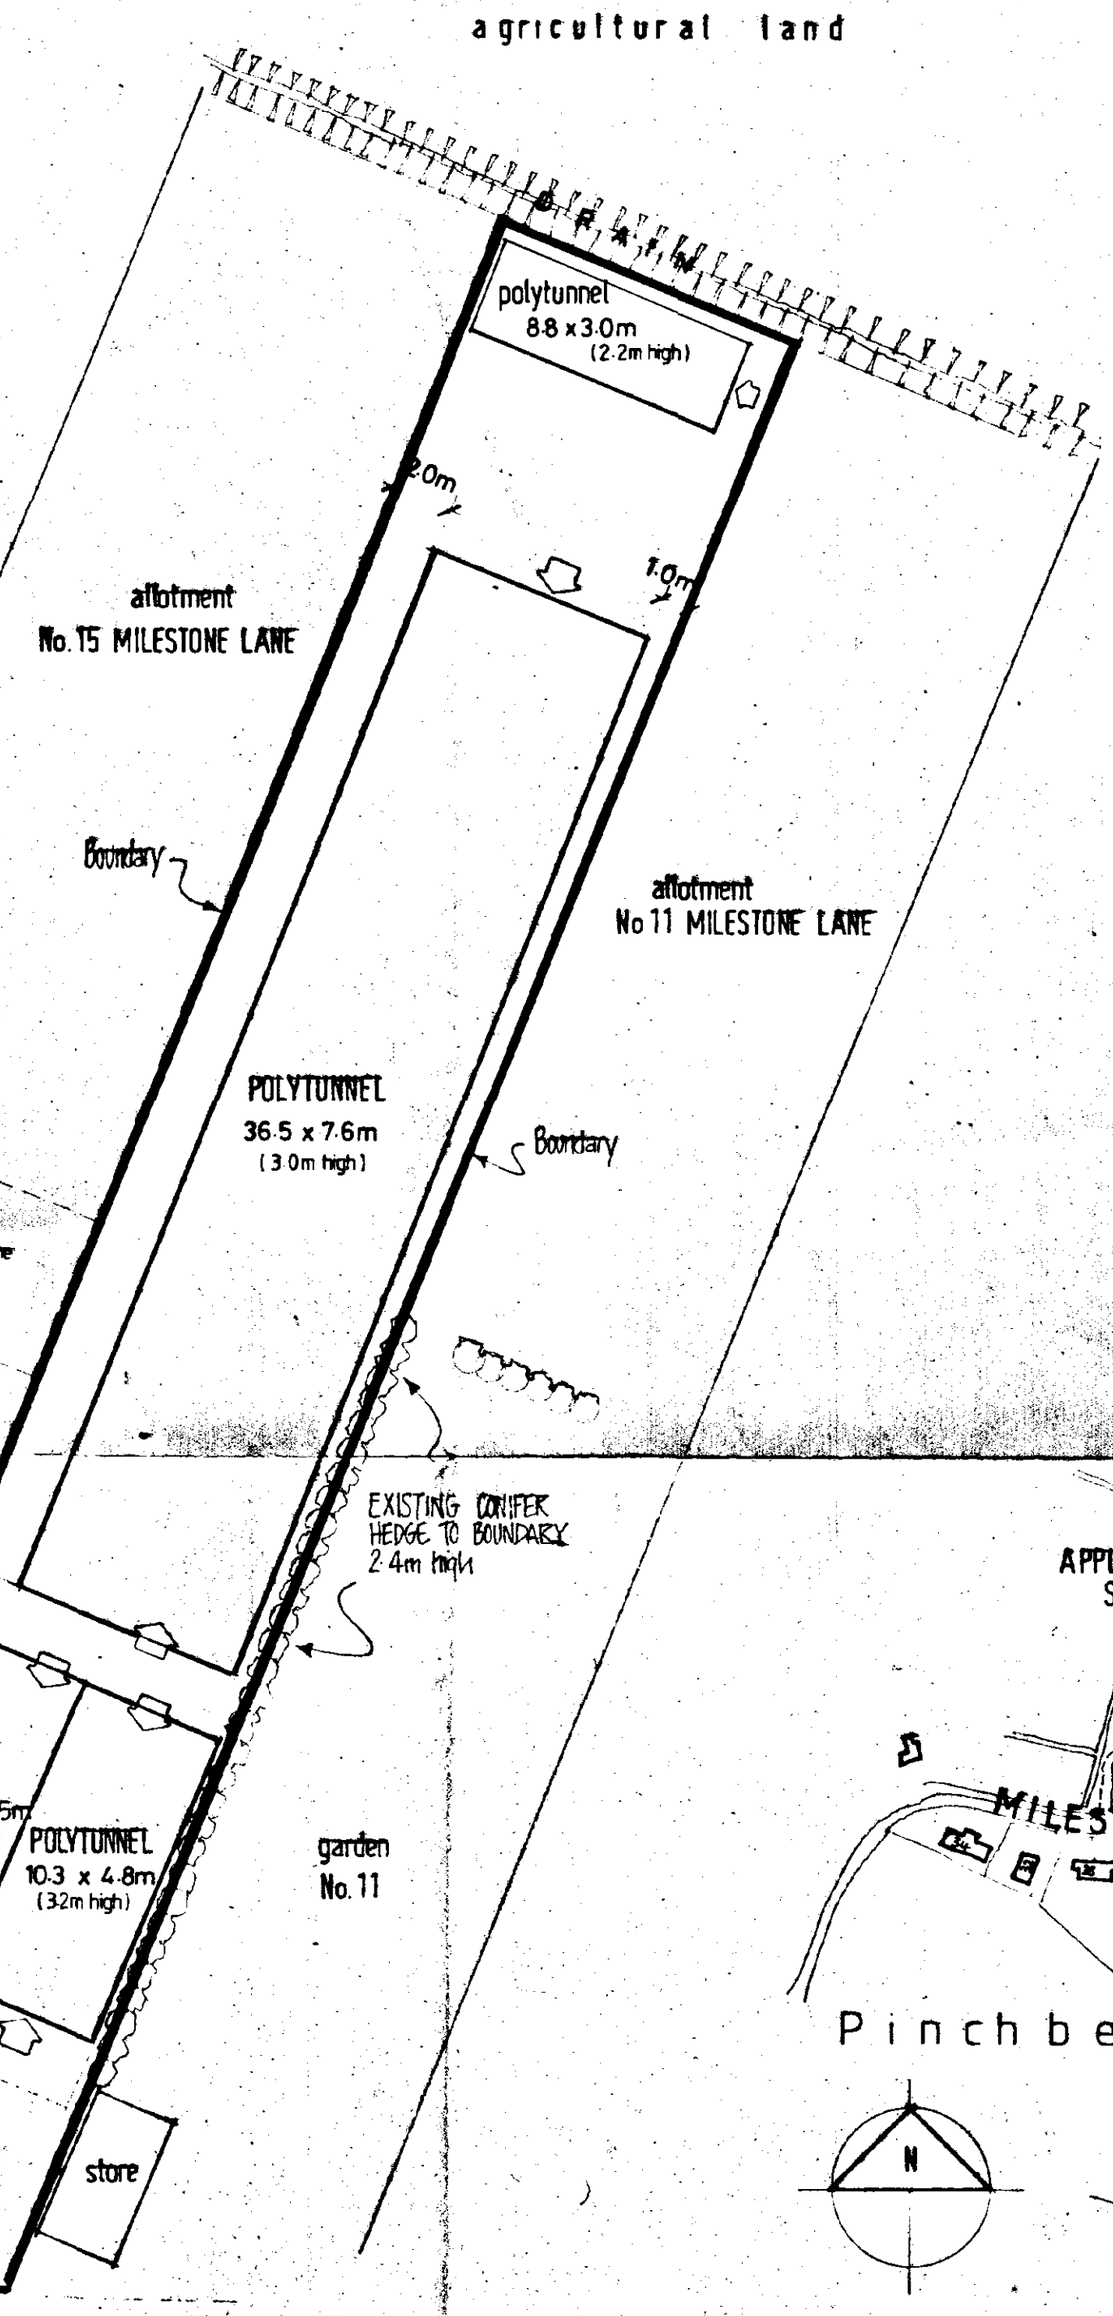

ACCESS ROAD TO REAR OF PROPERTIES gravel

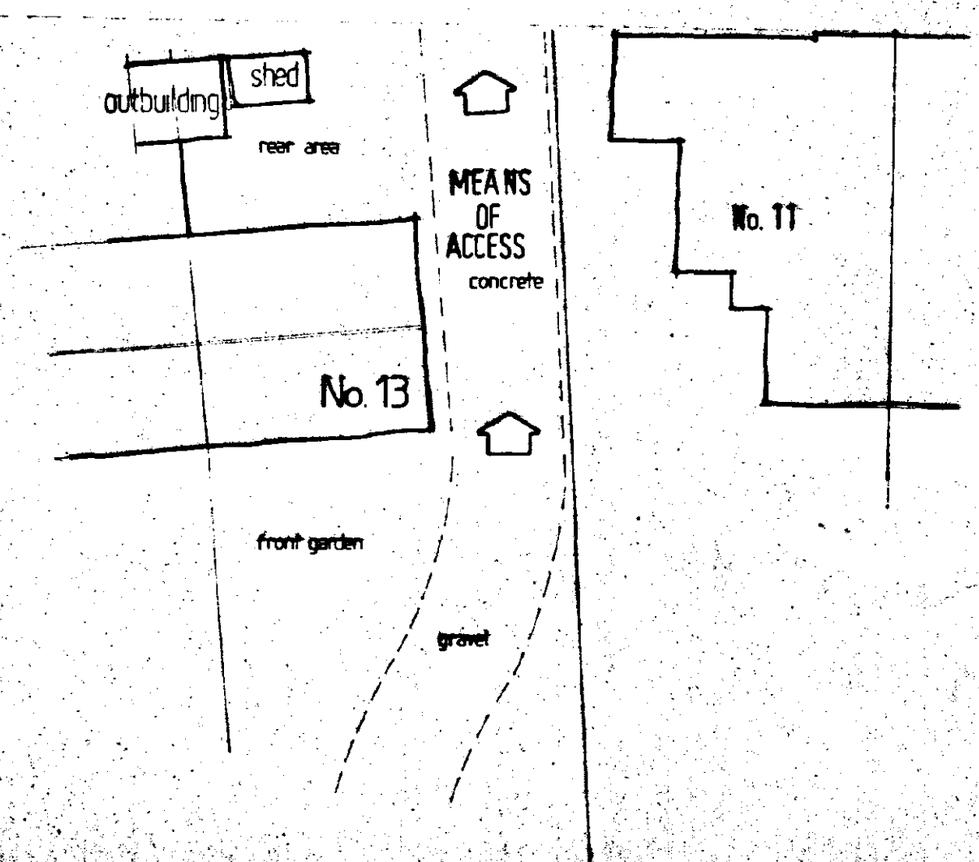

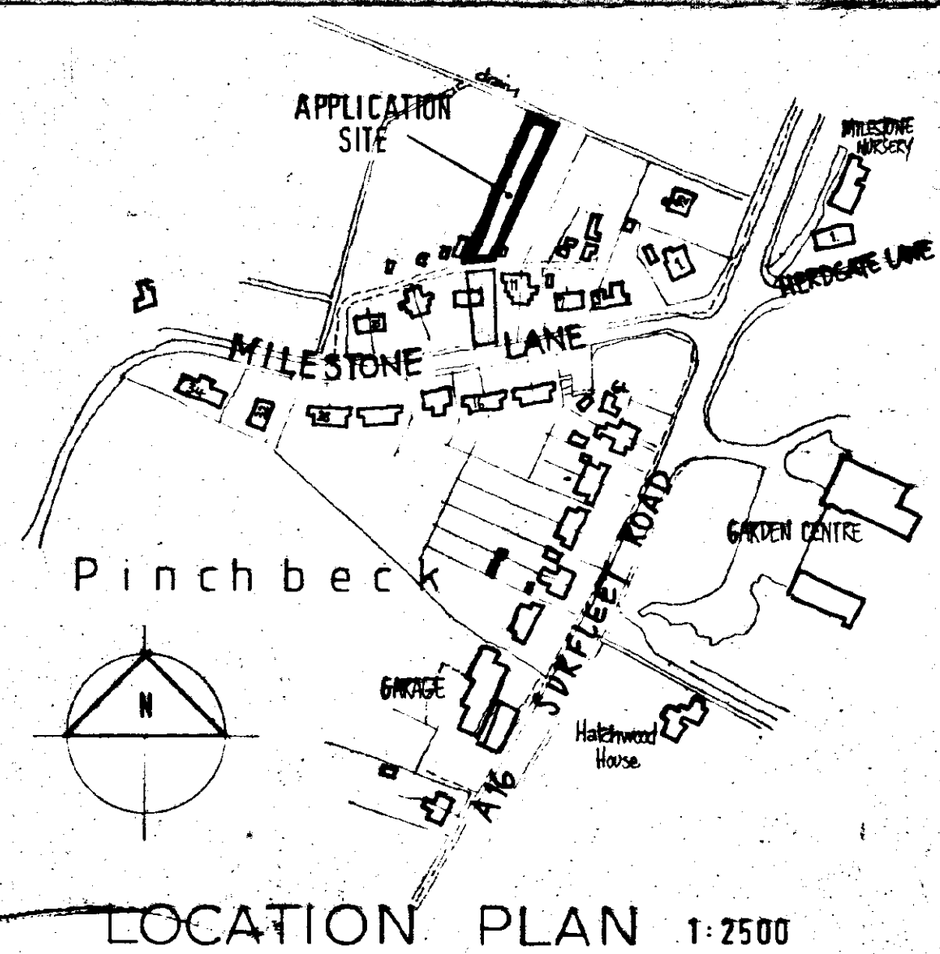

LOCATION PLAN 1:2500

Moulton Design

Planning & Architecture

63 East Cob Gate, Moulton, Lincolnshire PE12 6QT

Tel / Fax 01406 370081 Principal : Alan J. Finch

SOUTH HOLLAND DC
HOUSING & PLANNING
14 OCT 1997
Ref: 1101/97

DETERMINED PLAN

RETENTION OF POLYTUNNELS, STORE & ASSOCIATED HARDSTANDING

LAND TO REAR OF 13 MILESTONE LANE PINCHBECK

for Mr. D.C. Gray

LOCATION PLAN & SITE PLAN

scales 1: 2500 ; 1: 200 date oct. 1997

drawn also/ check drg no. 970906 / 01