




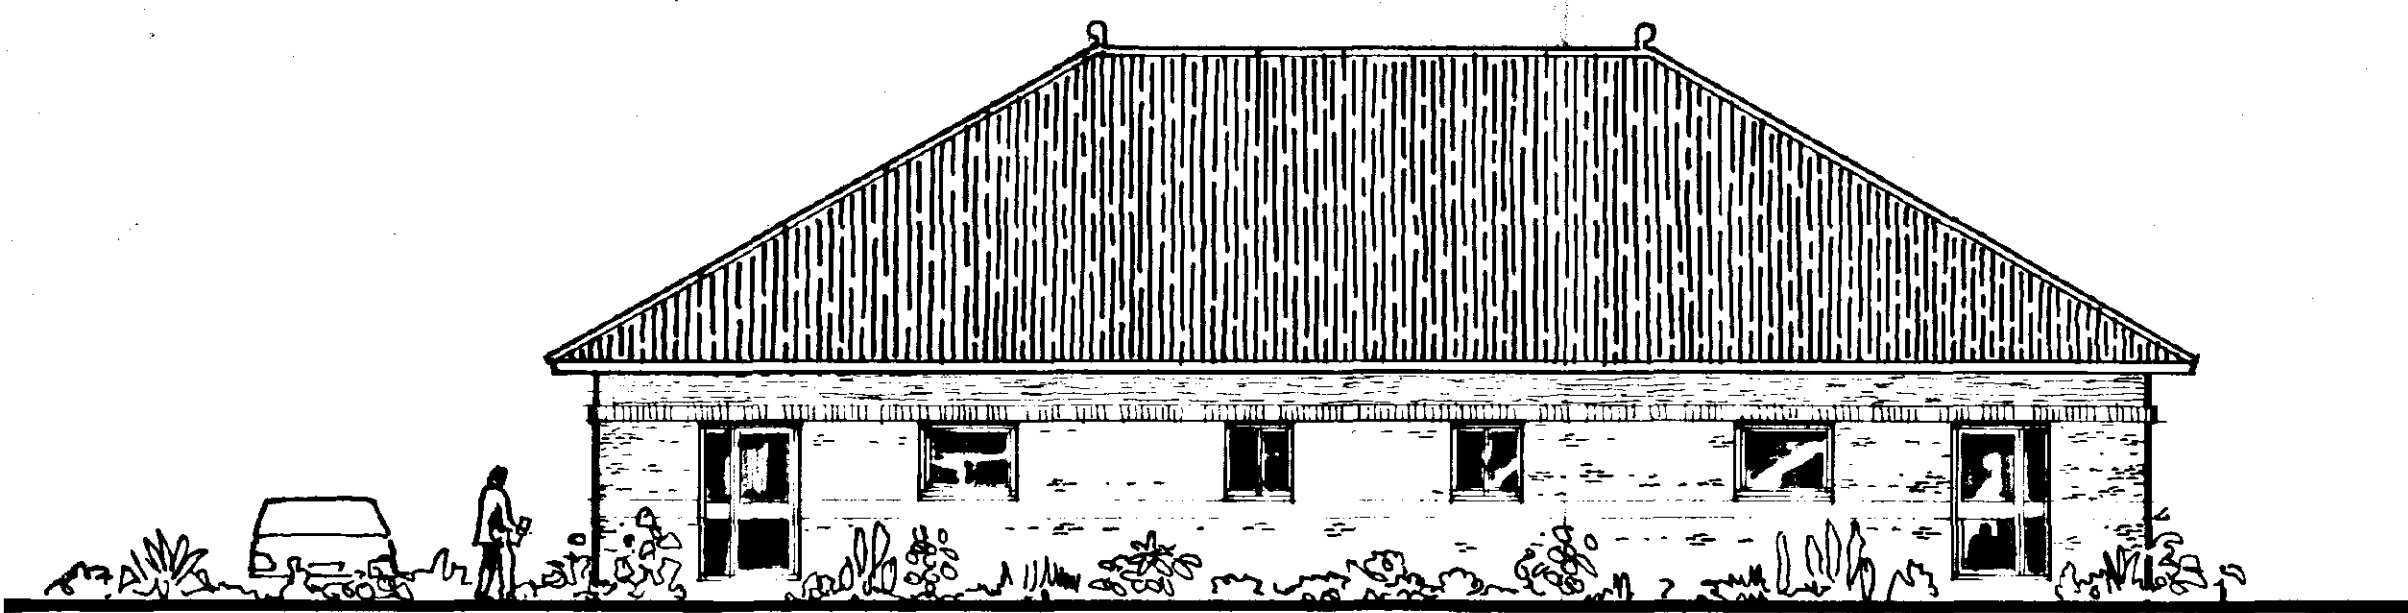


Rear Elevation [west]

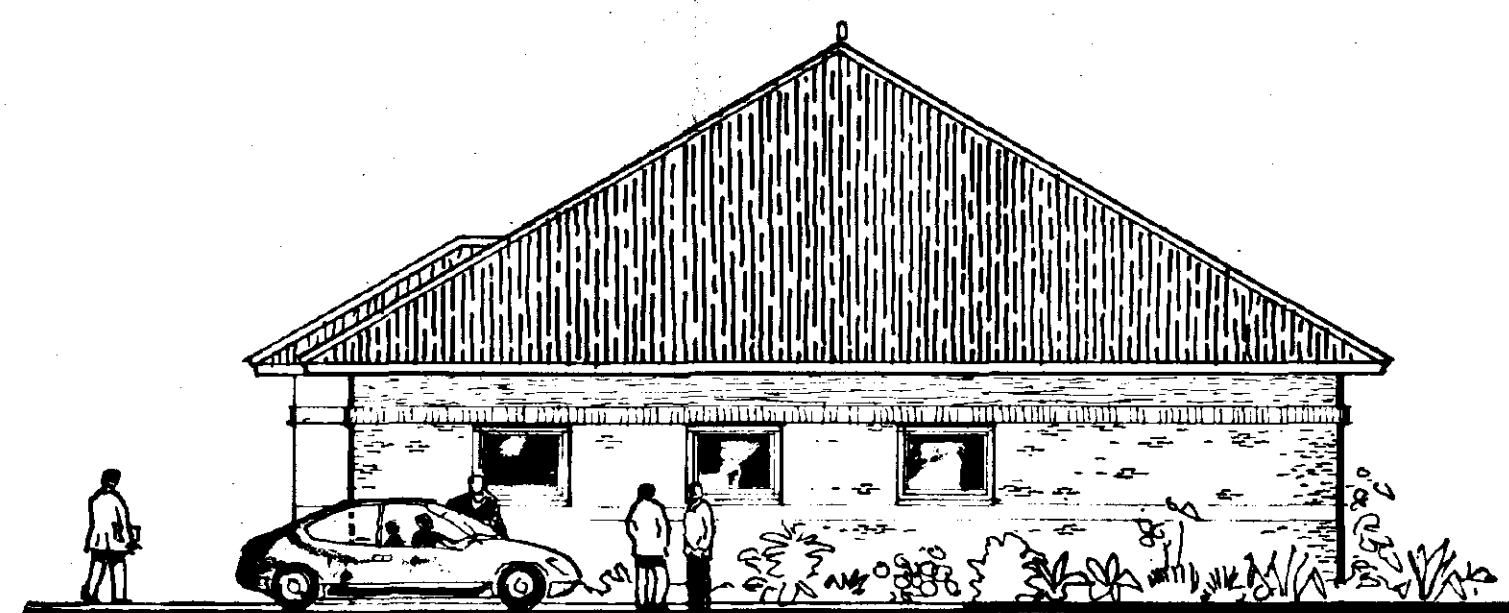


Side Elevation [north]

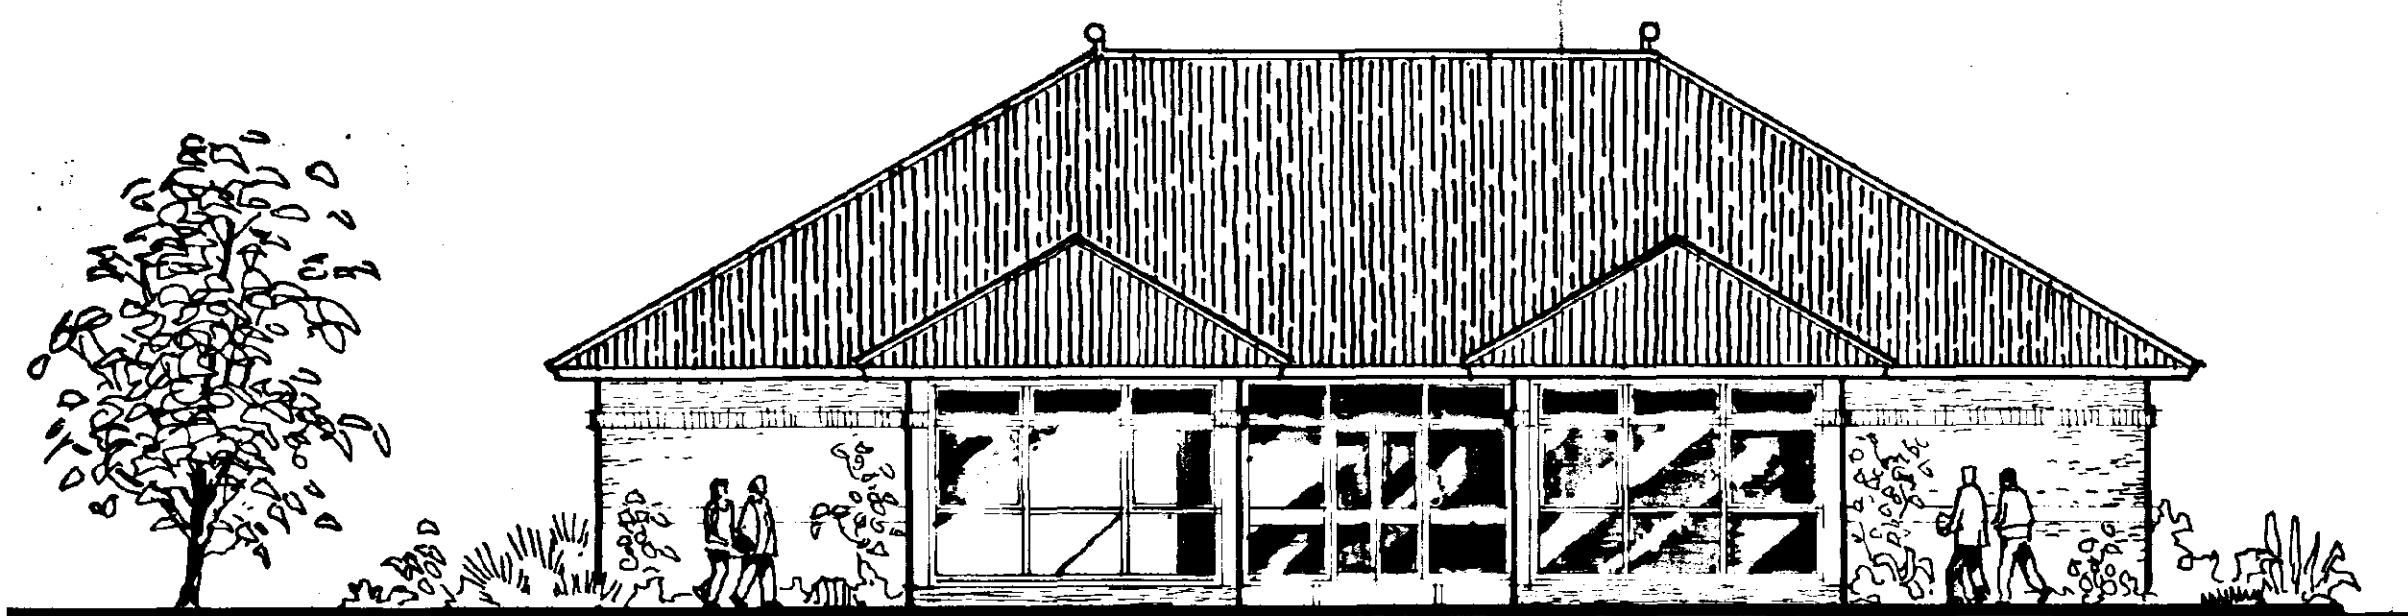


Front Elevation [east]

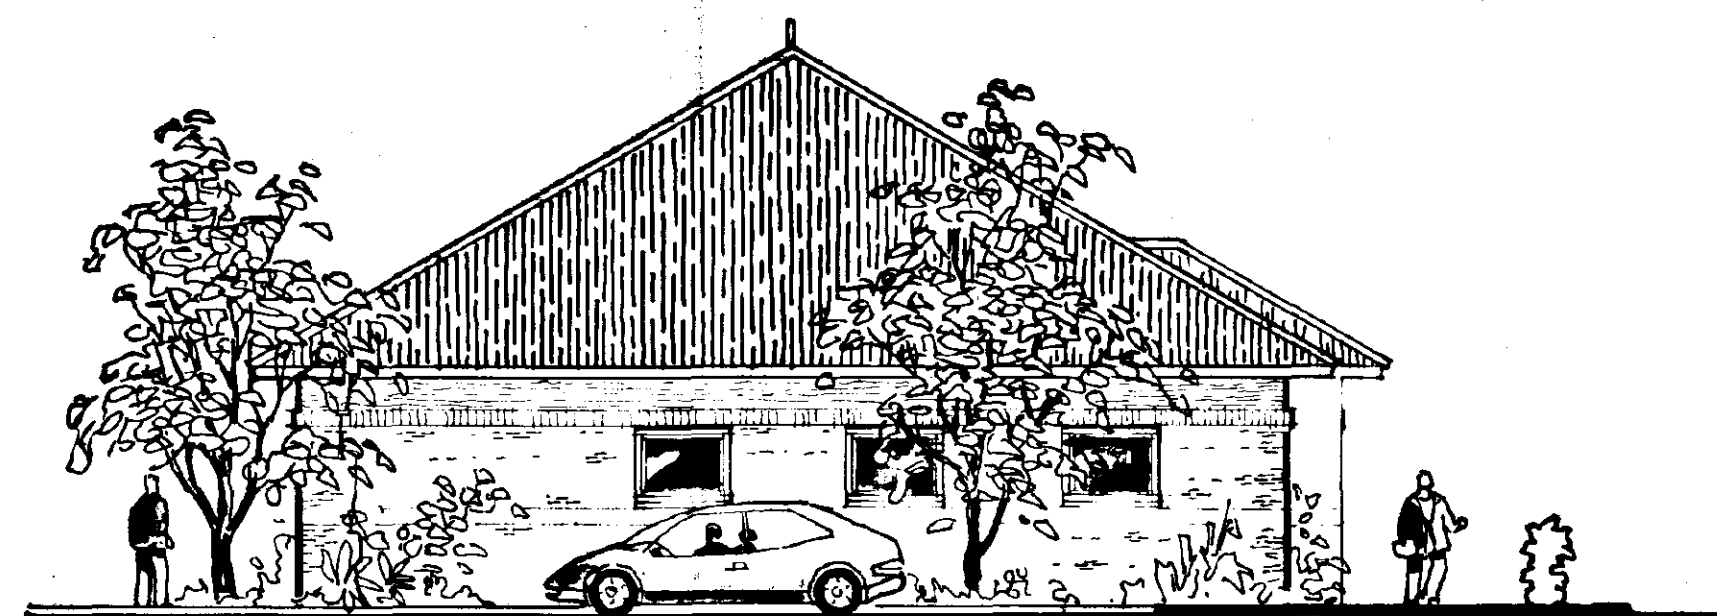

Side Elevation [south]

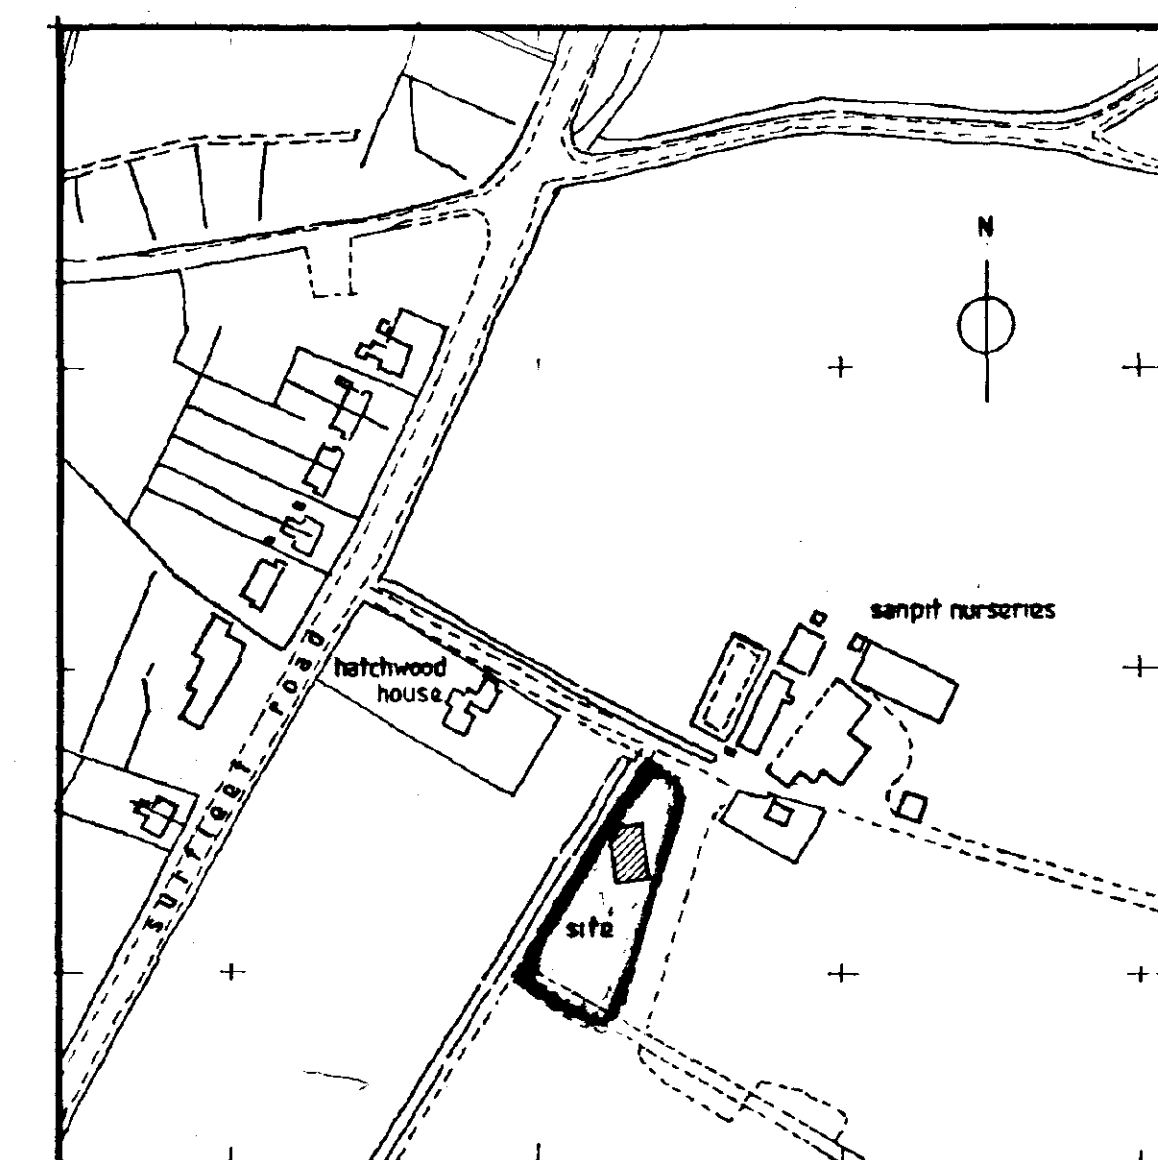


Location Plan

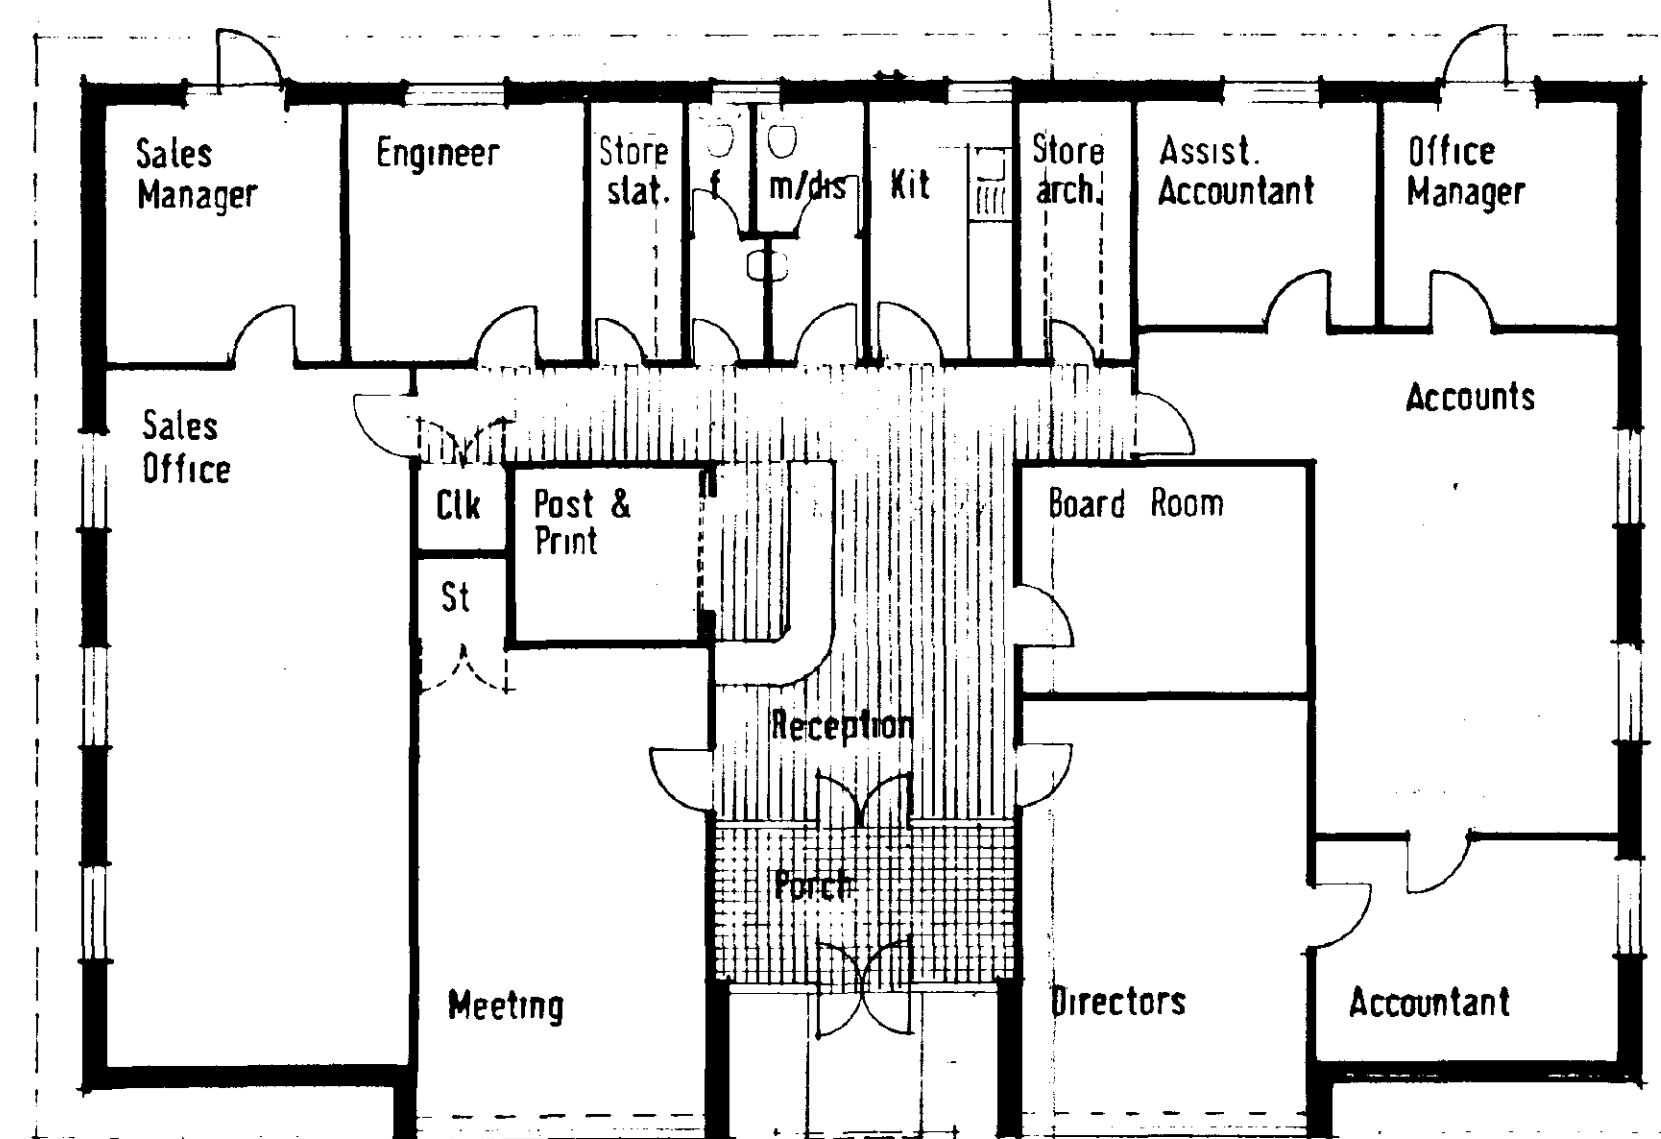

Floor Plan

**DETERMINED
PLAN**

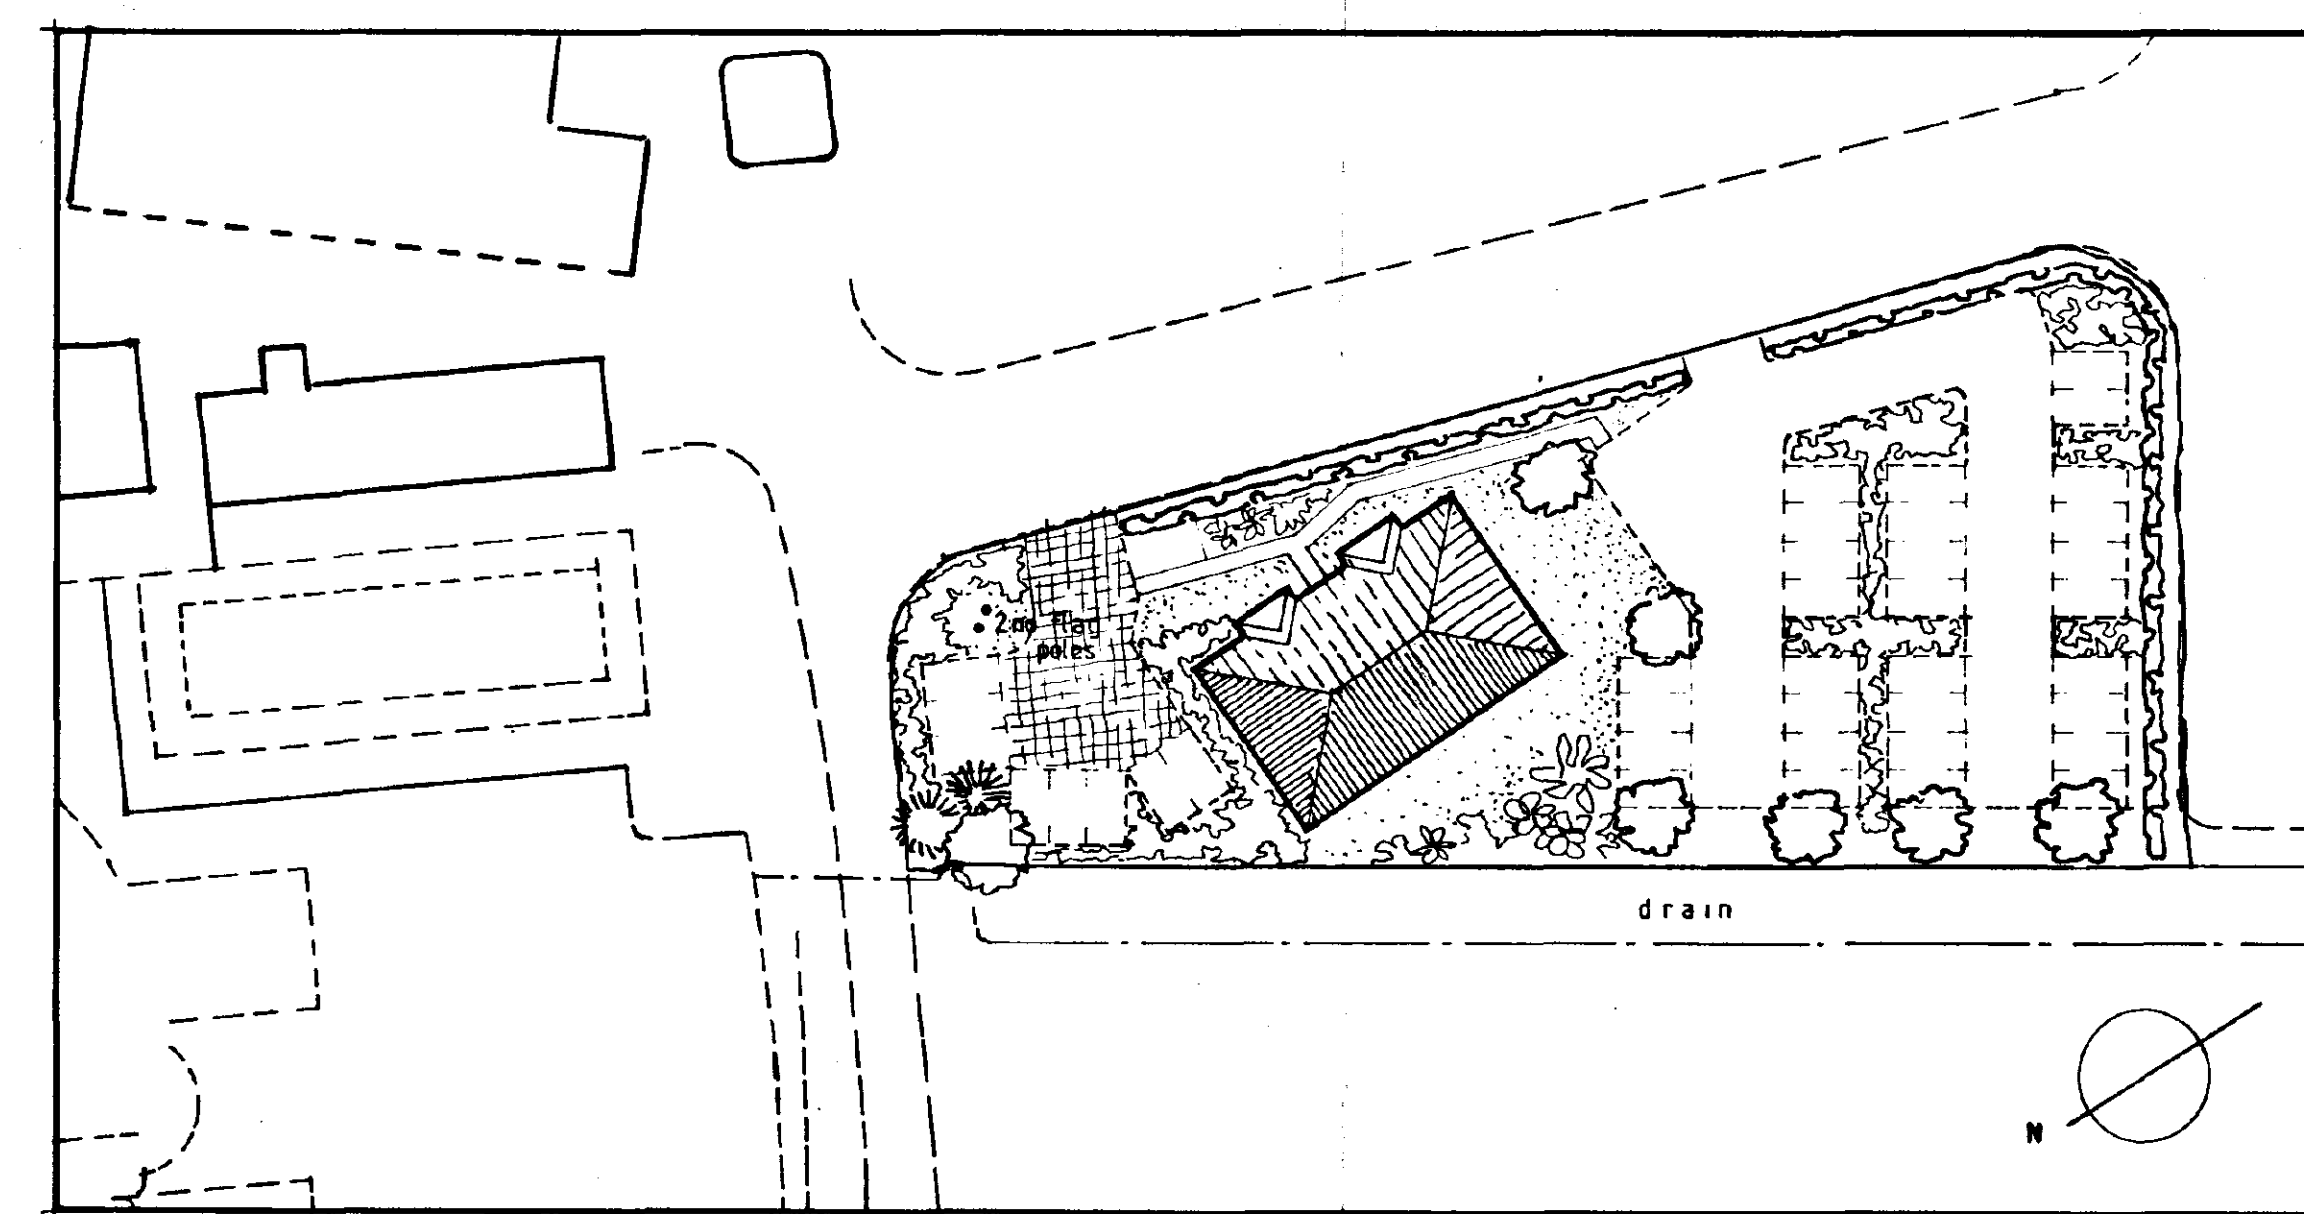

Site Layout [sc. 1:500 aprox.]