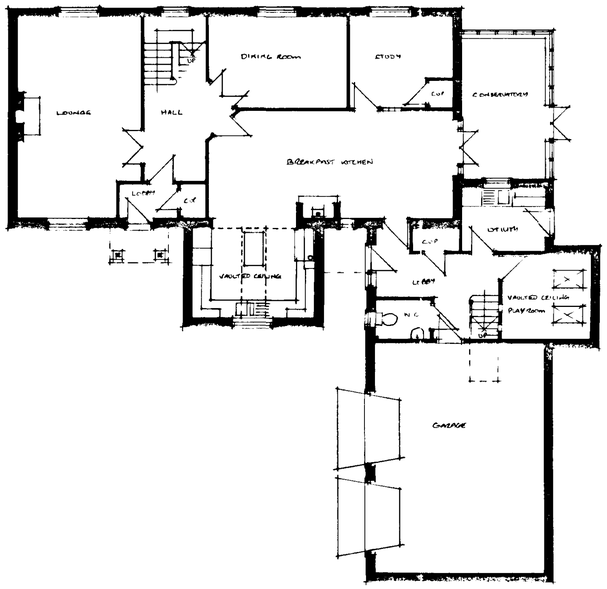


GROUND FLOOR PLAN 1:100

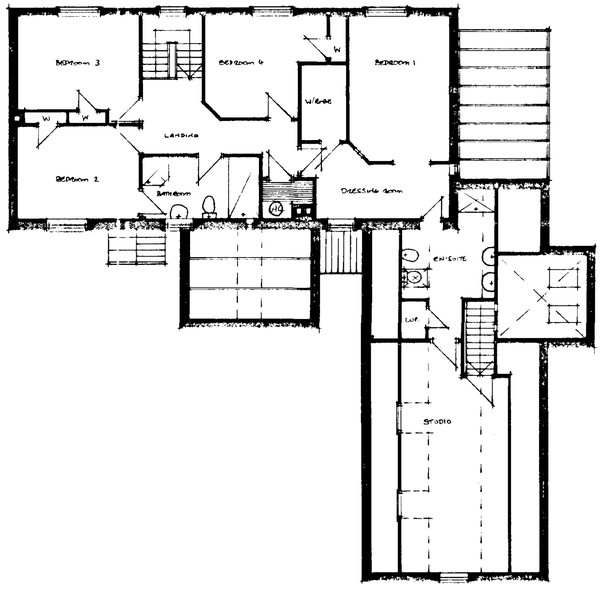


FIRST FLOOR PLAN 1:100

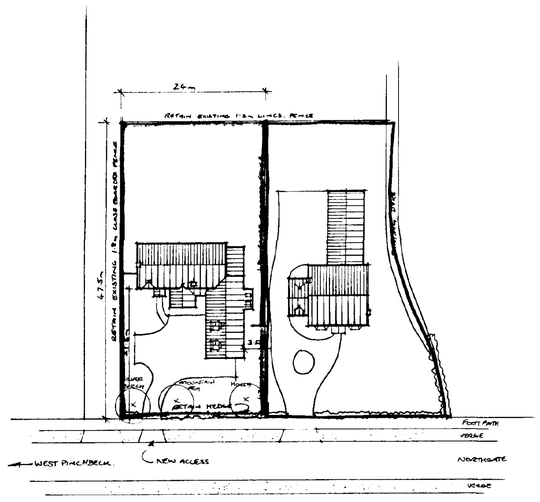


SITE PLAN 1:500



SOUTH ELEVATION 1:100

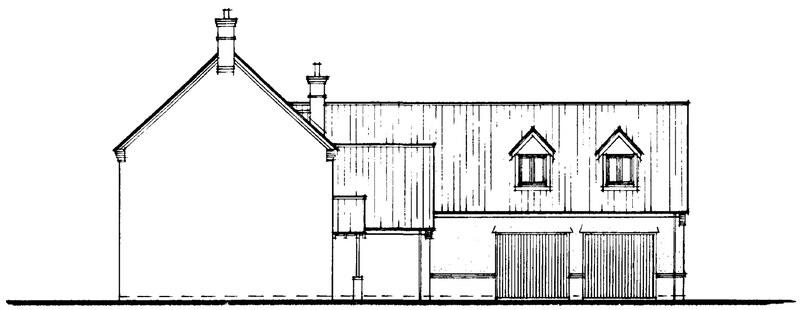

WEST ELEVATION 1:100

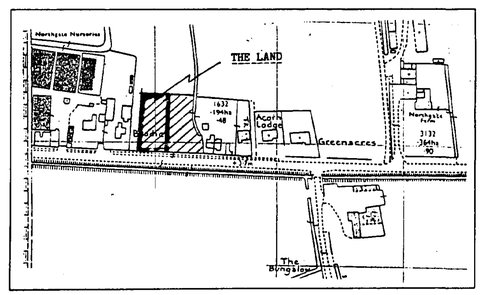


LOCATION PLAN 1:2500

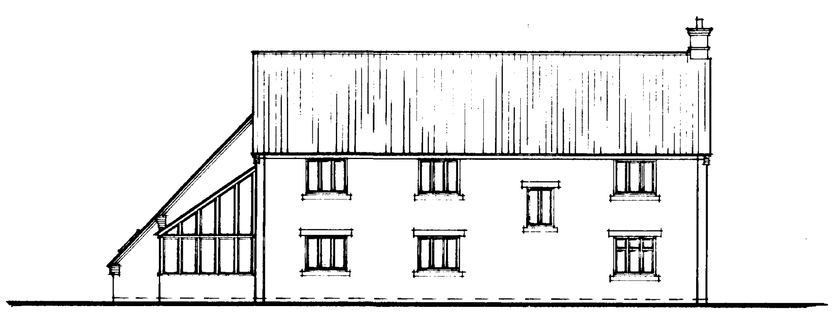

NORTH ELEVATION 1:100

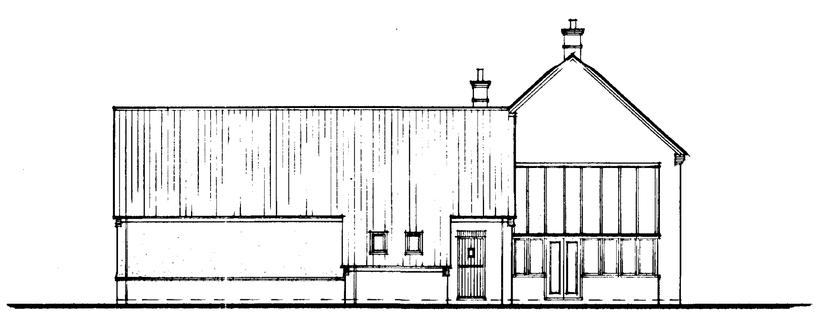

EAST ELEVATION 1:100

SOUTH HOLLAND DC
HOUSING & PLANNING
-3 NOV 1999
Ref: 1106/99

DETERMINED
PLAN

PROJECT:

PROPOSED 4 BED DWELLING & GARAGE. PLOT B AT NORTHGATE, WEST PINCHBECK, SPALDING, LINCS. PE11 3TB

FOR MR & MRS D. COOPER

DRAWN: LMC (01775 640687)

DWG No: COOP/PLB/01
SCALE: 1:100
DATE: 1/11/99
REVISIONS: