
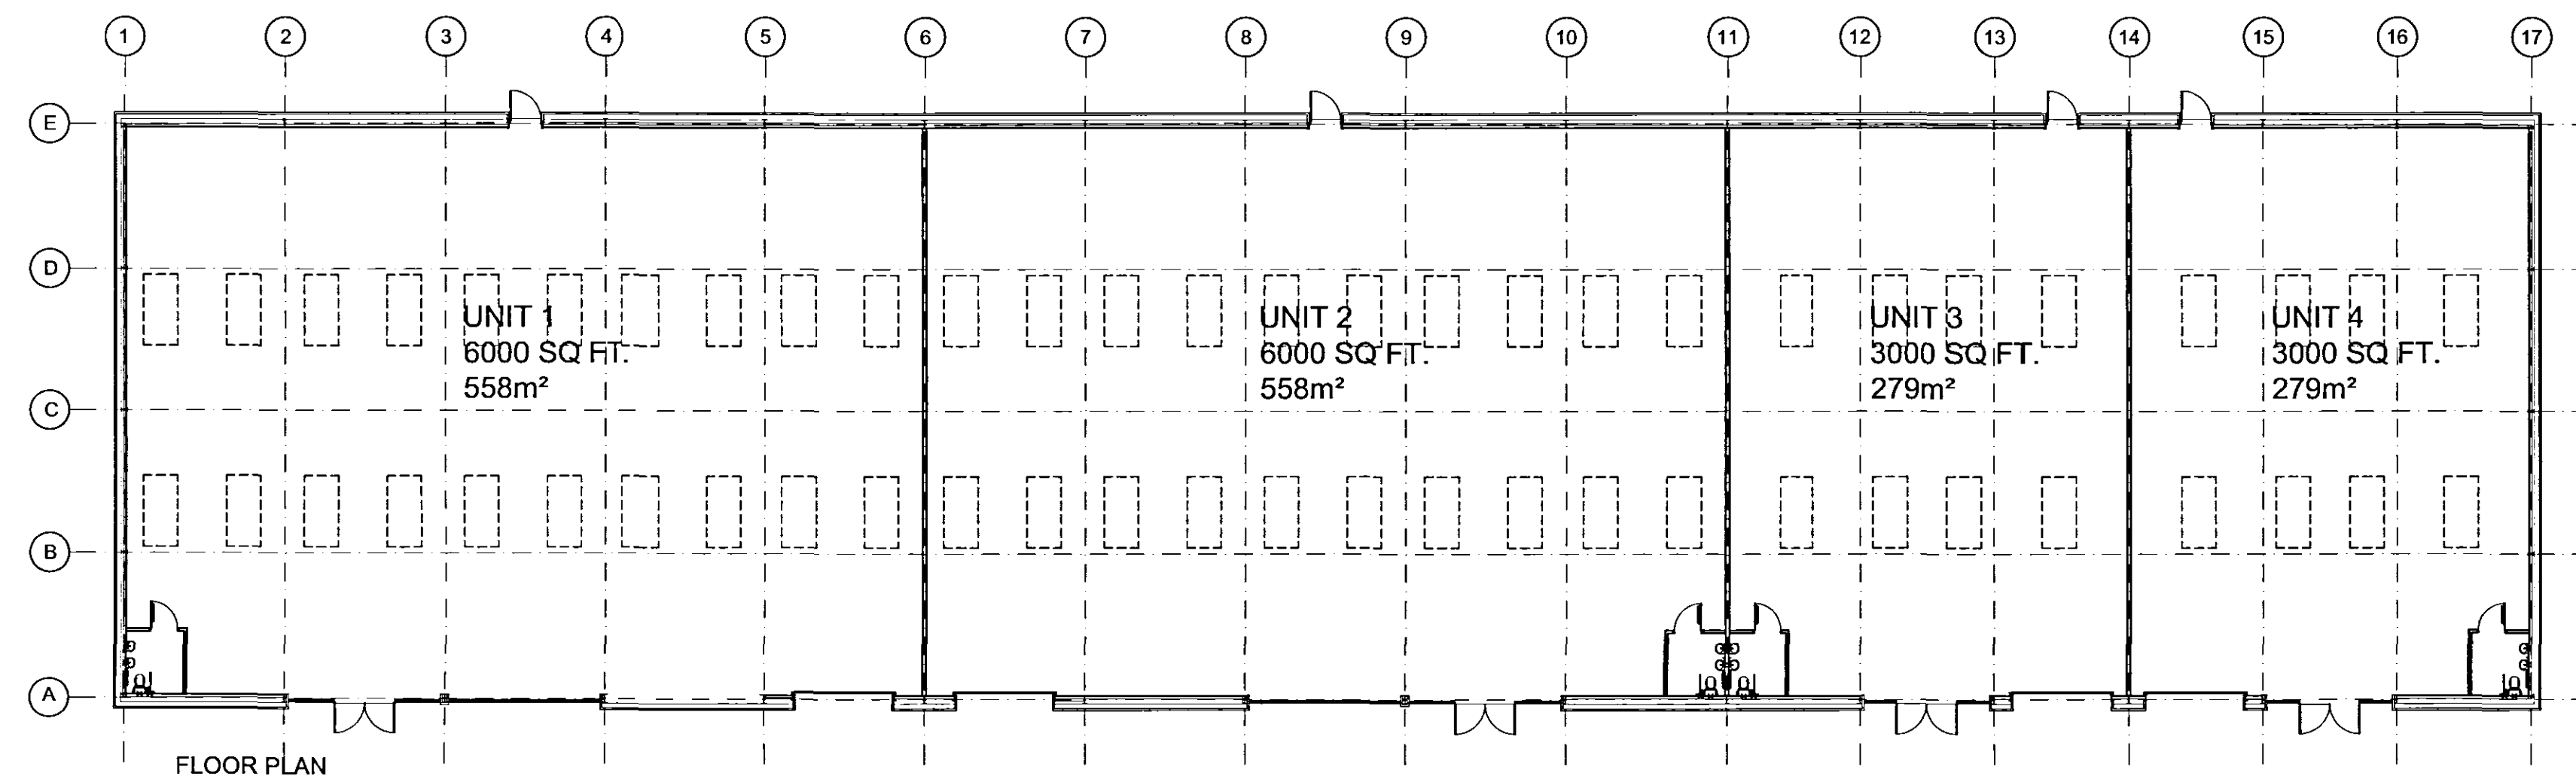
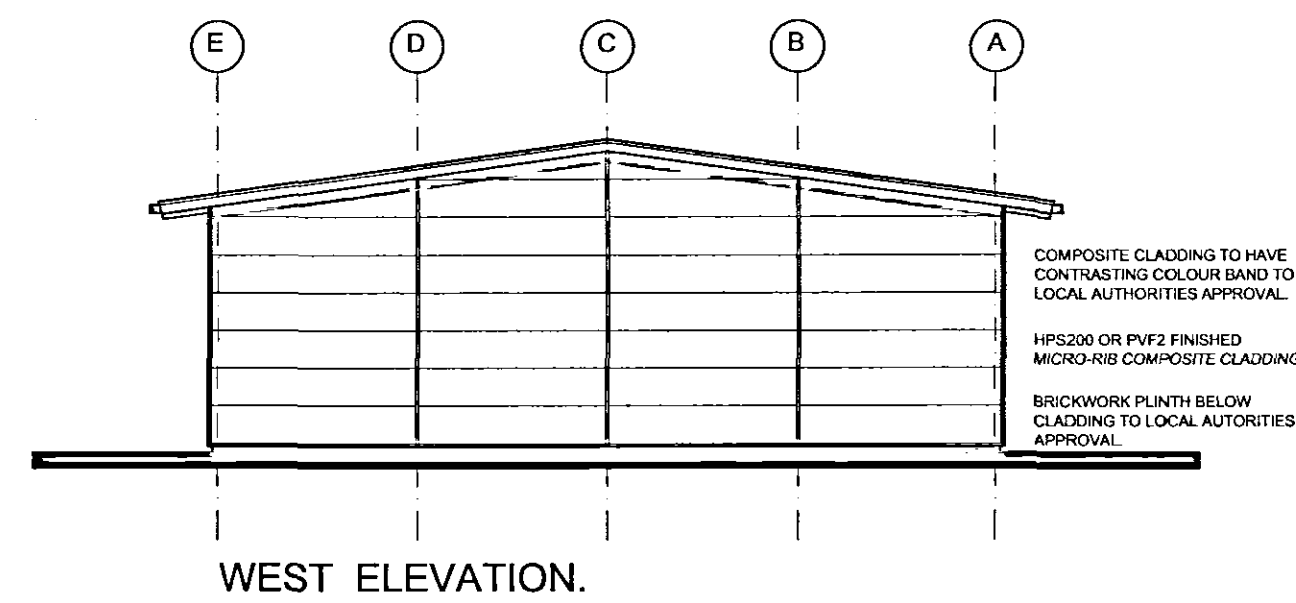
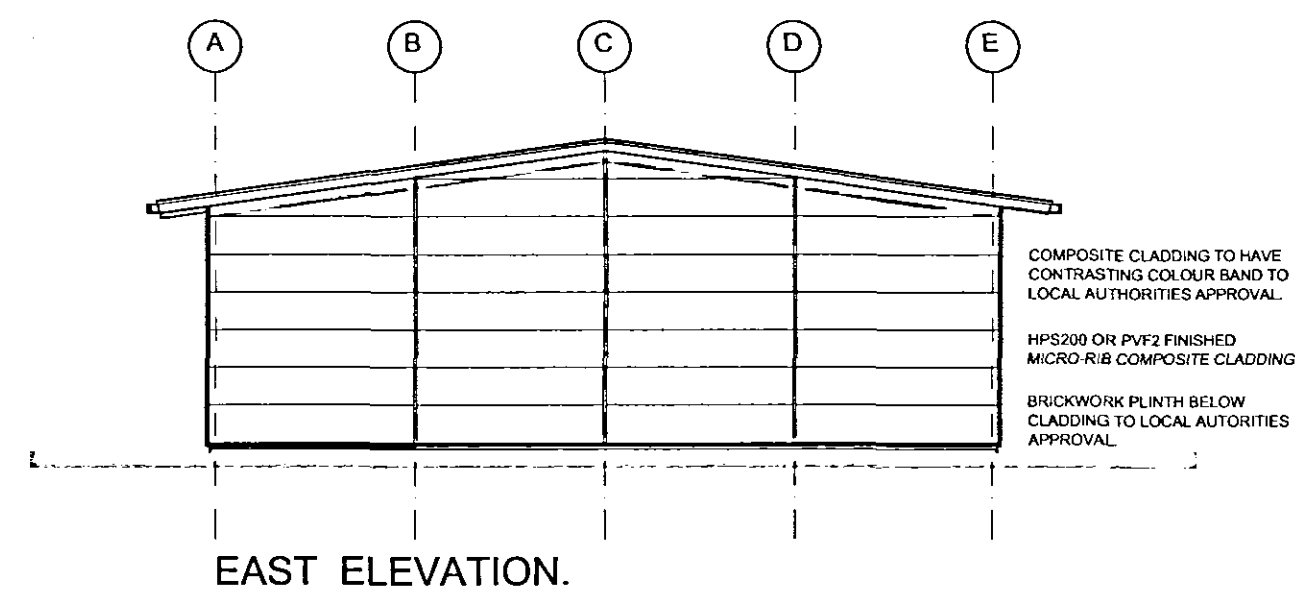
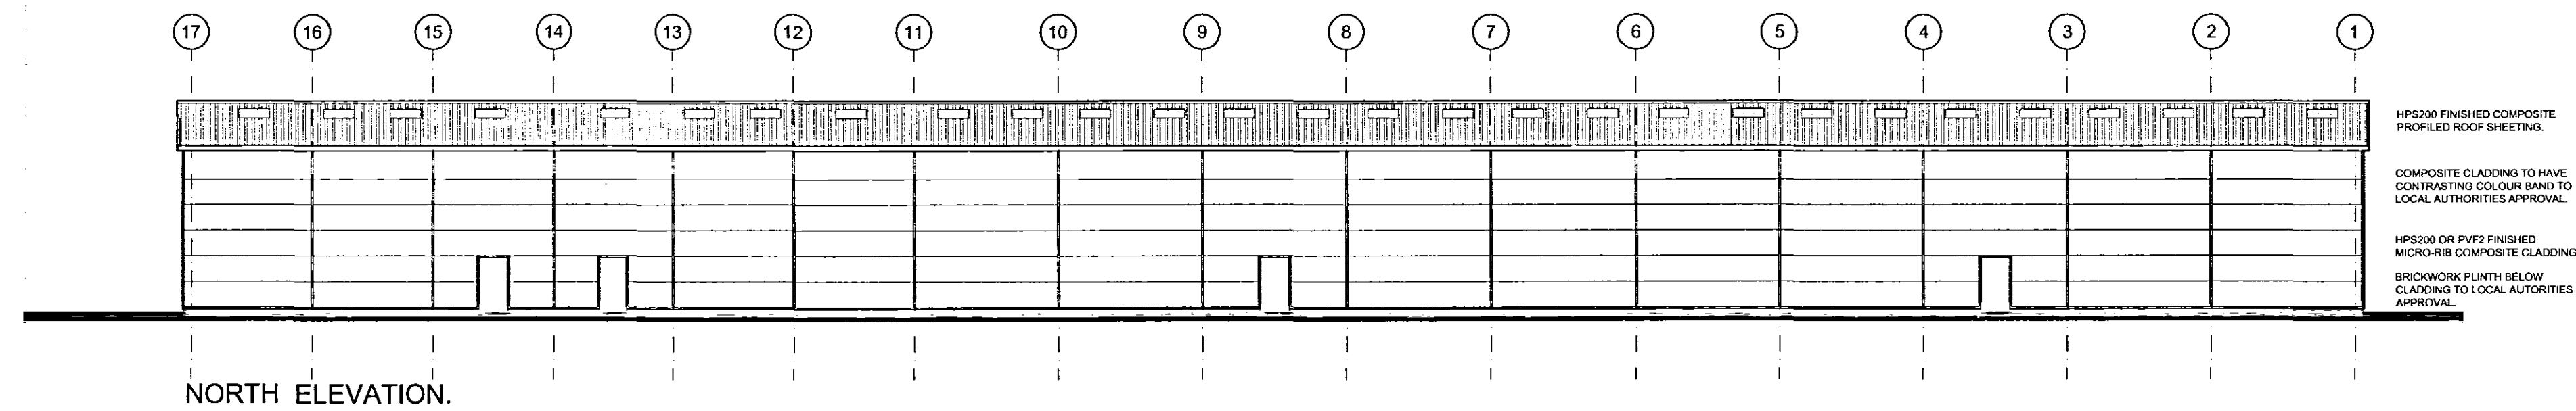


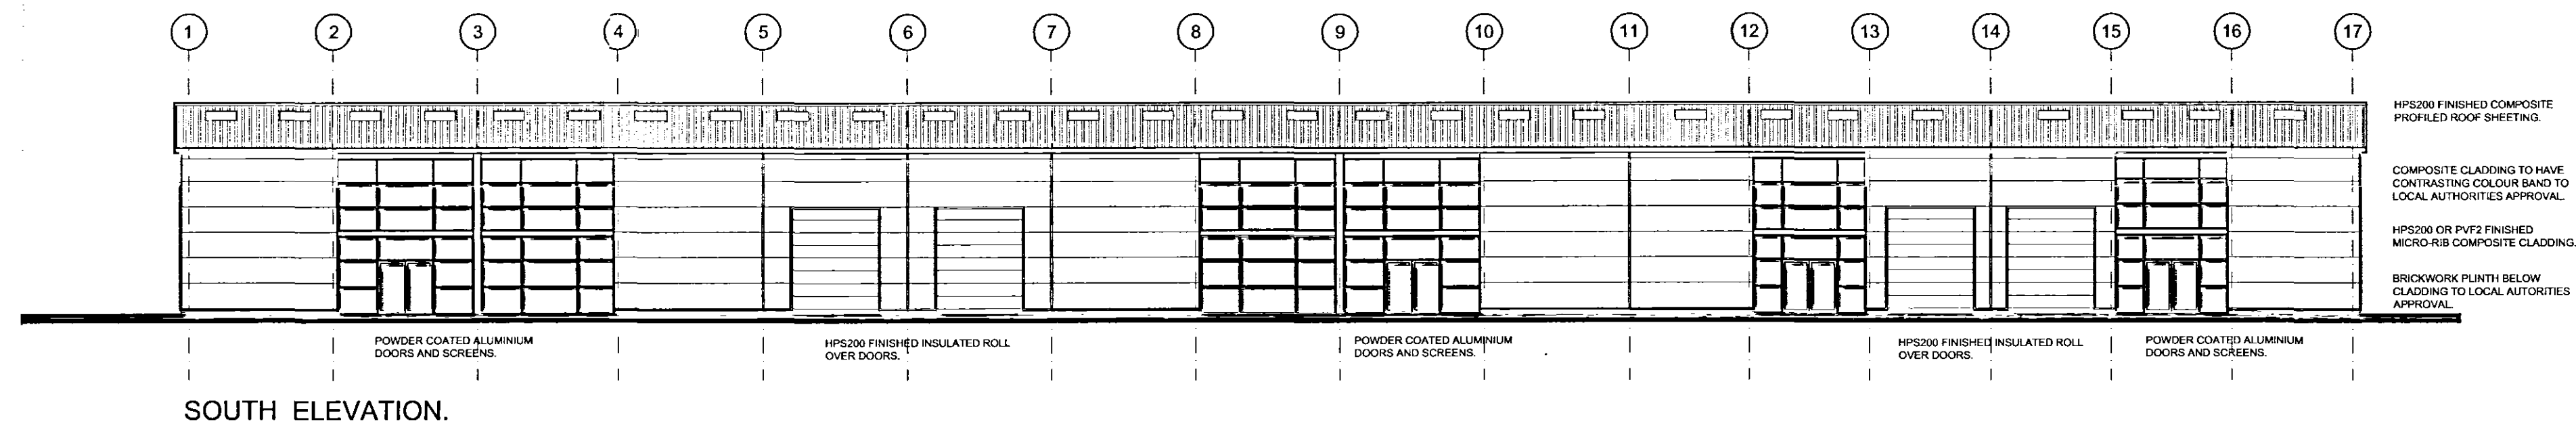

SHDC
PLANNING & DEVELOPMENT
- 9 AUG 2006
Ref. 1112/06

HULME UPRIGHT MANNING
ARCHITECTS TOWN PLANNERS INTERIOR DESIGNERS

Highpoint
Festival Park
Hanley
Stoke-on-Trent
ST1 5SH
Tel: 01782 208600
Email: stoke@hum-arch.co.uk

LEEK
MANCHESTER
STOKE-ON-TRENT
Fax: 01782 206080

Client
LOCATION 3 PROPERTIES LTD

Project
**PROPOSED RETAIL DEVELOPMENT,
WARDENTREE LANE, SPALDING**

Title
SKETCH PROPOSALS

Units 1 to 4.

Status

PLANNING

Date **APRIL 2006** Drawn **L.H.**

Scale **1-200** Checked

Job Ref. Drawing No. Revision

19461 **AL [0] 05** **A**

**DETERMINED
PLAN**