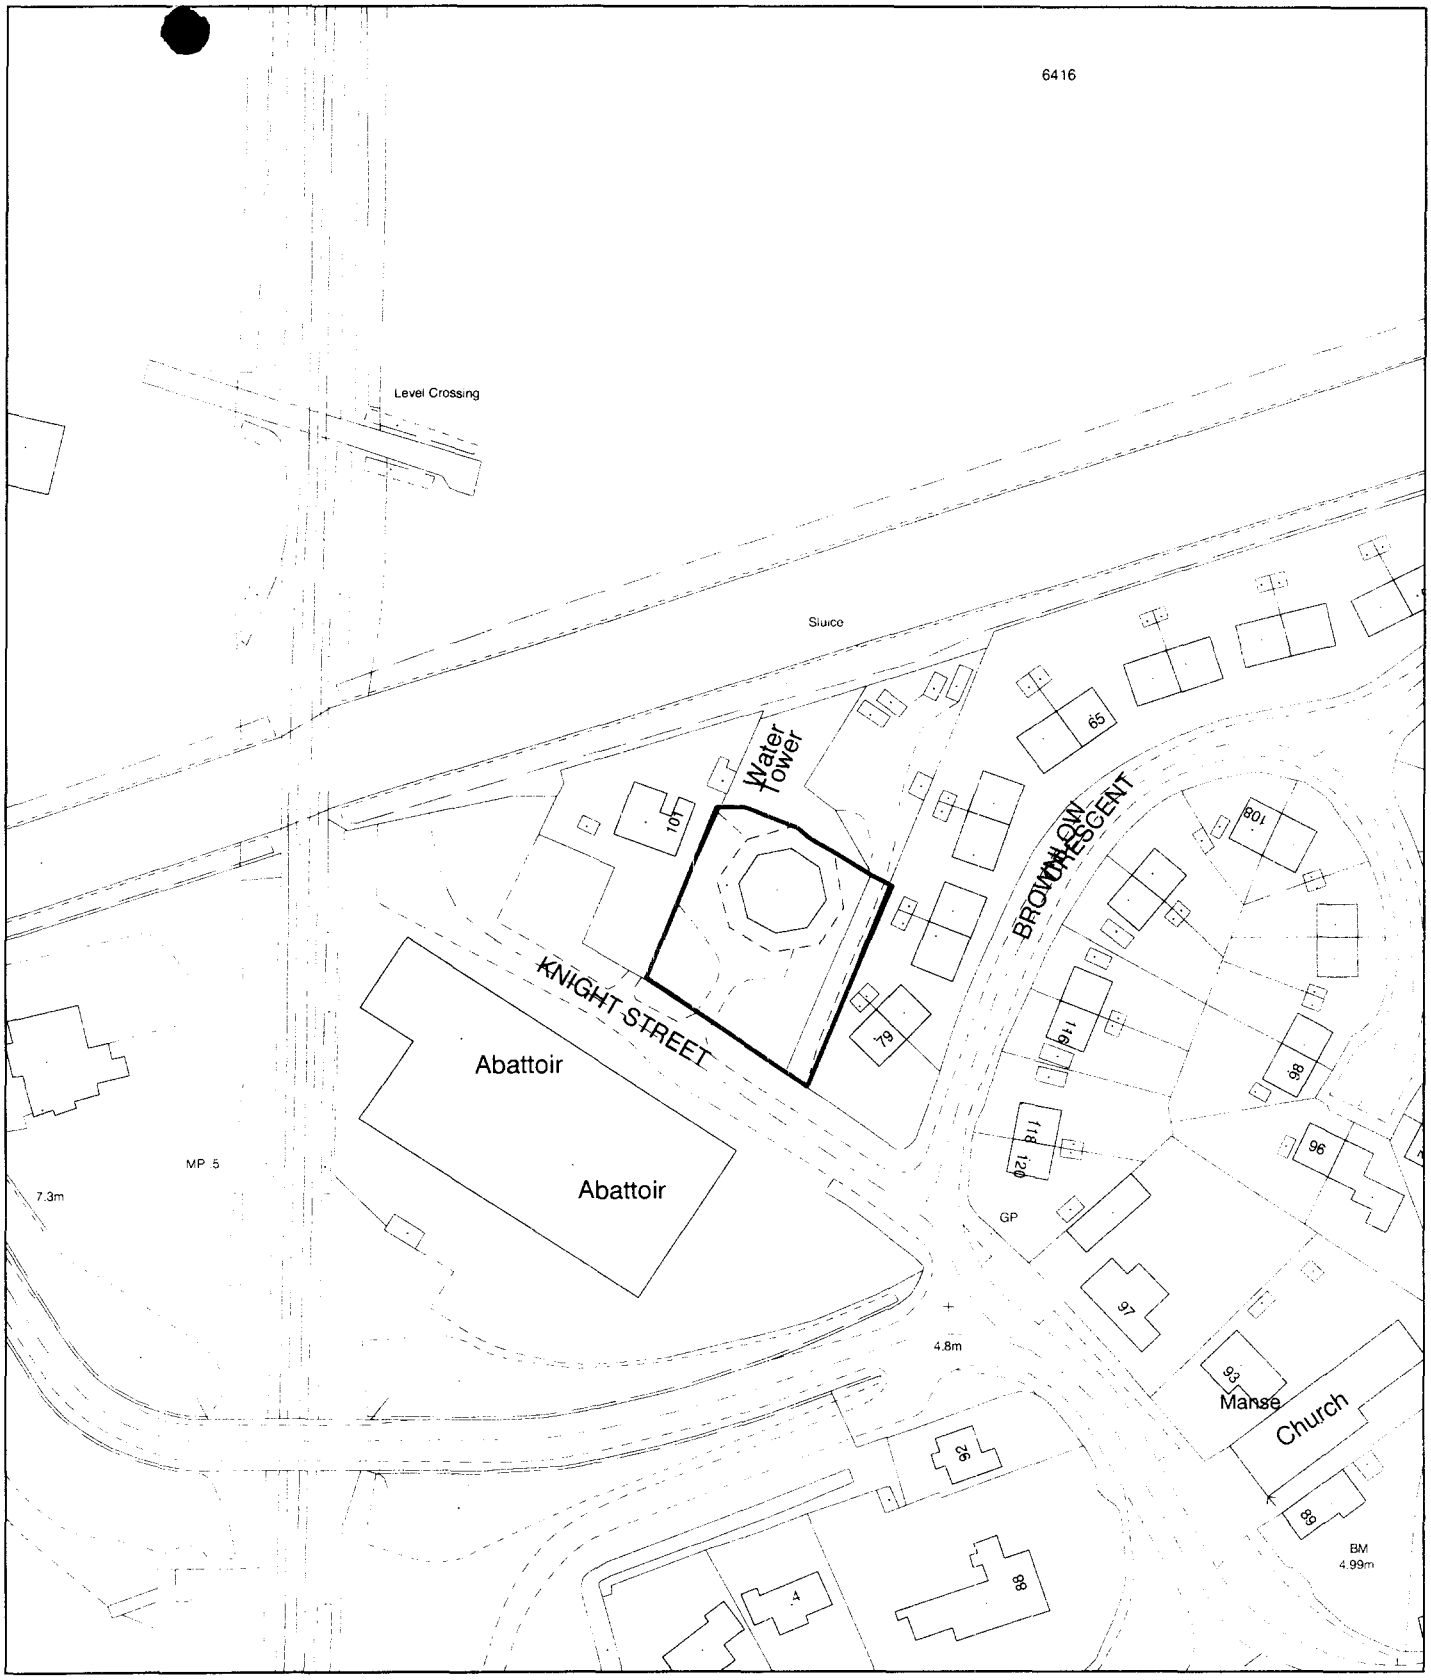


Planning Application Location Plan
Ward Member Notification

H14/1120/01

Scale: 1:1250

Housing and Planning Services Department


Council Offices, Priory Road, Spalding, Lincolnshire

PLEASE DO NOT COPY THIS PLAN
This map is reproduced from Ordnance Survey material with permission of Ordnance Survey on behalf of Her Majesty's Stationery Office (c) Crown copyright. Unauthorised reproduction infringes Crown copyright and may lead to prosecution or civil

SOUTH HOLLAND DC
HOUSING & PLANNING
18 SEP 2001
Ref: 1120/01


DETERMINED
PLAN

PROPOSED LOCATION OF SITE

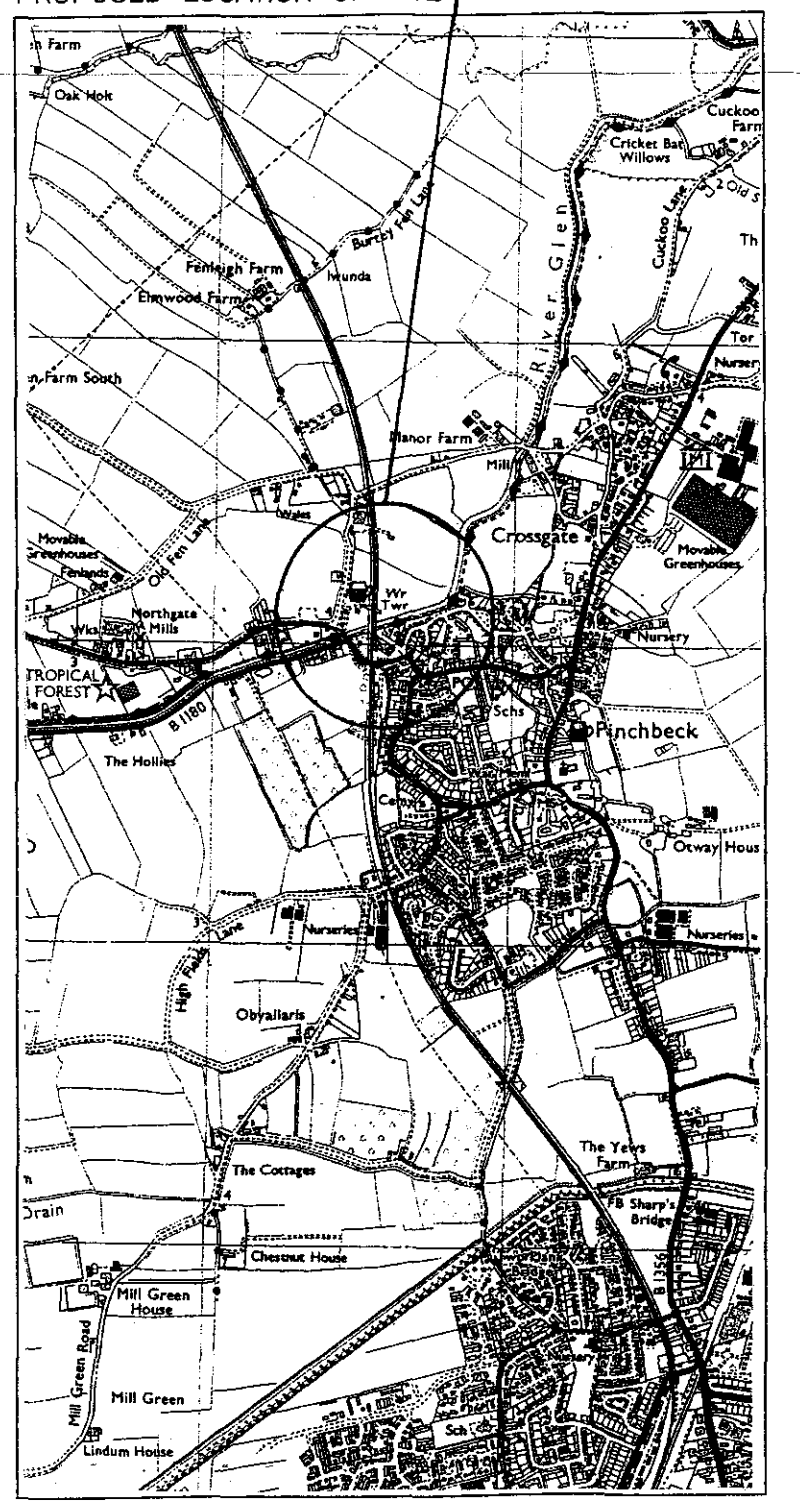

SITE LOCATION PLAN
(SCALE 1:25000)

PROPOSED LOCATION OF SITE

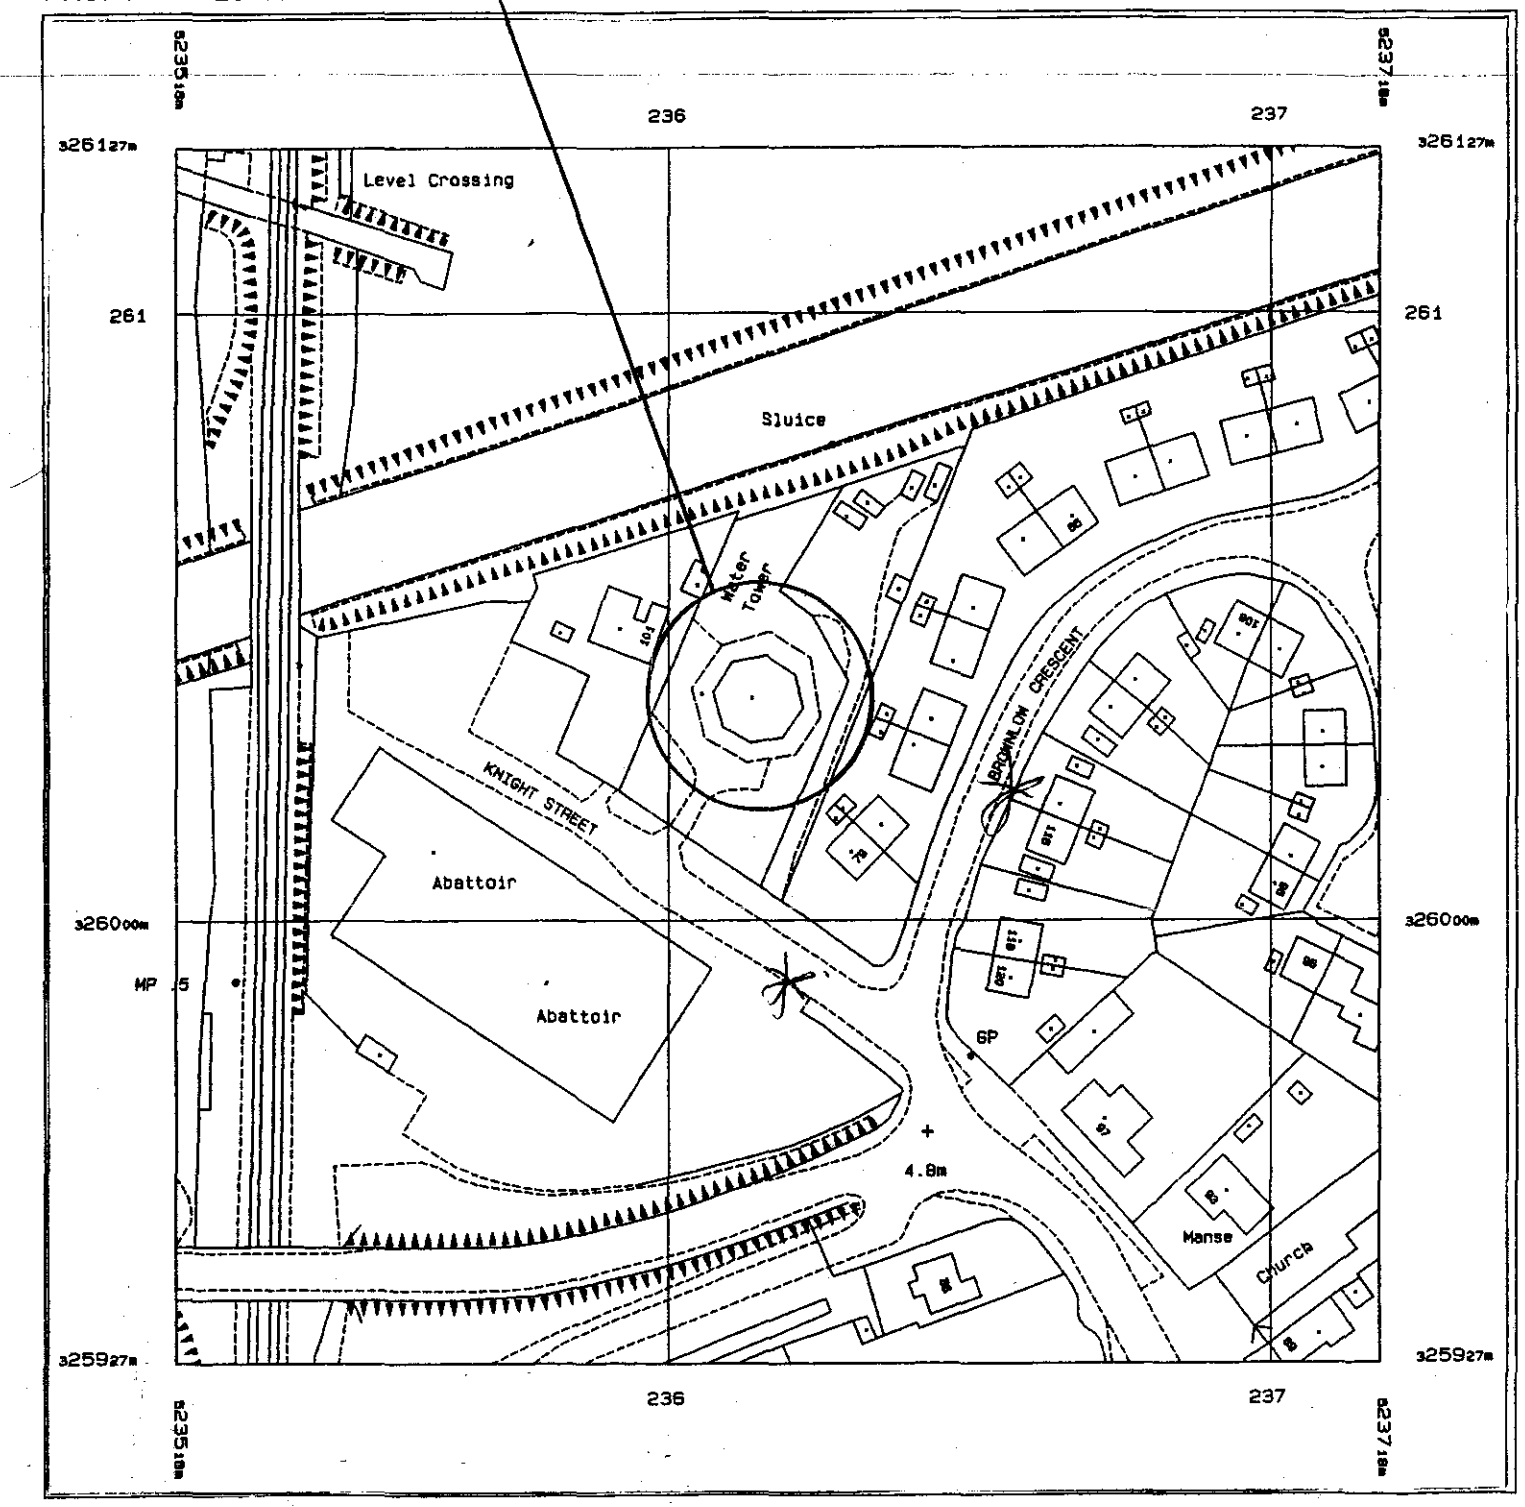

SITE BLOCK PLAN
(SCALE 1:1250)

GENERAL NOTES

This drawing is the Copyright of BTCellnet and must not be reissued, loaned or copied without written consent.
Use written dimensions only. Do not scale.

Rev	Date	Description	Drw	Ckd

Ordnance Survey

This drawing is based upon the Ordnance Survey's 1:1250 map of 1996 with permission of the controller of Her Majesty's Stationery Office, Crown Copyright. Unauthorised reproduction infringes Crown copyright. © Crown Copyright 1998. Licence Number: AR 372684

GPN
Triumph House, Birmingham Road
Meriden, Nr. Coventry CV5 9AZ
Tel: (01676) 522866 Fax: (01676) 521081

BTcellnet
NETWORK CONSTRUCTION

GSM 2000

Project Title:
Cell 13220
Cross Gate

Site Address:
Pinchbeck Water Tower
Knight Street
Pinchbeck
Spalding, Lincolnshire
PE11 3RB

Grid Ref:	Ground Height AMSL:
TF 2364 2604	03 metres

Drawing Title:
Site Location Plans

Scale:	Drawn:
As Shown	PM
Date: 08.111.00	Checked: RP

Drawing Number:
P/13220/GEN/001