

SHEET TF 2025-2125

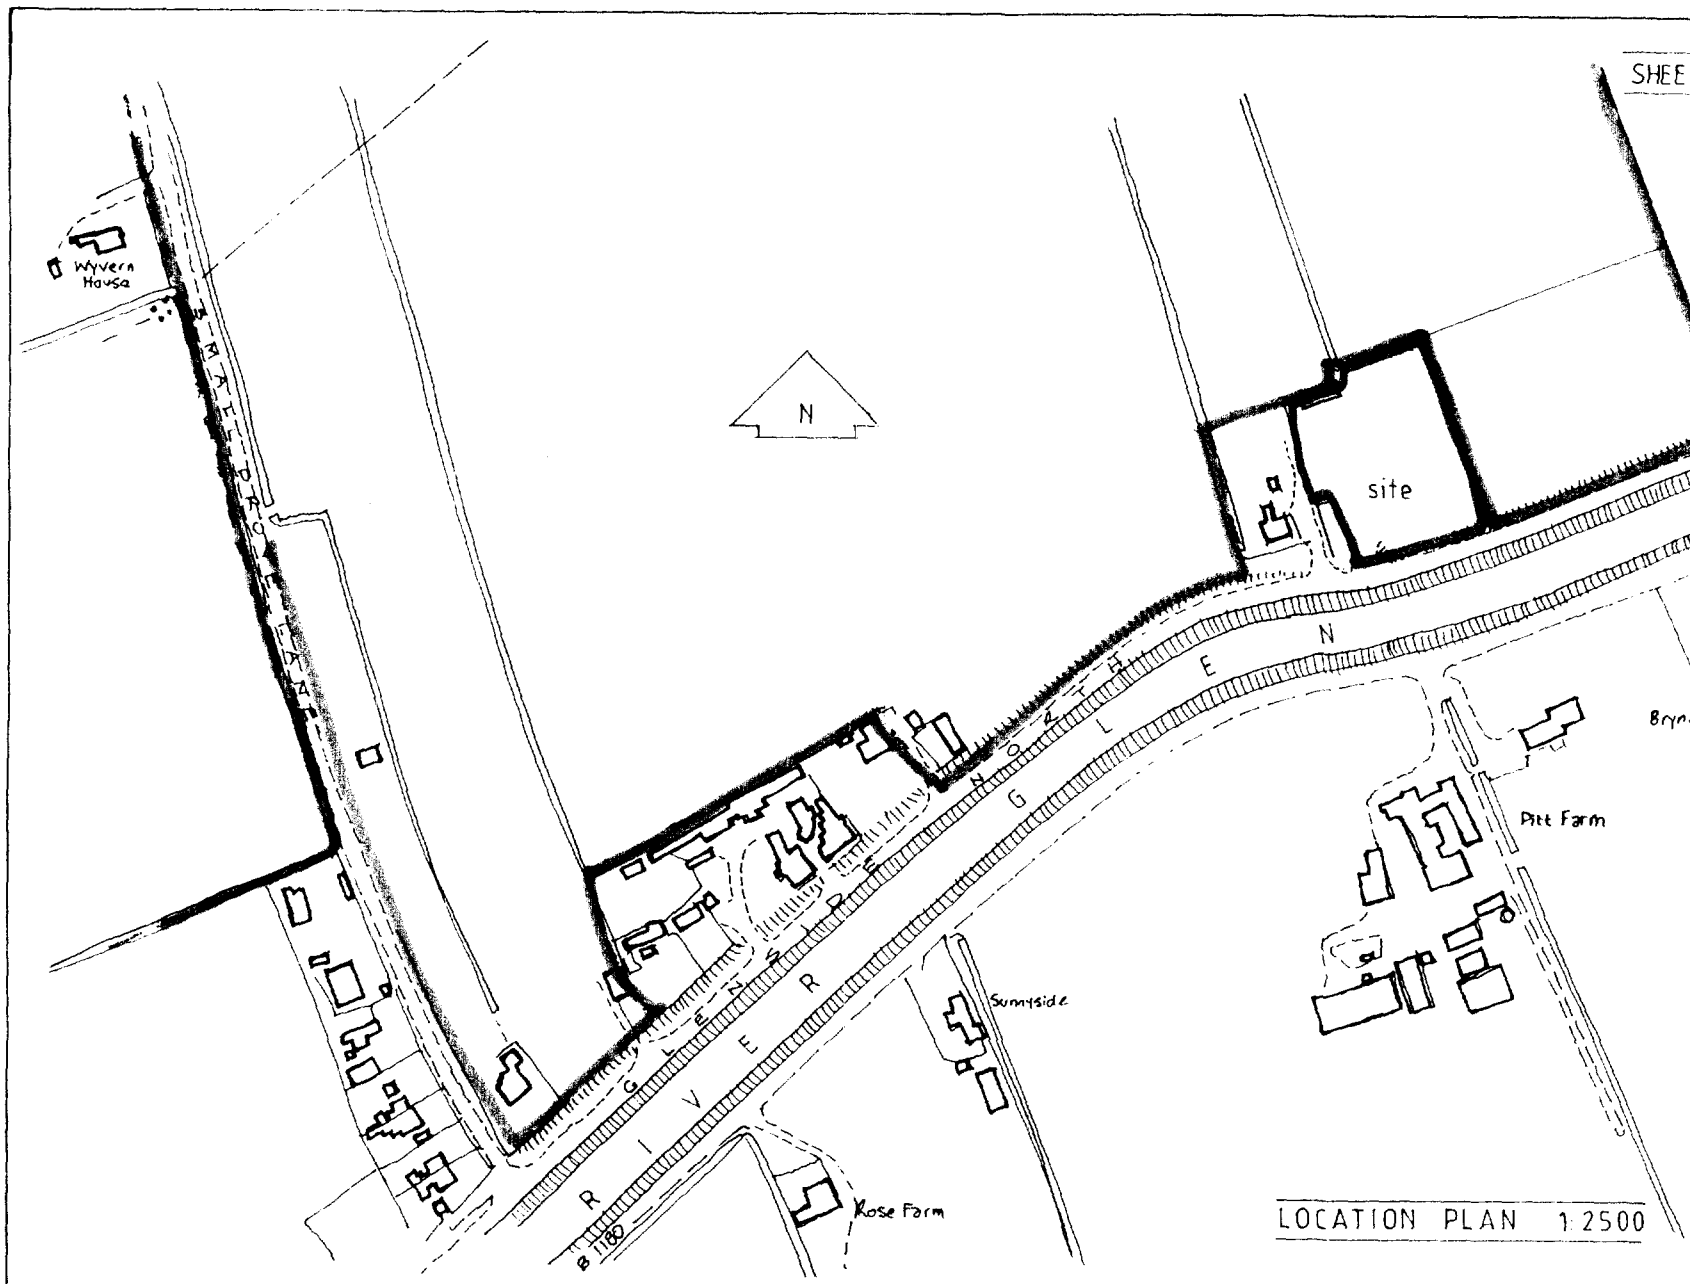

LOCATION PLAN 1:2500

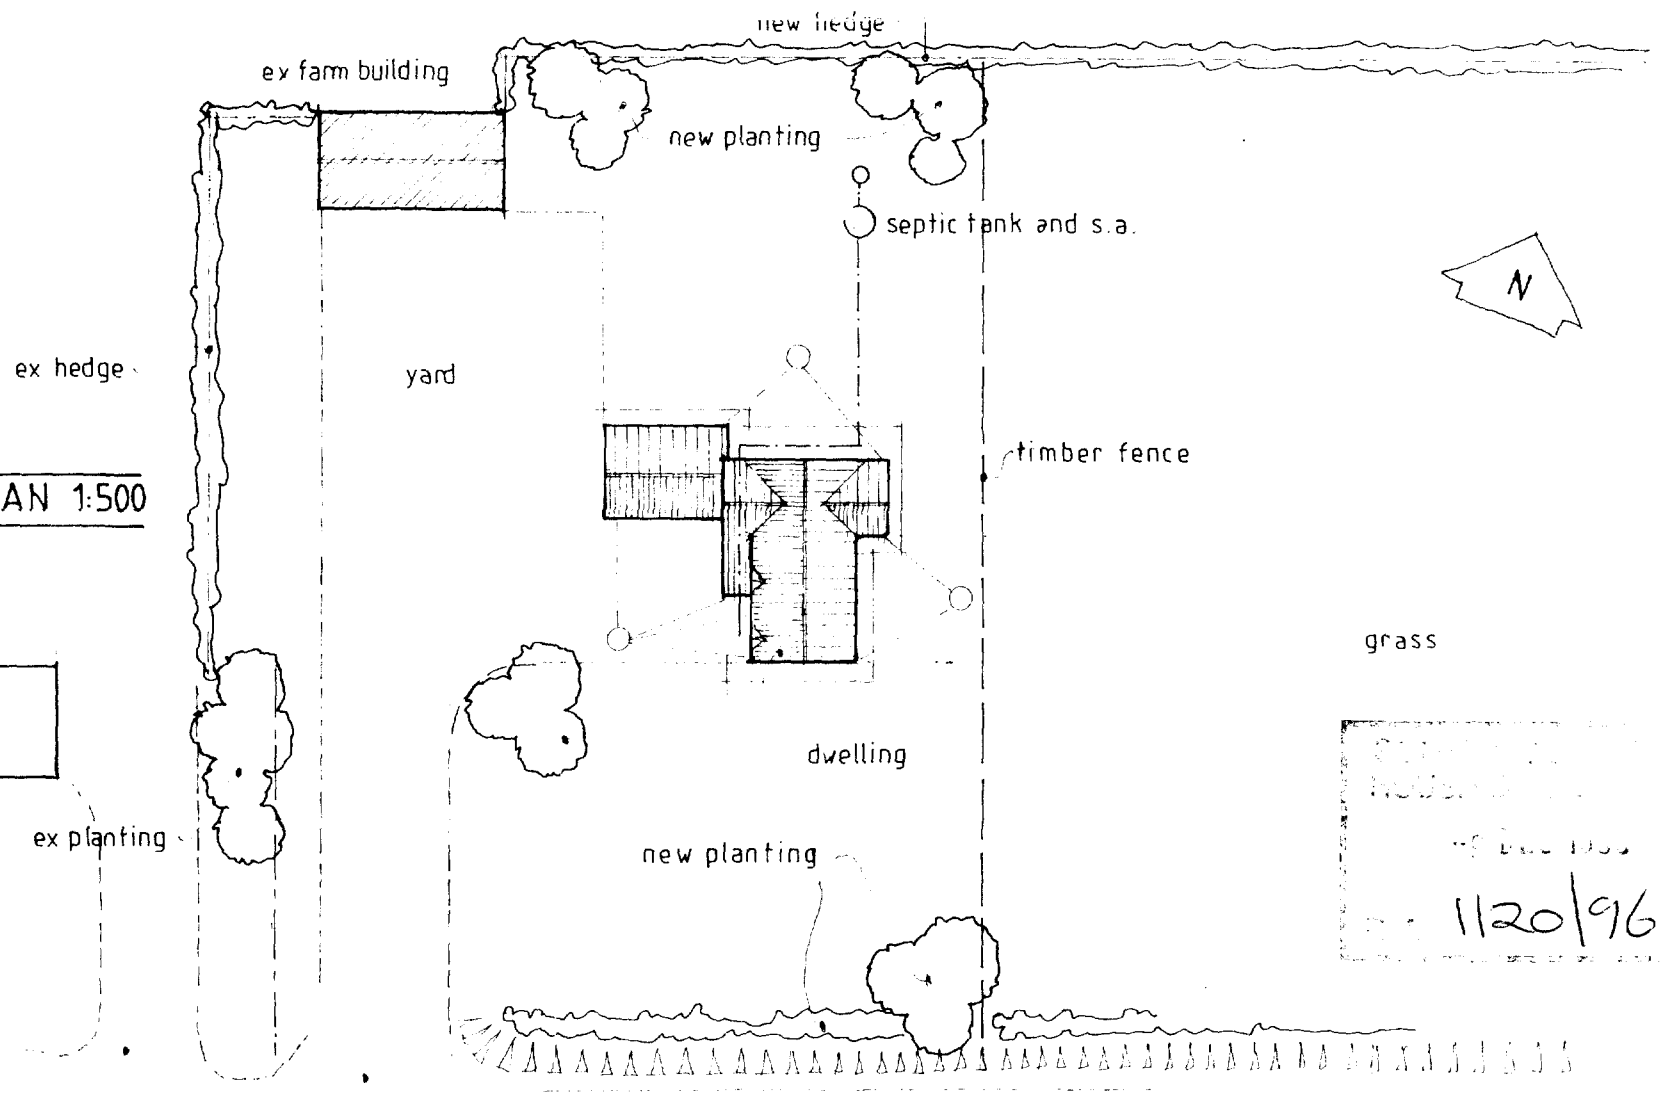

BLOCK PLAN 1:500

1120/96

GLENSIDE NORTH


CLIENT	MR and MRS A COLE
PROJECT	PROPOSED DWELLING GLENSIDE NORTH PINCHBECK
SCALE	as shown
DATE	october 96
REV:	

ROGER WILLIAMS
ARCHITECTURAL DESIGN CONSULTANT
53.Pulvertoft Lane.Boston.Lincs.PE21 8TB
Tel.01205 363603

E. M. COLE (FARMS) LTD
WEST PINCHBECK
SPALDING
PE11 3NL

(ATION ON MICROFILM)

PLAN TF 1825-1925

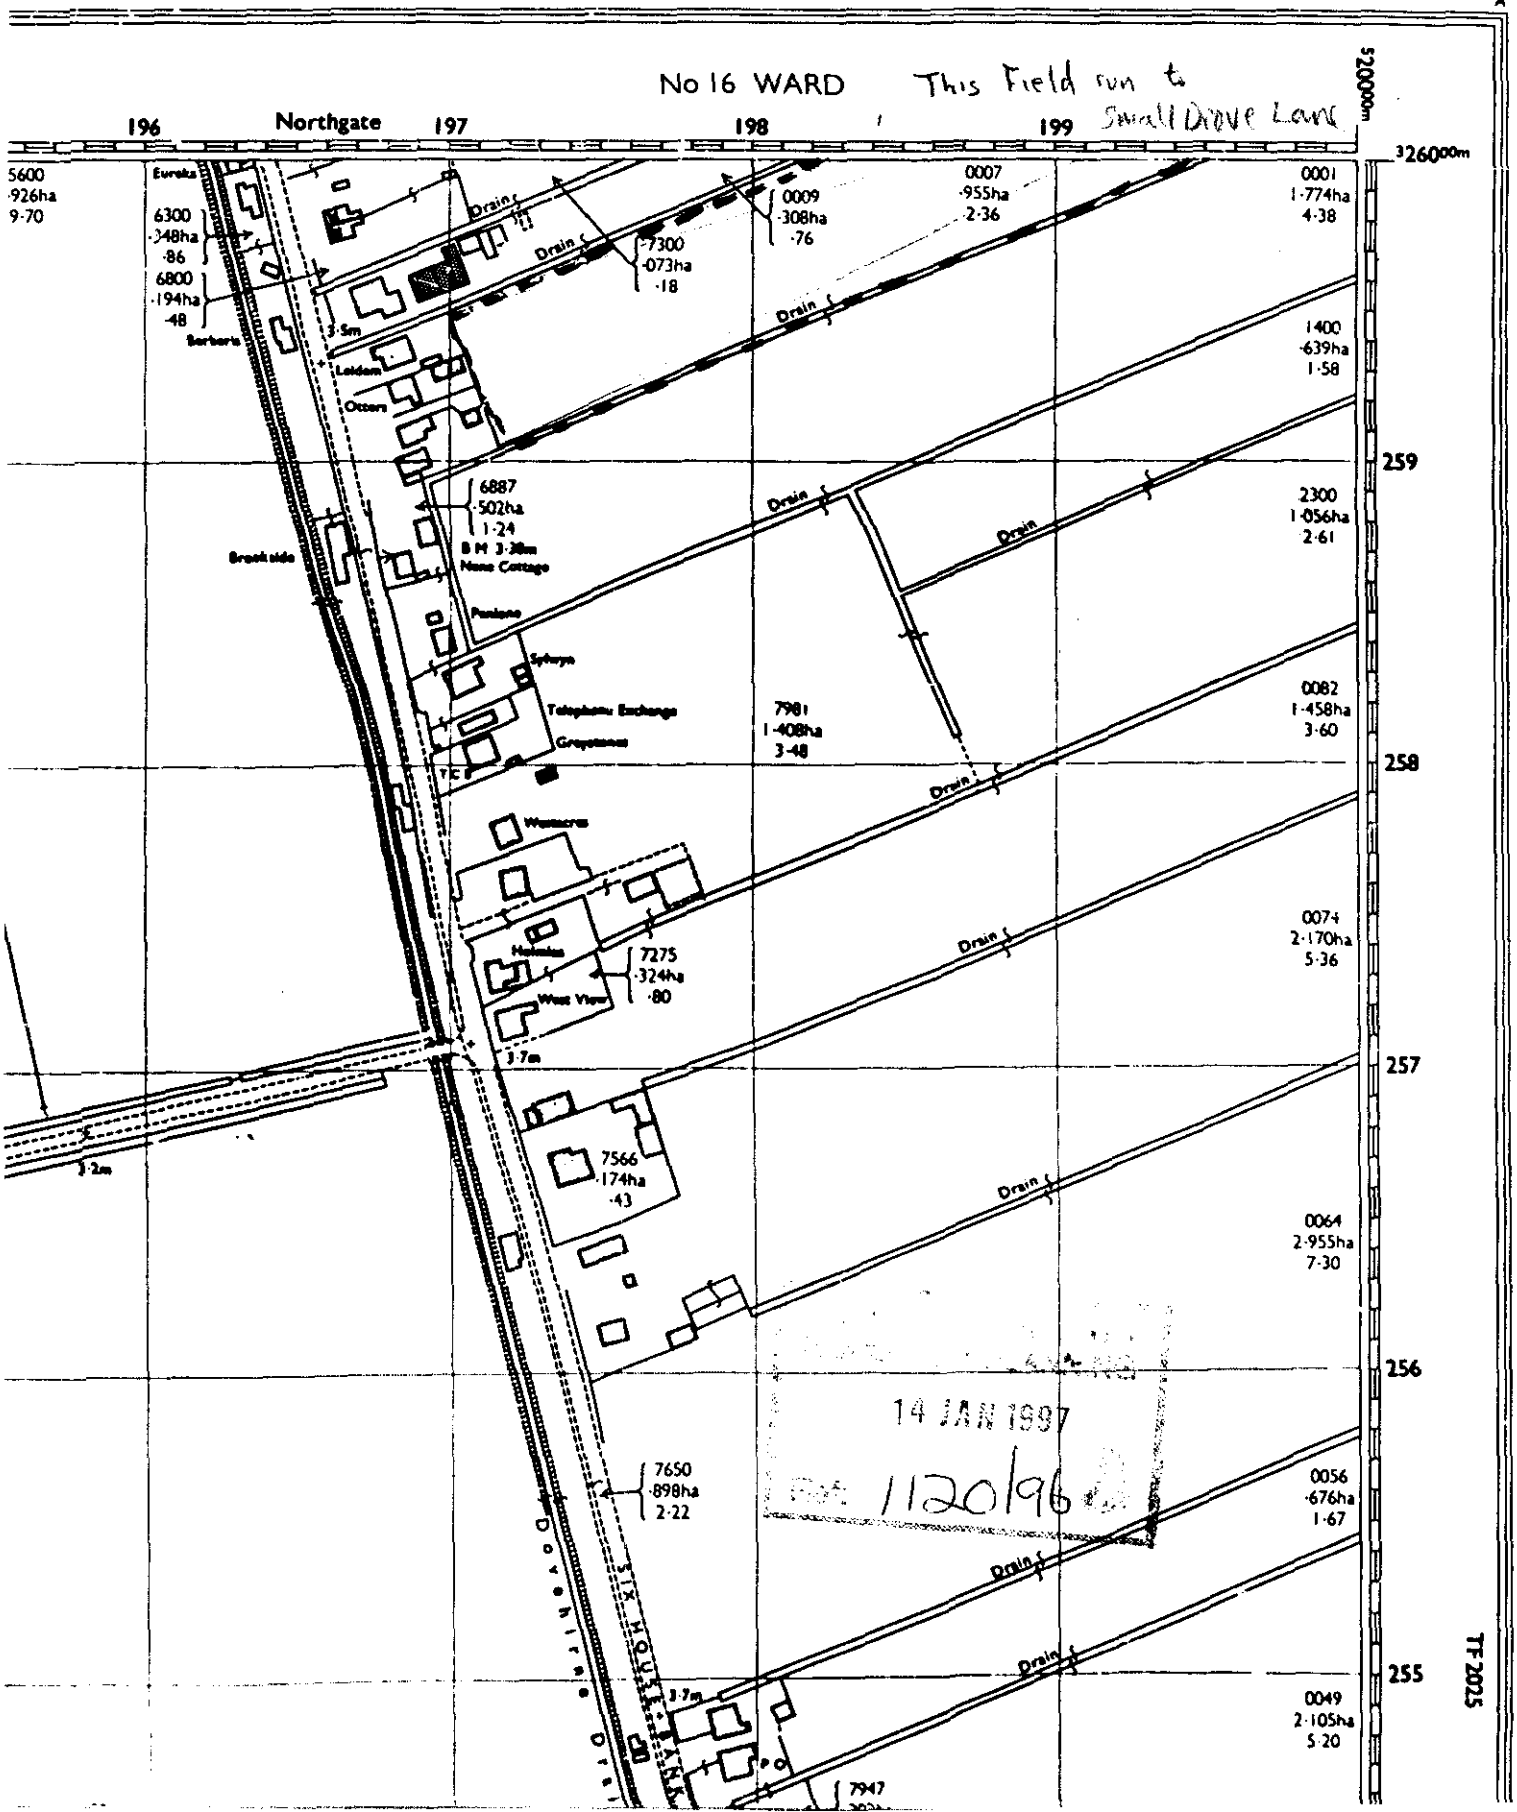

E. M. COLE (FARMS) LTD
WEST PINCHBECK
SPALDING
PE11 3NL

FARM BOUNDARY

