
LEGEND

1. 2.000m. HIGH GALVANISED PALISADE FENCING.
2. 1.500m. HIGH POST AND RAIL FENCING.

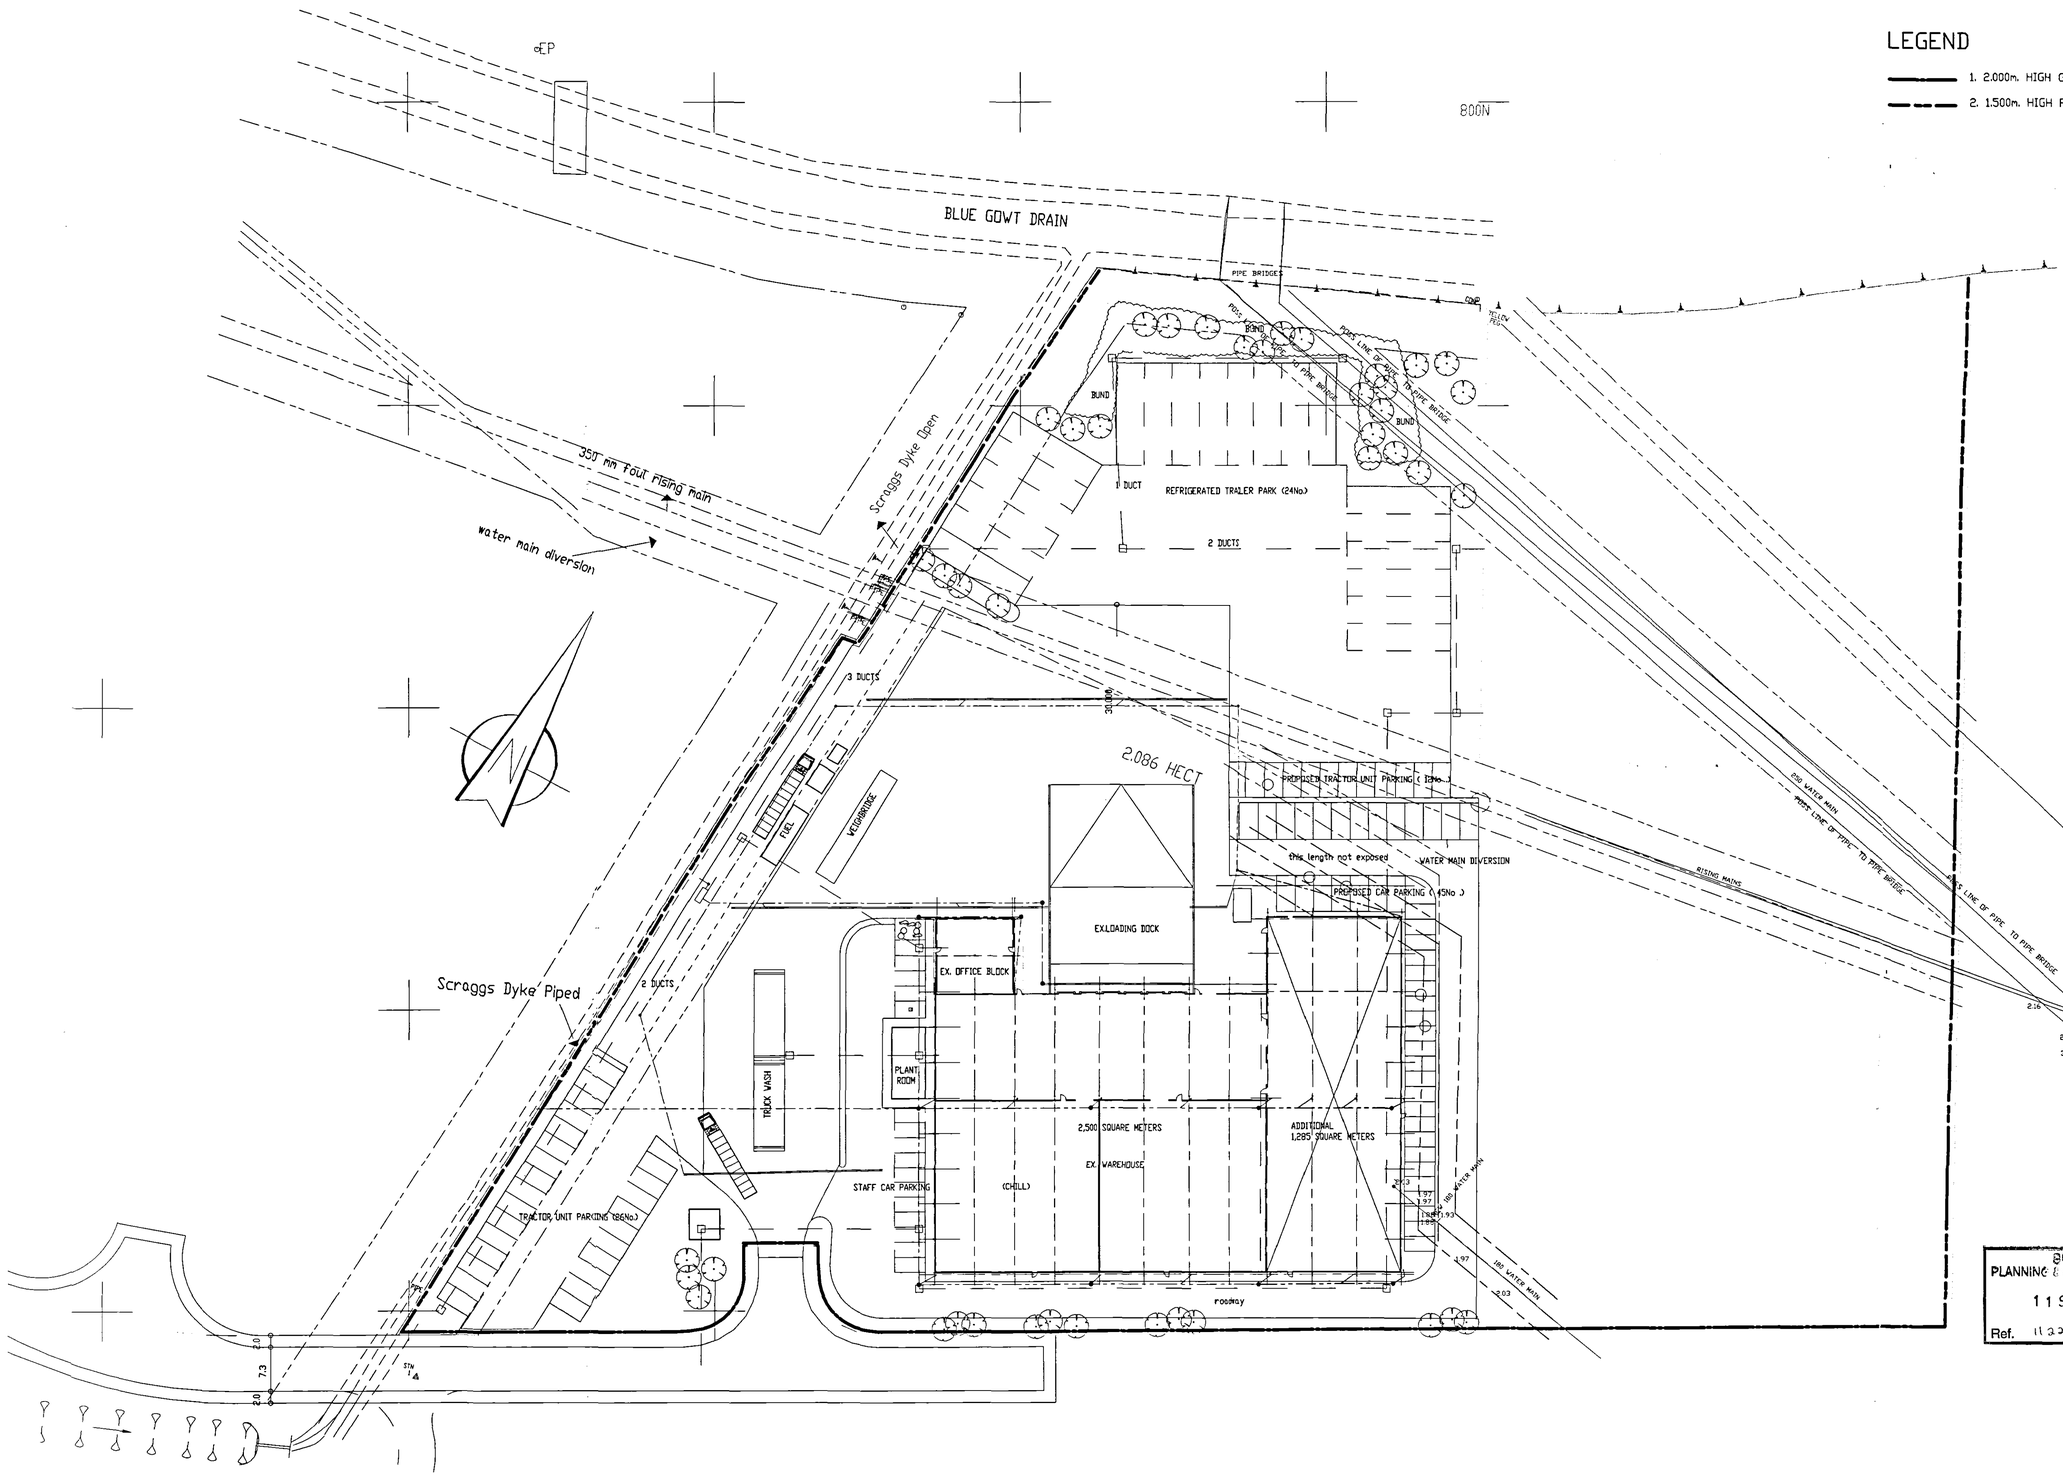

Langwith Design Associates

Architectural Design Consultants
registered office
72 Church Street
Holbeach
Spalding
Lincolnshire PE12 7LL
telephone: Holbeach (01406) 425766
fax: Holbeach (01406) 425766

Amendments

BWDC
PLANNING & DEVELOPMENT
11 SEP 2003
Ref. 1122/03

© Copyright Reserved

Client
FRESHLINC.

Job
PROPOSED EXTENSION TO TRANSPORT UNIT.

Drawing
BLOCK PLAN

Scale	Drawn	Checked
1:500	A. HICKS	
Date	No.	Ref.#
AUG03	LDA/101/503	