revision	date	init	revision details
A	NOV 98	J.C.	CYCLEWAY CONSTRUCTION AS ROADWAY

COOPER ARCHITECTURAL DESIGN
@CRANMORE, MOCKLESGATE,
FLEET, SPALDING, LINC'S PE12 8LF
Tel/Fax : 01406 423782 Mobile 0410 299002

Client

Project
PROPOSED FARM ROADWAY

Drawing


Scale	1:200	Drawing No.	A
Date	SEPT. 98	Drawn	J.C.


DETERMINED PLAN

AMENDED PLAN
Ref.


SOUTH HOLLAND DC
HOUSING & PLANNING
-2 DEC 1998
Ref: H26/98

EXISTING

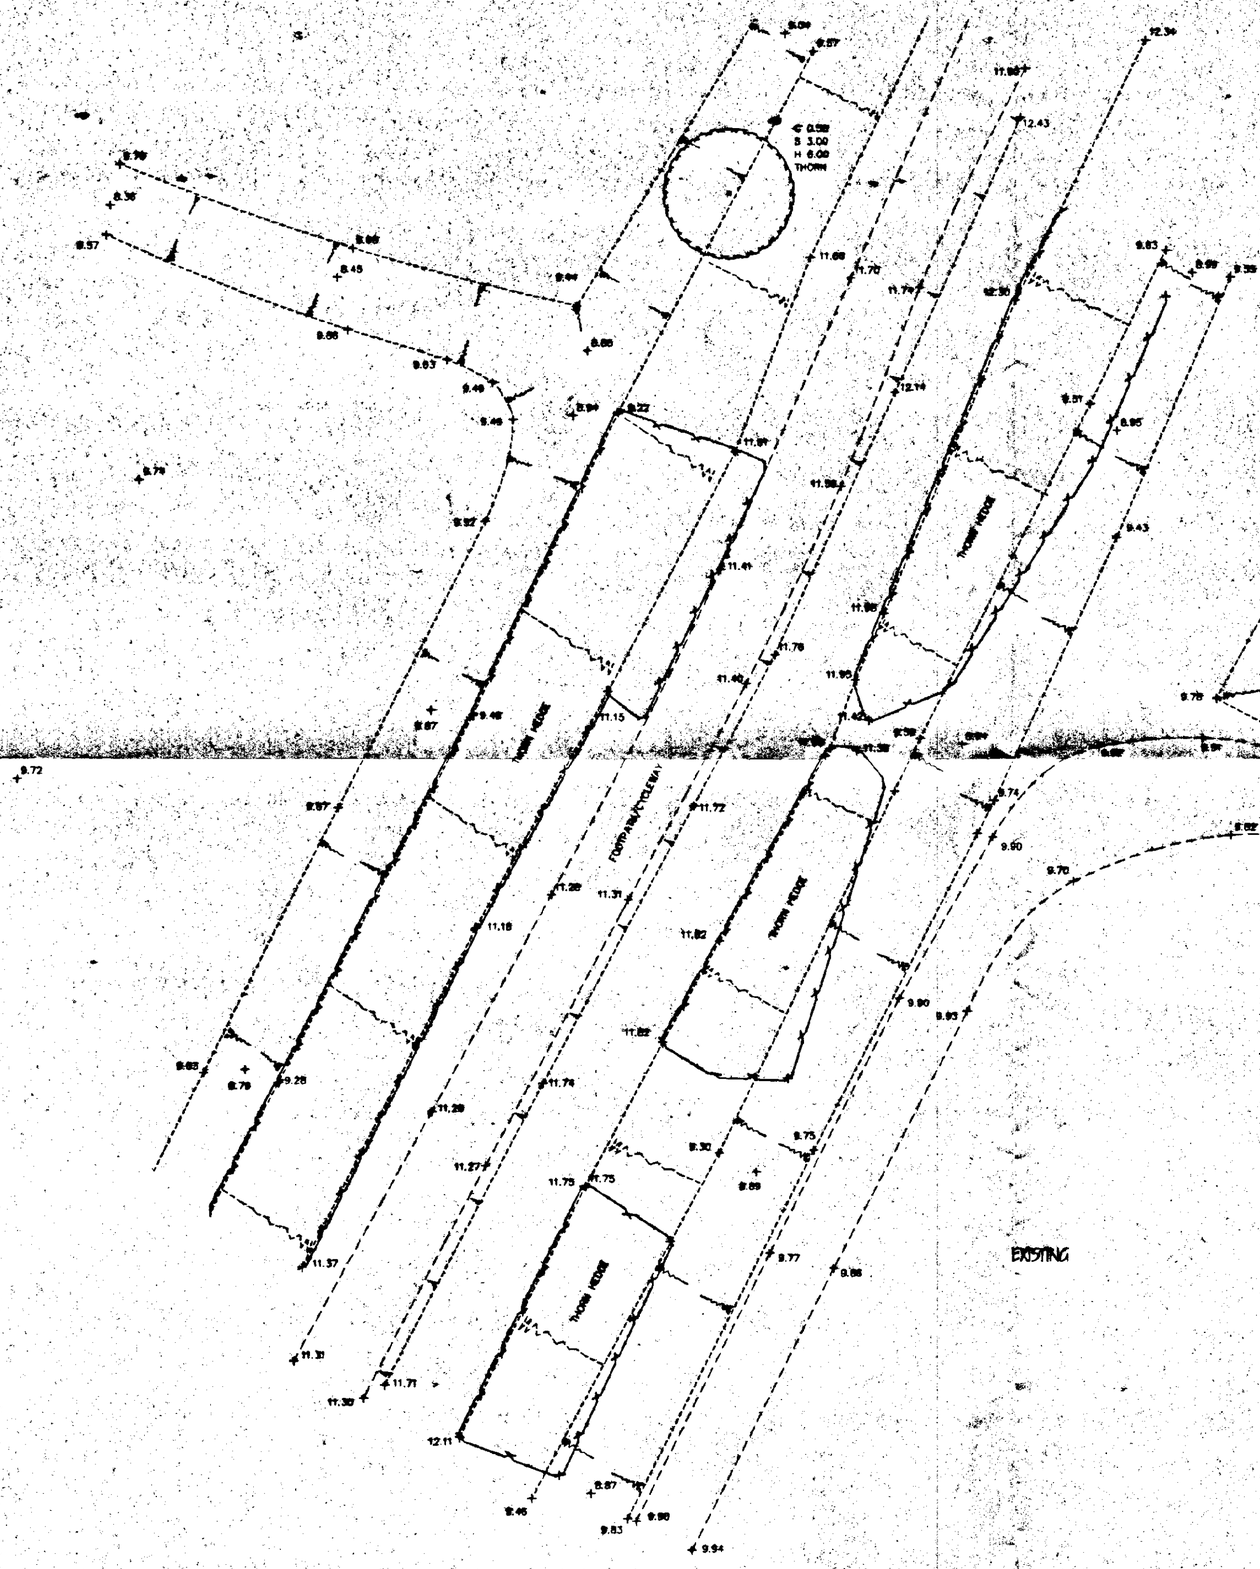

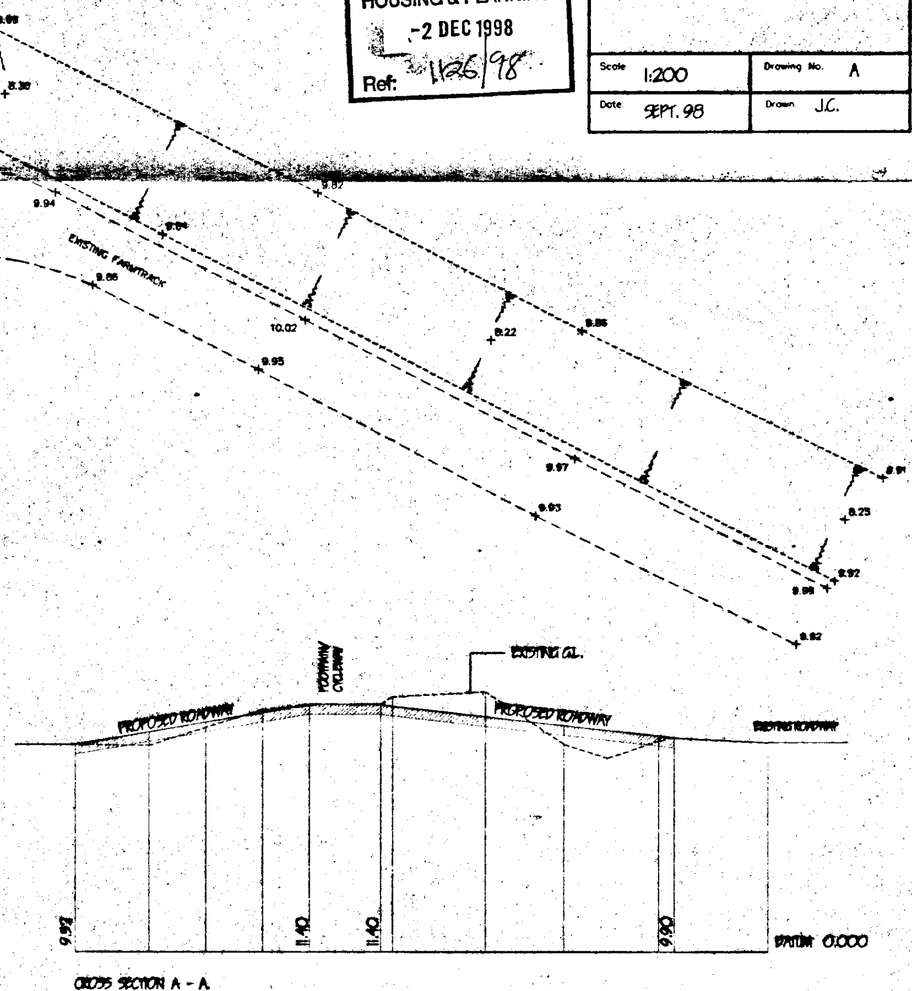


CROSS SECTION A - A.

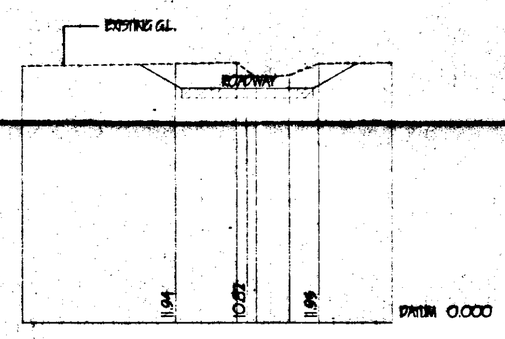

CROSS SECTION B - B.

PROPOSED ROADWAY CONSTRUCTION
50mm GRANITE CHIPPINGS ON 450mm
CRUSHED LIMESTONE HARDCORE COMPACTED
IN 150mm LAYERS.
EARTH TO BE BANKED AND GRASSED EACH SIDE

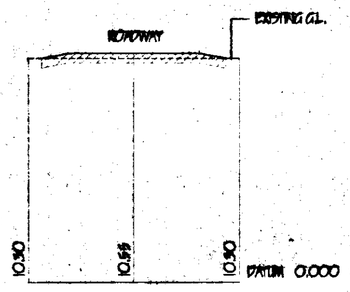

CROSS SECTION C - C.

PROPOSED.

