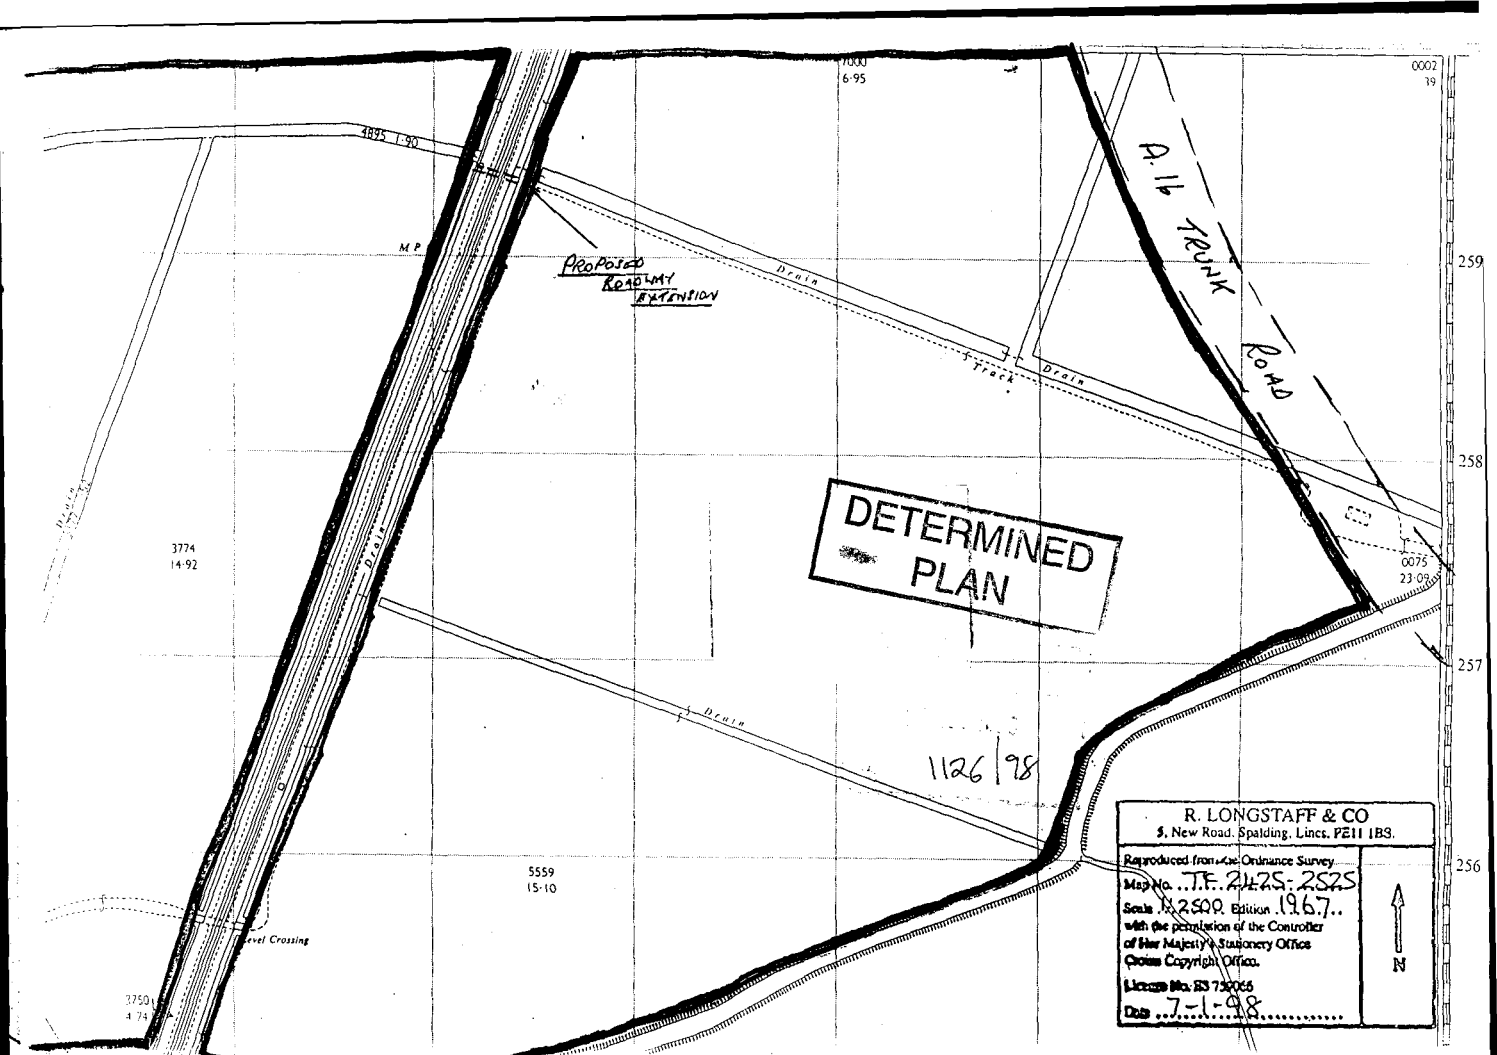

A.16 TRUNK ROAD
PROPOSED ROADWAY EXTENSION
DETERMINED PLAN
1126/98
Drain
Track Drain
Level Crossing
4895 1·80
M.P.
7000
6·95
0002
19
3774
14·92
5559
15·10
0075
23·08
259
258
257
256
R. LONGSTAFF & CO
5, New Road, Spalding, Lincs. PE11 1BS.
Reproduced from the Ordnance Survey
Map No. TF 2425-2525
Scale 1/2500 Edition 1967
with the permission of the Controller
of Her Majesty's Stationery Office
Crown Copyright Office.
Licence No. ES 750065
Date 7-1-98
N