STUDIO 11 ARCHITECTURE


Do not scale directly from this drawing. All discrepancies are to be brought to the attention of the below office.

The copyright to this drawing is owned by studio 11 architecture.

The General Contractor is to check all dimensions on site and report discrepancies to the designer.

All details shown on this drawing, including foundations, are based upon typical site conditions related to the area. No responsibility can be accepted for abnormal conditions which may be discovered during construction, unless reported to the designer, so that design amendments may be considered. Site soil surveys are recommended in respect of foundations to establish specific site conditions before foundation work is undertaken.

The details and information shown hereon relating to existing underground drains, main services, cables, etc. and existing structural details, are as obtained by normal survey observation method. Although all reasonable effort has been made, no guarantee can be made or given for the completeness or accuracy of this information.

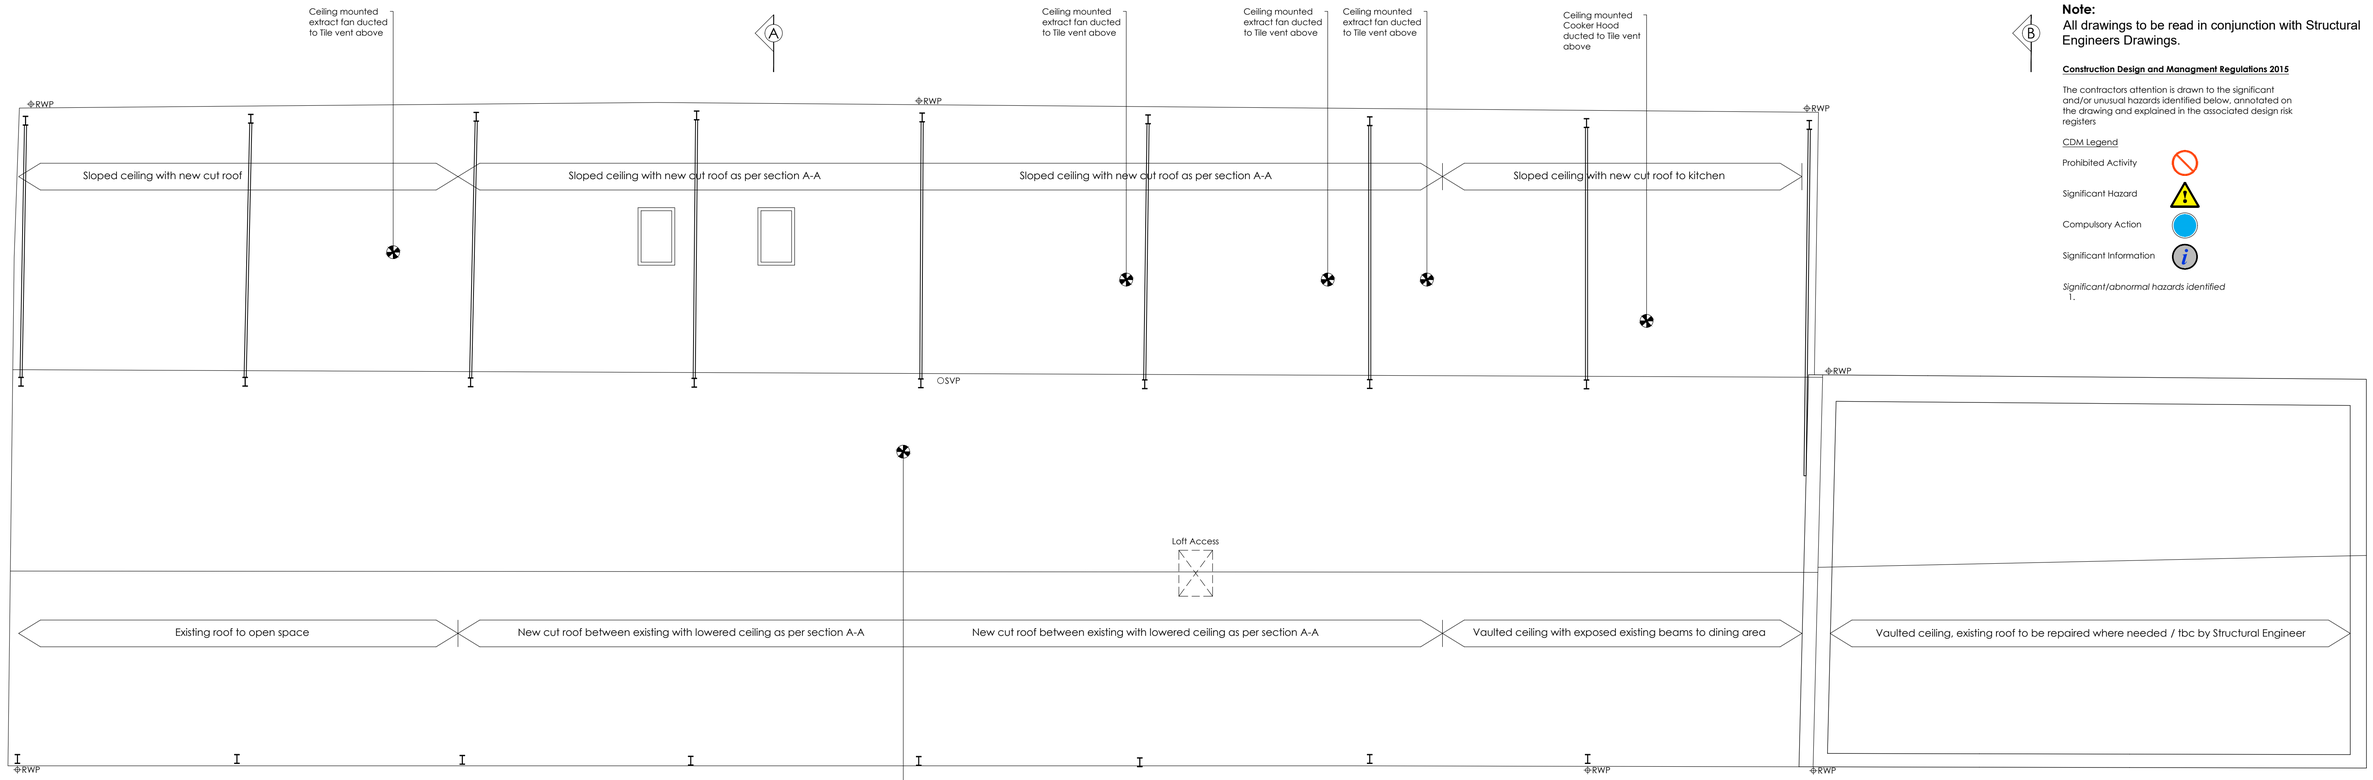

Roof Form Plan

Note:
All drawings to be read in conjunction with Structural Engineers Drawings.

Construction Design and Managment Regulations 2015

The contractors attention is drawn to the significant and/or unusual hazards identified below, annotated on the drawing and explained in the associated design risk registers

CDM Legend

Prohibited Activity

Significant Hazard

Compulsory Action

Significant Information

Significant/abnormal hazards identified
1.

1m 0 1 2 3
1:50

REVISION	DATE	DRAWN	DESCRIPTION
A	25.05.2022	AK	Client updates

ISSUE STATUS
BUILDING REGULATIONS

STUDIO11 architecture
KING'S LYNN INNOVATION CENTRE,
INNOVATION DRIVE, KING'S LYNN,
PE30 5BY

T: 01553 970033
E: design@studio11architecture.co.uk
W: www.studio11architecture.co.uk

CLIENT Mrs J Cassidy

PROJECT Barn Conversion at Money Bridge Lane, West Pinchbeck

DRAWING Roof Form Plan

DRAWN	PROJECT DESIGNER	PROJECT DIRECTOR
JMG	JMG	KB

DATE	SCALE	PAPER SIZE
12.04.2022	1:50	A1

DRAWING NUMBER
541.WD.03 A

ARCHITECTURE