
©Design Copyright reserved. Written consent must be obtained before copying or reproducing this drawing. Do not scale from this drawing, use dimensioned figures only. Contractors are responsible for taking and checking site dimensions. Any discrepancy must be reported to Stepford Homes Ltd immediately.

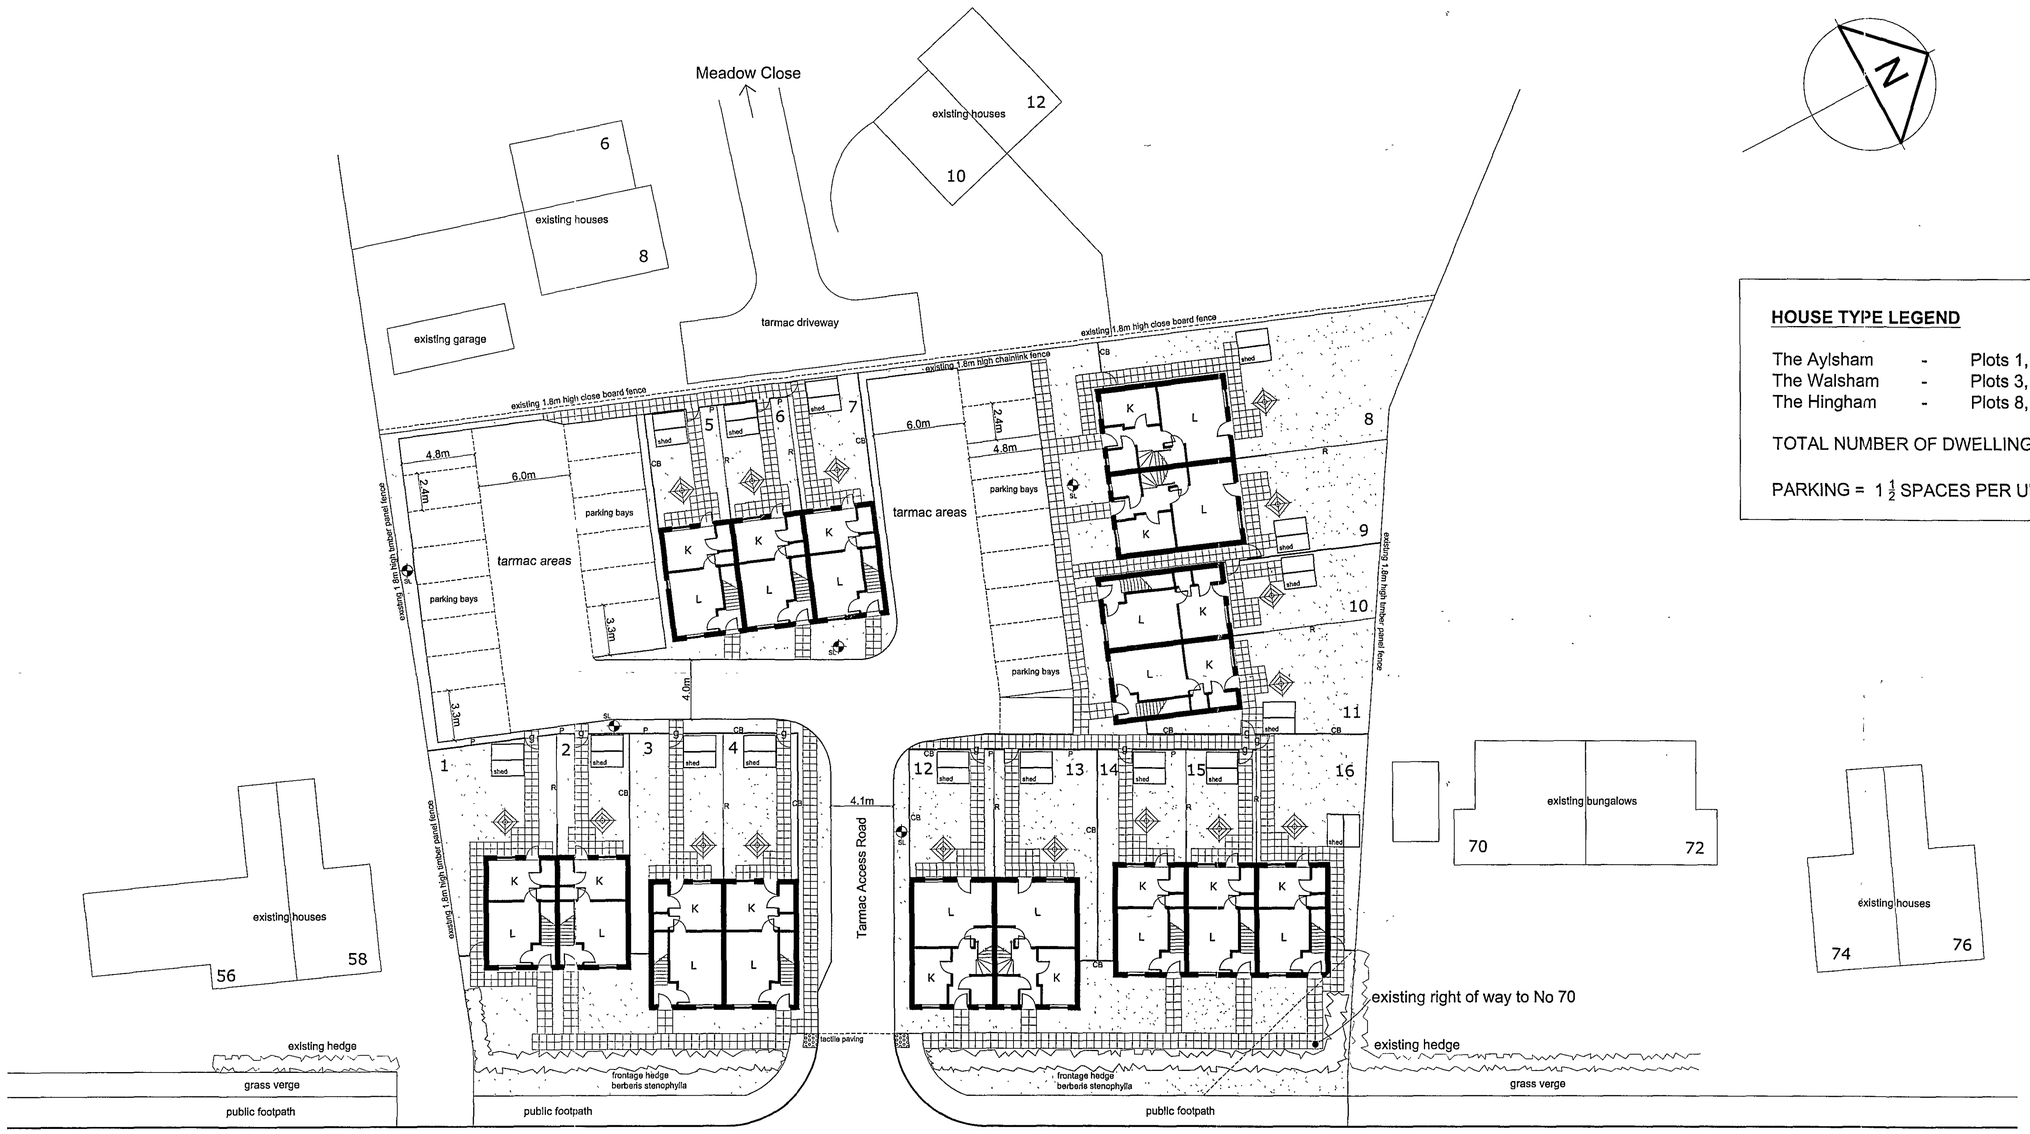

S U R F L E E T R O A D (B1356)

SITE LAYOUT

1:200 scale

HOUSE TYPE LEGEND

The Aylsham	-	Plots 1, 2, 5 - 7, 14 - 16	(2 bed / 3 person 60m²)
The Walsham	-	Plots 3, 4, 10, 11	(2 bed / 4 person 70.3m²)
The Hingham	-	Plots 8, 9, 12, 13	(3 bed / 5 person 82m²)

TOTAL NUMBER OF DWELLINGS = 16

PARKING = 1 ½ SPACES PER UNIT

LEGEND

cb = 1.8m high timber close board fence

p = 1.8m high timber palisade fence

r = rear dividing gardens to be:
1.8m high close board privacy fence (2m long) &
1.2m high close board fence with 600mm trellis top.

g = personnel gate (lockable)

bs = Berberis Stenophylla (frontage hedge)

SL = Street Lights

Planning & Development
31 OCT 2008
Ref: 1130/08

Rev	Description	Date

stepfordhomes

Heatherdown Elm Lane Low Fulney Spalding Lincs PE12 6EQ
T: 01775 720995 F: 01775 720996
www.stepfordhomes.com

Project
Affordable Housing Development
64 - 68 Surfleet Road,
Pinchbeck,
Spalding,
Lincolnshire. PE11 3XY

Scale
1:200

Date
Oct 2008

Drawing No.
08/10/003

Title
Site Layout

Revision

DETERMINED
PLAN