
ALLISON HOMES

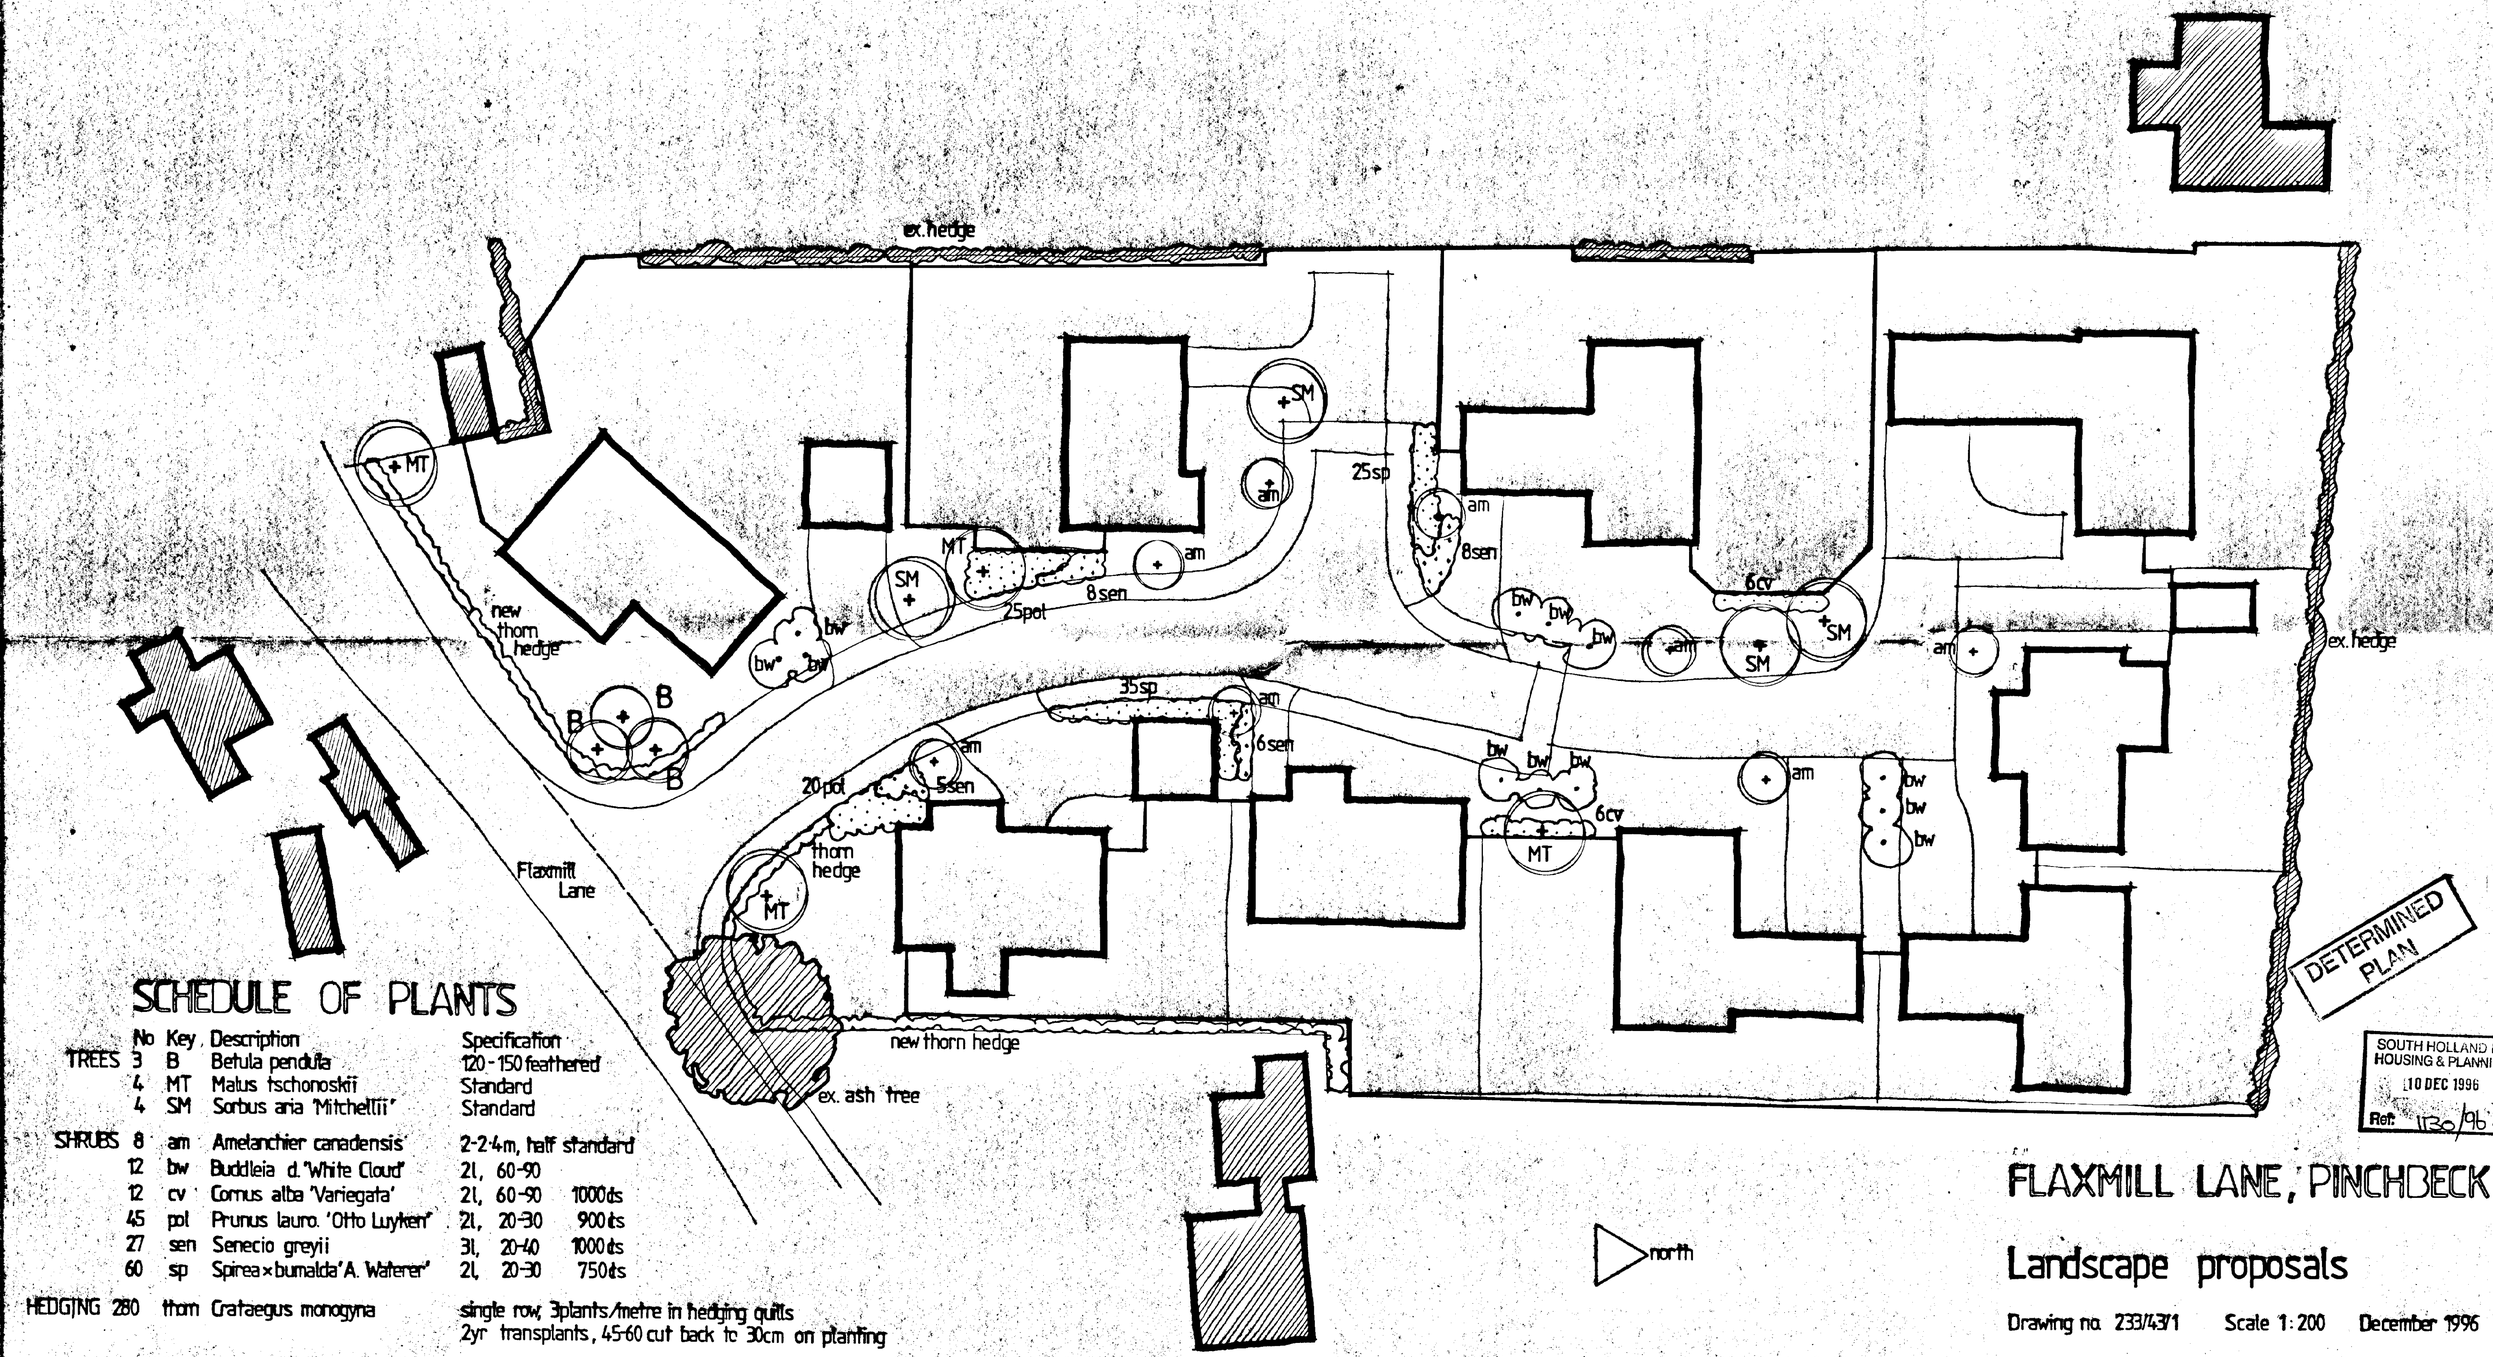

DETERMINED PLAN

SOUTH HOLLAND DC
HOUSING & PLANNING
10 DEC 1996
Ref. 1130/96.

SCHEDULE OF PLANTS

	No	Key	Description	Specification	
TREES	3	B	Betula pendula	120-150 feathered	
	4	MT	Malus tschonoskii	Standard	
	4	SM	Sorbus aria 'Mitchellii'	Standard	
SHRUBS	8	am	Amelanchier canadensis	2-2·4m, half standard	
	12	bw	Buddleia d. 'White Cloud'	2l, 60-90	
	12	cv	Cornus alba 'Variegata'	2l, 60-90	1000 cts
	45	pol	Prunus lauro. 'Otto Luyken'	2l, 20-30	900 cts
	27	sen	Senecio greyii	3l, 20-40	1000 cts
	60	sp	Spirea × bumalda 'A. Waterer'	2l, 20-30	750 cts
HEDGING	280	thorn	Crataegus monogyna	single row, 3plants/metre in hedging quilts 2yr transplants, 45-60 cut back to 30cm on planting	

All trees to be adequately staked and tied.

FLAXMILL LANE, PINCHBECK

Landscape proposals

Drawing no. 233/43/1 Scale 1:200 December 1996

Planning
Architecture
Landscape Architecture
Robert Doughty Consultancy
32 High Street, Helpringham, Sleaford NG34 0RA Tel: (01529) 421640 Fax: (01529) 421358