


SHDC
Planning & Development

17 OCT 2002

Ref 1139/02

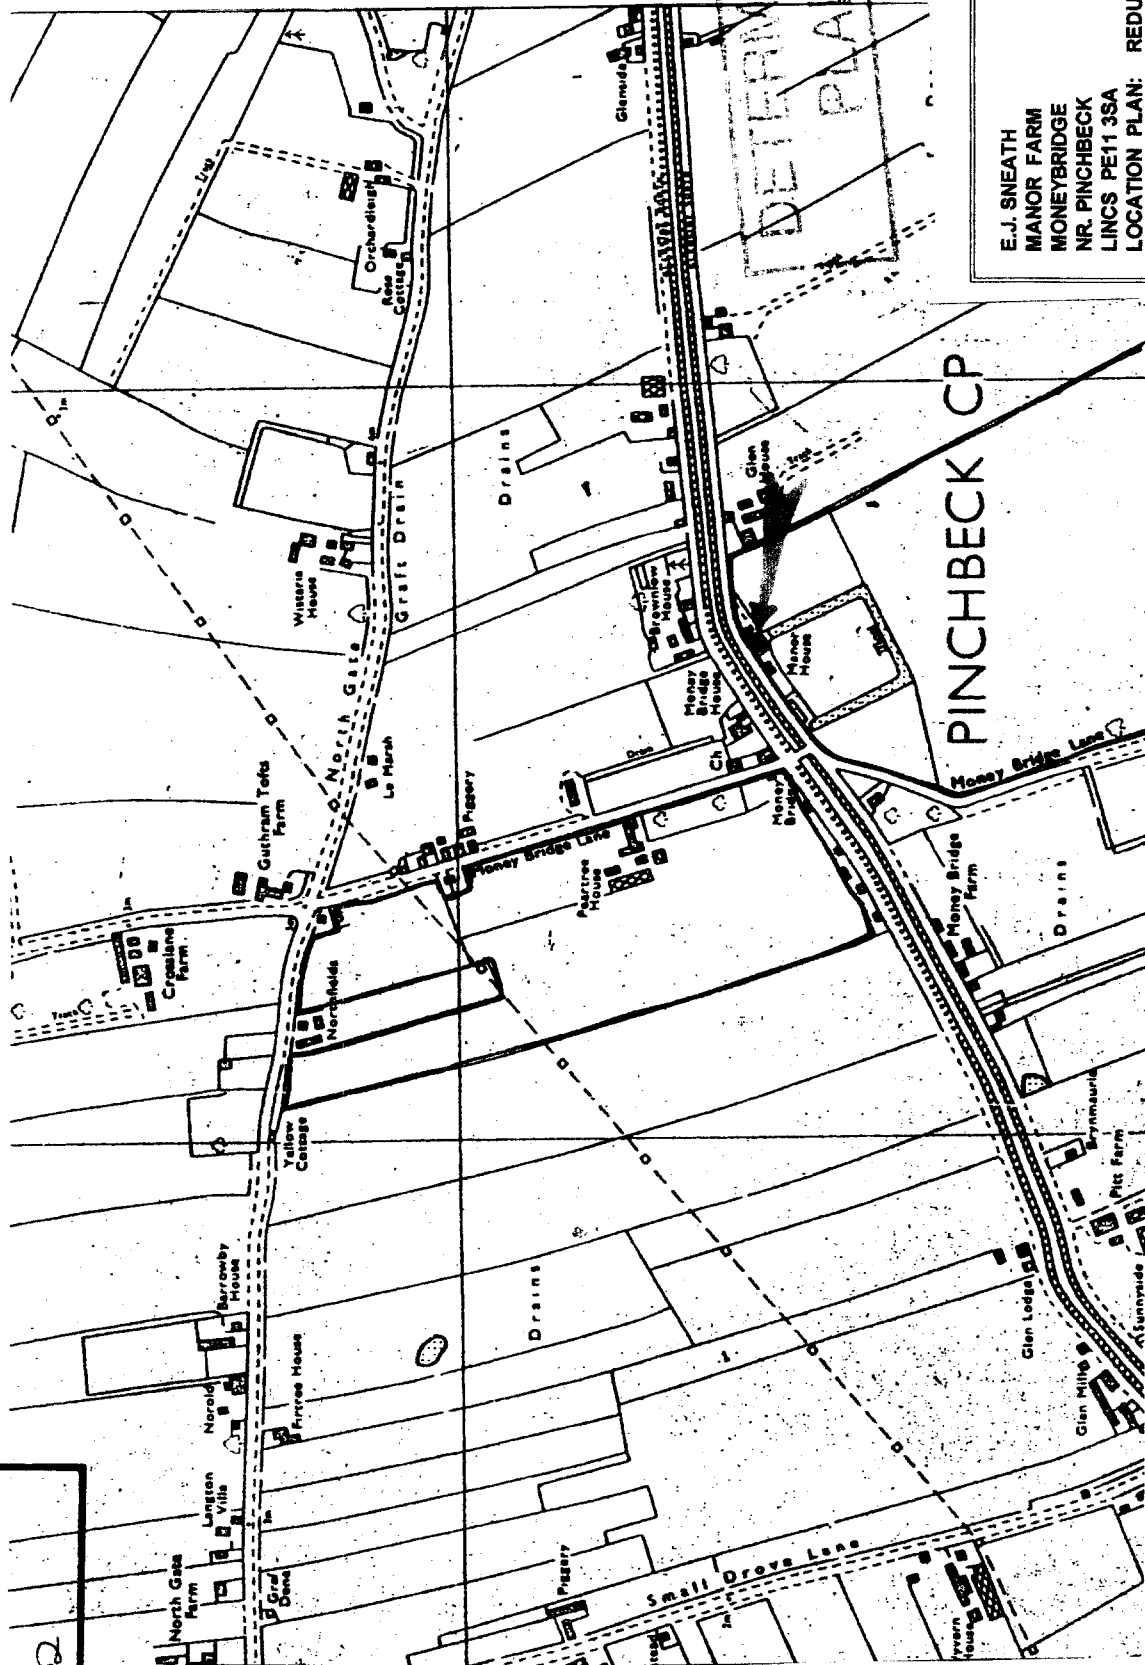

E.J. SNEATH
MANOR FARM
MONEYBRIDGE
NR. PINCHBECK
Lincs PE11 3SA
LOCATION PLAN: REDUNDANT BARN
SCALE: 1:10,000




AGRICULTURAL ASSISTANCE
Reproduced with the permission of HM Stationary Office
Ordnance Survey Licence No: ES 100031321

SHDC

Planning & Development

17 OCT 2002

Ref 1139/02

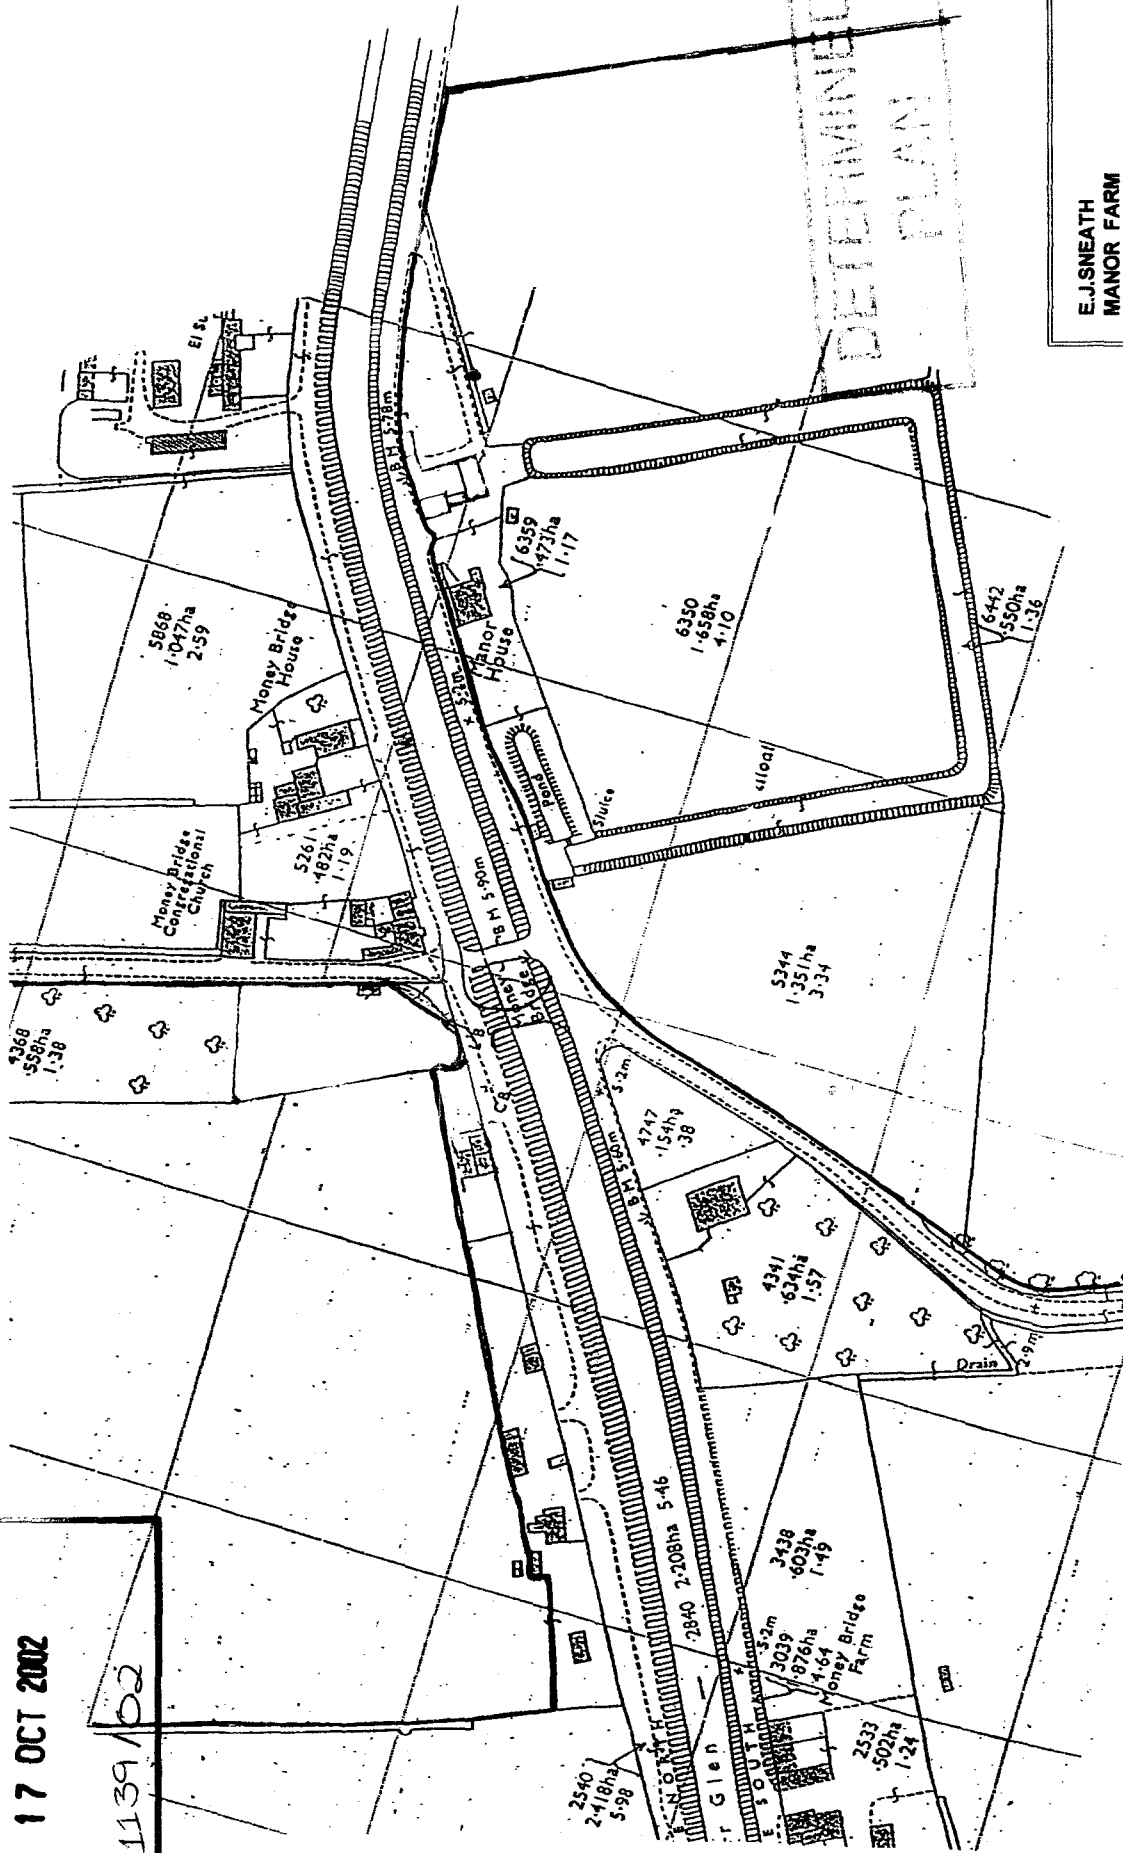

E.J.SNEATH
MANOR FARM
MONEYBRIDGE
NR. PINCHBECK
LINGS PE11 3SA
LOCATION PLAN: REDUNDANT BARN
SCALE: 1:2500

AGRICULTURAL ASSISTANCE

Reproduced with the permission of HM Stationary Office
Ordnance Survey Licence No: ES 100031321

SHDC

Planning & Development

17 OCT 2002

Ref 1139/02

R. GLEN

ROAD

EXISTING ACCESS

EXISTING QUAY

NEW EXTENSION

EXISTING QUAY

NEW EXTENSION

N

E.J.SNEATH

MANOR FARM

MONEYBRIDGE

NR. PINCHBECK

LINCS PE11 38A

BLOCK PLAN

SCALE: 1:500

REDUNDANT BARN

AGRICULTURAL ASSISTANCE

Reproduced with the permission of HM Stationary Office

Ordnance Survey Licence No: ES 100031321

A hand-drawn site plan of a property. The plan is divided into several sections by lines representing walls or boundaries. In the upper left, there is a small rectangular area labeled "EXT'G. BOUNDARY WALL RETAINED." To its right is a larger area labeled "PARKING OIL STORAGE ETC". Below these two areas is a large rectangular area labeled "EXT'G. GARAGE RETAINED." In the upper right corner, there is a small, irregularly shaped area with a dashed line around it, possibly representing a garden or a specific feature. The drawing is done in a simple, sketchy style with lines and text.

Hand-drawn floor plan of a three-unit residential building. The plan shows three units, each with a living area, kitchen/dining area, bathroom, and entry. Unit 1 (left) includes a utility room and coat closet. Unit 2 (middle) includes a utility room and a covered area for drying boots and bikes. Unit 3 (right) includes a utility room and a covered area for drying boots and bikes. The plan also shows a common area with a sink, chest freezer, washing machine, and oil-fired boiler. The plan is labeled with 'UNIT 1.', 'UNIT 2.', and 'UNIT 3.' and includes various room labels like 'LIVING.', 'KIT/DIN.', 'BATH.', 'ENTRY.', 'UTILITY.', 'COATS.', 'SINK', 'CHEST FREEZER [FOR FISH]', 'WASHING MACHINE.', and 'OIL-FIRED BOILER.'

Architectural floor plan of a three-unit building. The plan is divided into three units: UNIT 1 (left), UNIT 2 (middle), and UNIT 3 (right). A central corridor provides access to each unit. UNIT 1 contains BED 2 and BED 3. UNIT 2 contains BED 1 and BED 2. UNIT 3 contains BED 1, BED 2, and BED 3. Each unit includes a bathroom (BATH) and a kitchen (KITCHEN). A central landing area is located between the units. The plan also shows a GLAZED ROOF AREA and a NEW PANTILED ROOF. The drawing is dated 1/74.

SCALE 1:100 REF: 020/G4

Plans prepared by: Agricultural Assistance, 36 West Street
Geddington, Northants, NN14 1BD. Tel: 07770 770976

Ref 1139 102

PUBLIC ROAD [B1100]

BOUNDARY WALL

GARAGE.

STORE.

STORE.

BYRE.

BARN.

ACCESS TO
CORELL LOFT
OVER.

COURTYARD.

A A

A A

TREE

DETERMINED
PLAN

SHDC
Planning & Development

17 OCT 2002

Ref 1139/02

PROPOSED SELF CATERING
HOLIDAY ACCOMMODATION,
MANOR FARM, MONEY BRIDGE.

EXISTING
PLANS

DATE:
10.10.02

SCALE 1:100 REF: 020/G3

Client: E.J. Sneath, Manor Farm, Manor House,
Moneybridge, Pinchbeck, Lincolnshire, PE11 3SB

Plans prepared by: Agricultural Assistance, 38 West Street,
Geddington, Normans, NN14 1BD. Tel: 07770 770976

SOUTH EAST

PROPOSED SELF CATERING HOLIDAY ACCOMODATION. MANOR FARM, MONEY BRIDGE.	
EXISTING ELEVATIONS	DATE: 10.10.02
SCALE 1:100	REF: 020/E3
Client: E.J. Sheath, Manor Farm, Manor House Moneybridge, Pinchbeck, Lincolnshire, PE11 3SB Plans prepared by: Agricultural Assistance, 36 West Street, Geddington, Northants, NN14 1BD Tel: 07770 770976	

DEVELOPMENT
PLAN

SHDC
Planning & Development
17 OCT 2002
Ref 1139 / 00

