
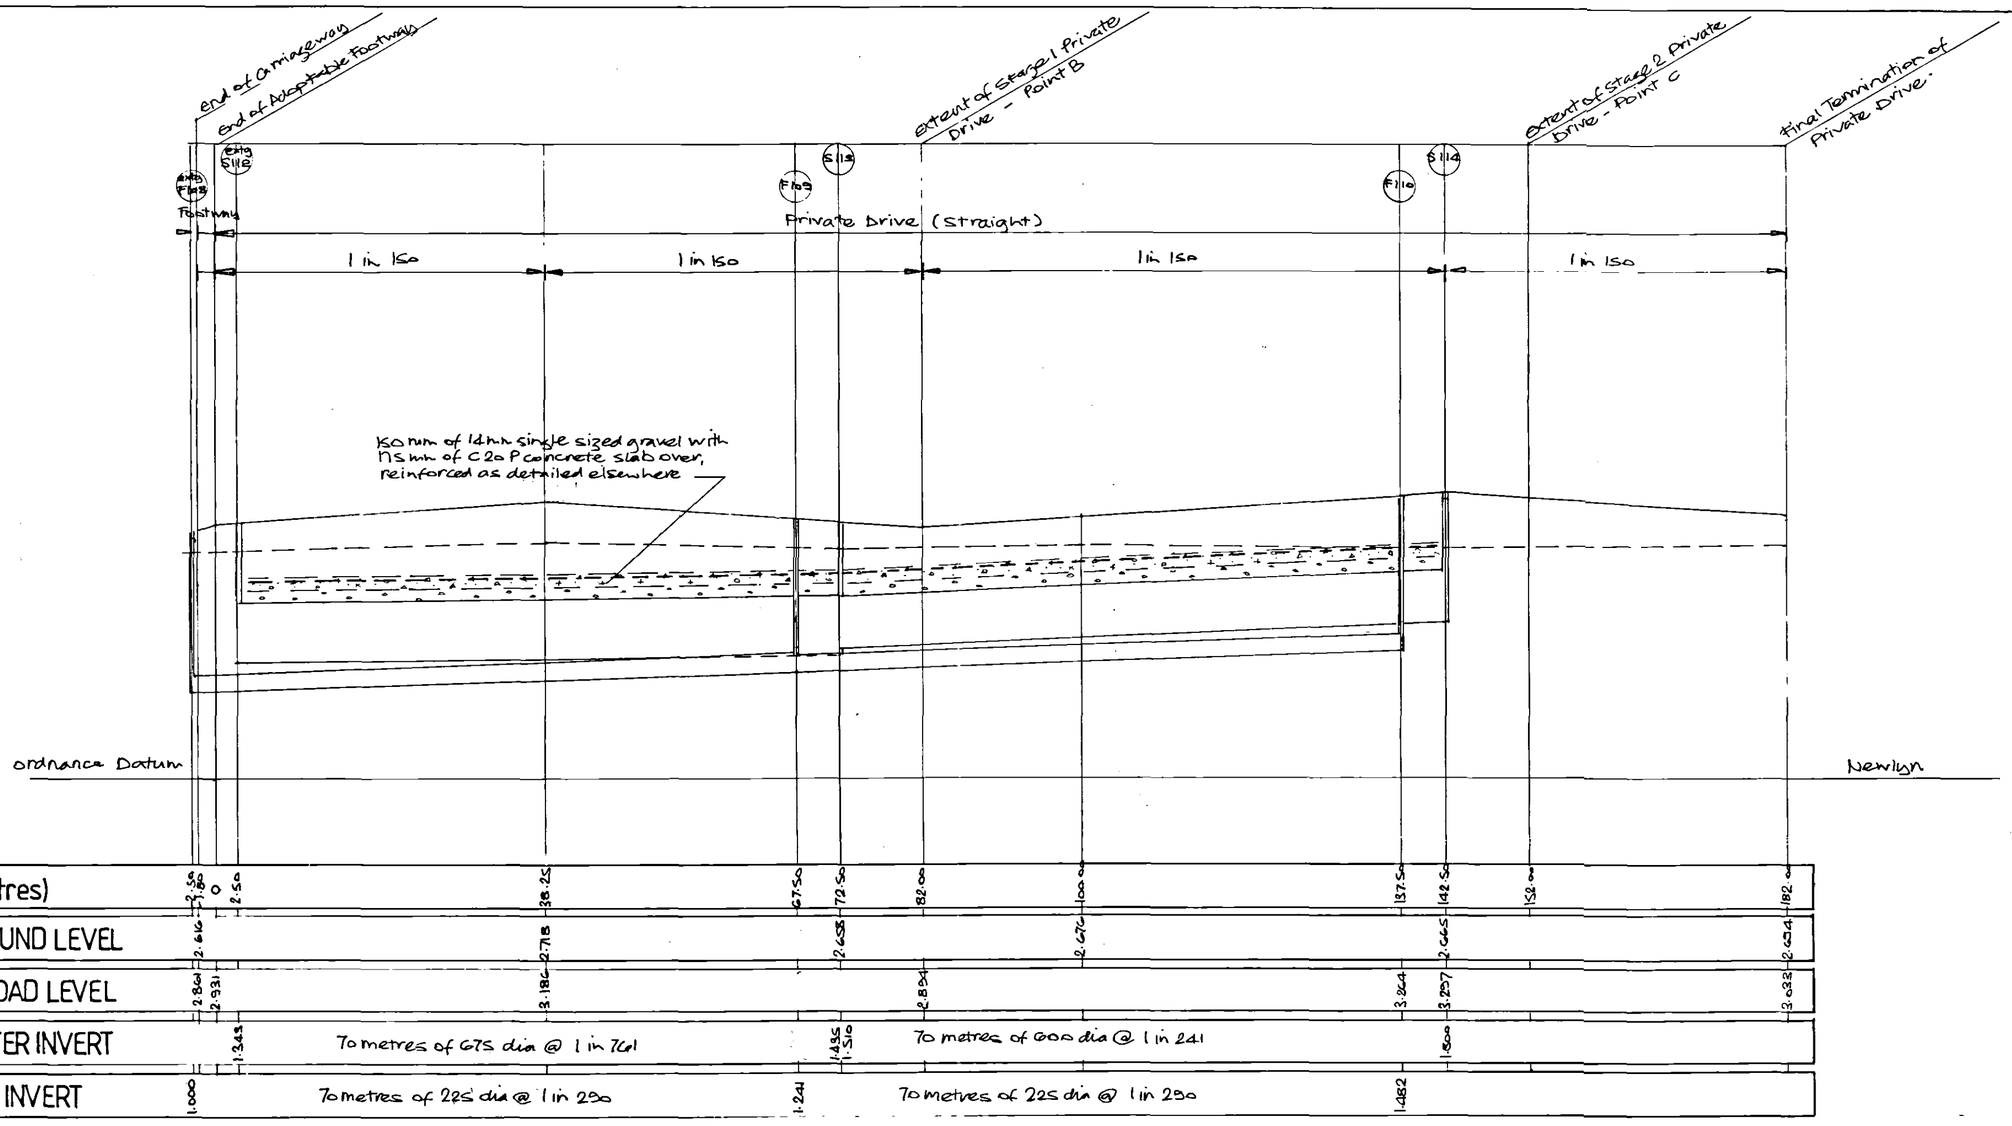


Scale Horizontal 1:500
Vertical 1:50

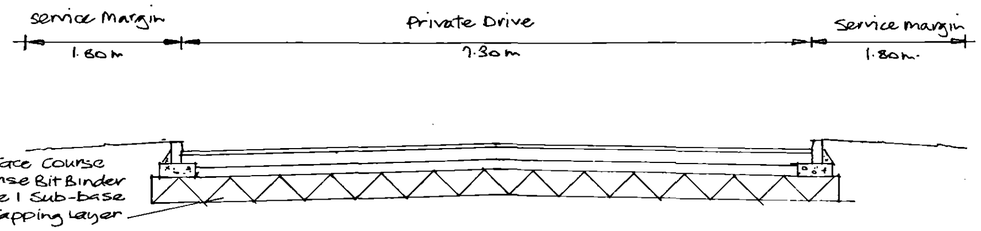

CROSS-SECTION (1:50)

NOTES

All adoptable drainage shall conform to the design and construction guide for developers "Sewers for Adoption-5th edition" published by the WRc plc and any Anglian Water Services Additions and Deletions.

All pipes upto and inc. 225 dia to be extra strength clay to BS EN 295.

All pipes 300 dia and above to be concrete to BS 5911 - 1:2002 and to be Class 120.

ETED PLAN

1142/05

WITHAM VALLEY CIVIL ENGINEERING LTD.

REDBOURNE HOUSE, CLOSHILL LANE, WYBERTON, BOSTON, LINCS. PE21 7AT
TEL 01205 311021
FAX 01205 359376

Project
SOUTH HOLLAND ENTERPRISE PARK
PINCHBECK, NR. SPALDING

Drawing Type
Long-section and cross-section of private drive and long-section of adoptable sewers

Client
BROADGATE DEVELOPERS LTD

Drawing No.
E05/BD/SHEP/02

Scale
AS NOTED

Drawn By