

BROADGATE, SHEP

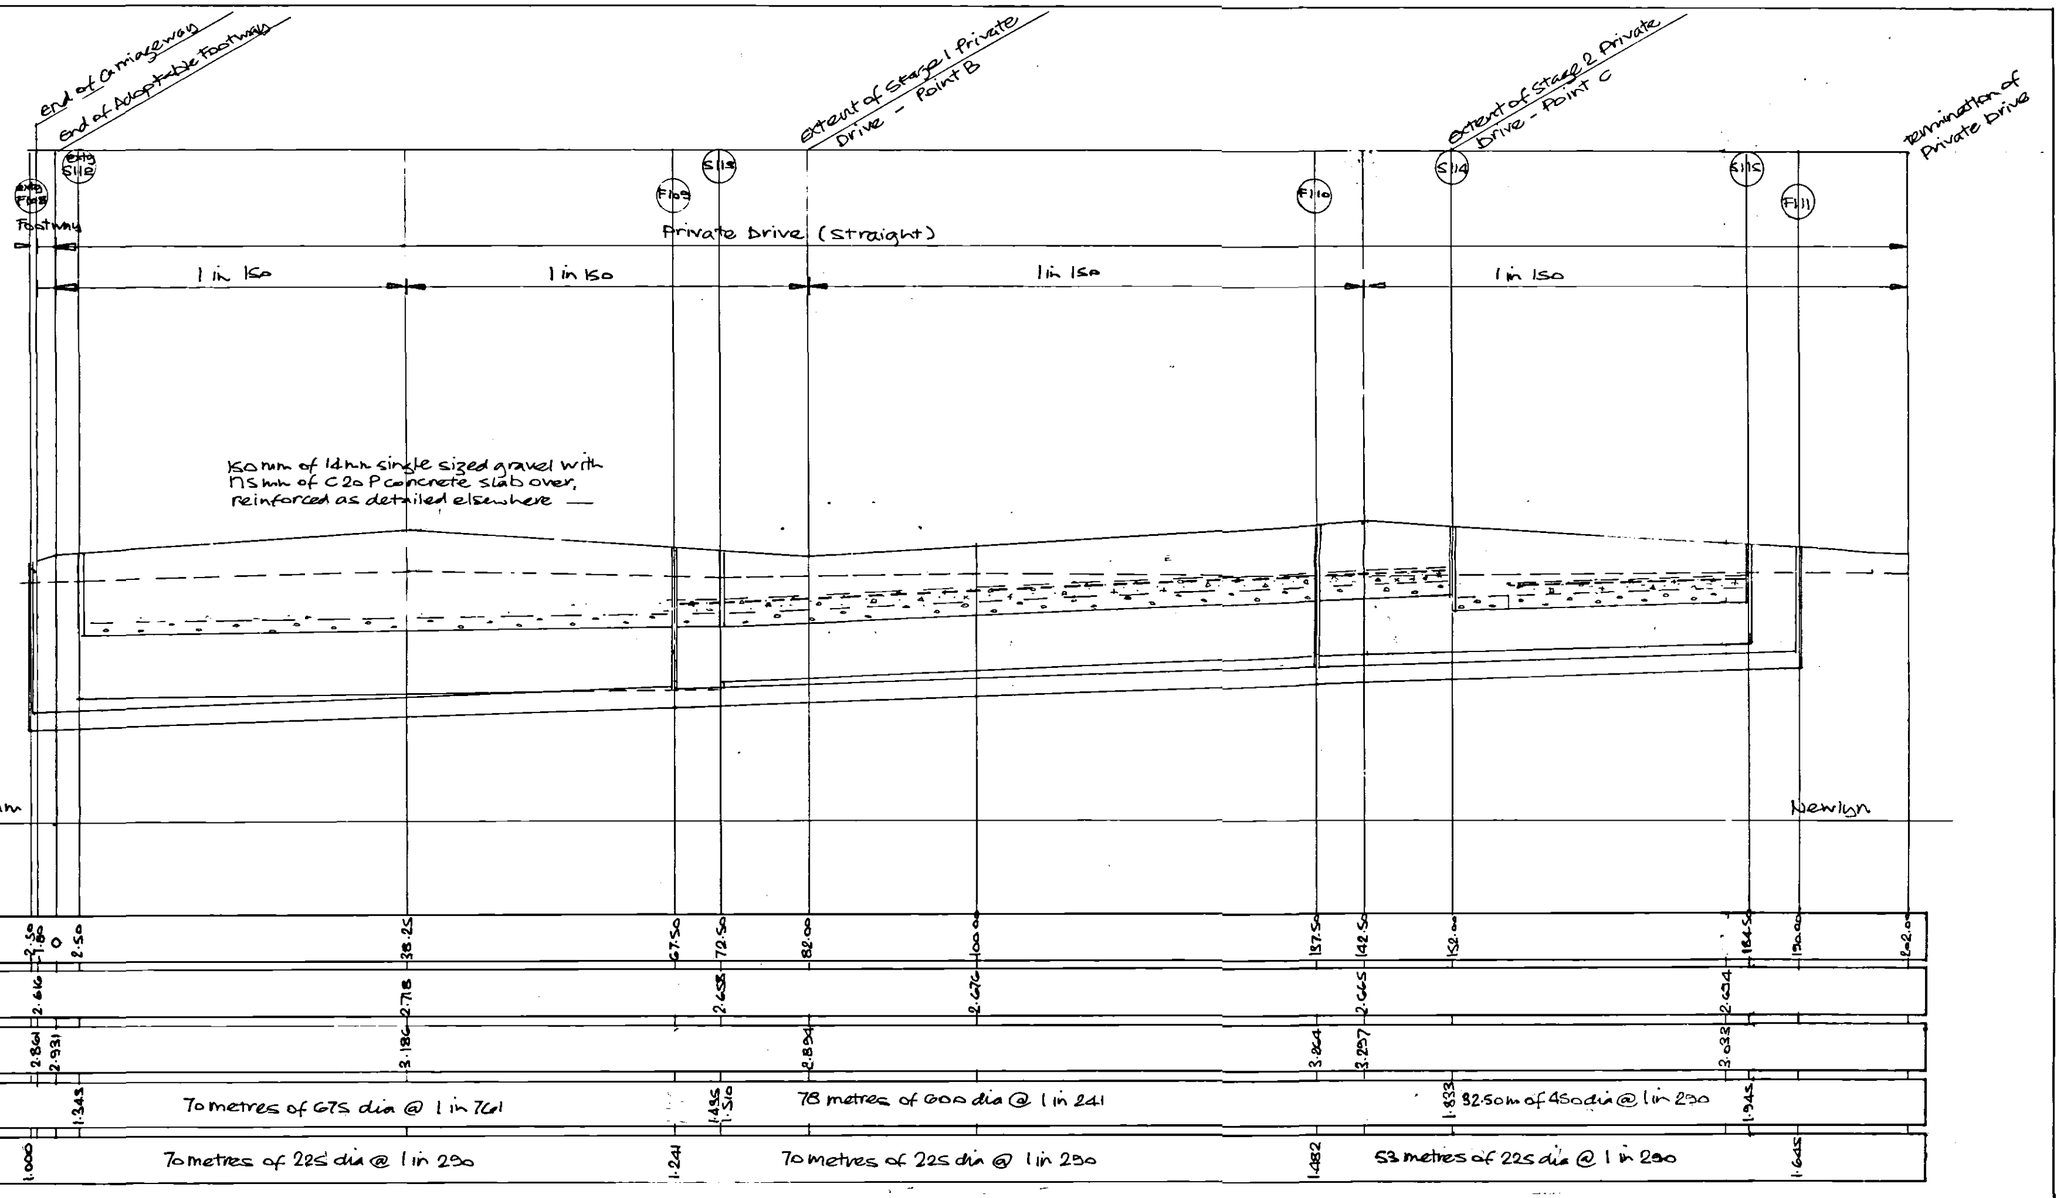

Scale Horizontal 1:500
Vertical 1:50

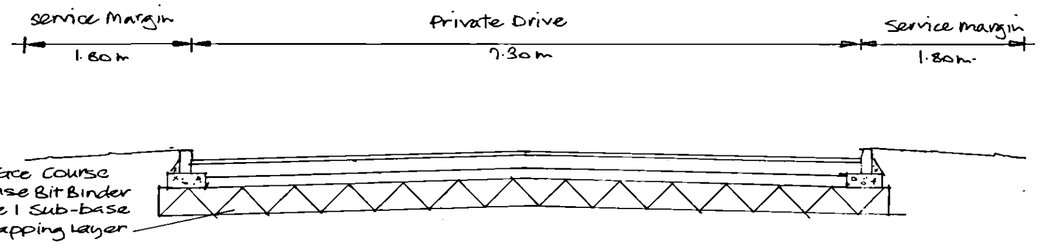

CROSS-SECTION (1:50)

NOTES

All adoptable drainage shall conform to the design and construction guide for developers "Sewers for Adoption - 5th edition" published by the WRc plc and any Anglian Water Services Additions and Deletions.

All pipes up to and inc. 225 dia to be extra strength clay to BS EN 295.

All pipes 300 dia and above to be concrete to BS 5911 - 1:2002 and to be Class 120.

AMENDED PLAN
Ref: A1

SHDC
Planning & Development
17 OCT 2005
Ref: 1142/05

B S1&2 repositioned 11/10/05
Amendment A Road Extended by 2a metres 25/08/05

WITHAM VALLEY CIVIL ENGINEERING LTD.
REDBOURNE HOUSE, CLOSEHILL LANE, WYBERTON, BOSTON, LINCS. PE21 7AT
TEL 01205 311021
FAX 01205 359376

Project
SOUTH HOLLAND ENTERPRISE PARK. PINCHBECK, NR. SPALDING

Drawing Type
Long-section and cross-section of private drive and long-section of adoptable sewers

Client
BROADGATE DEVELOPERS LTD

Drawing No.
E05/BD/SHEP/02B

Scale
AS NOTED

Drawn By