
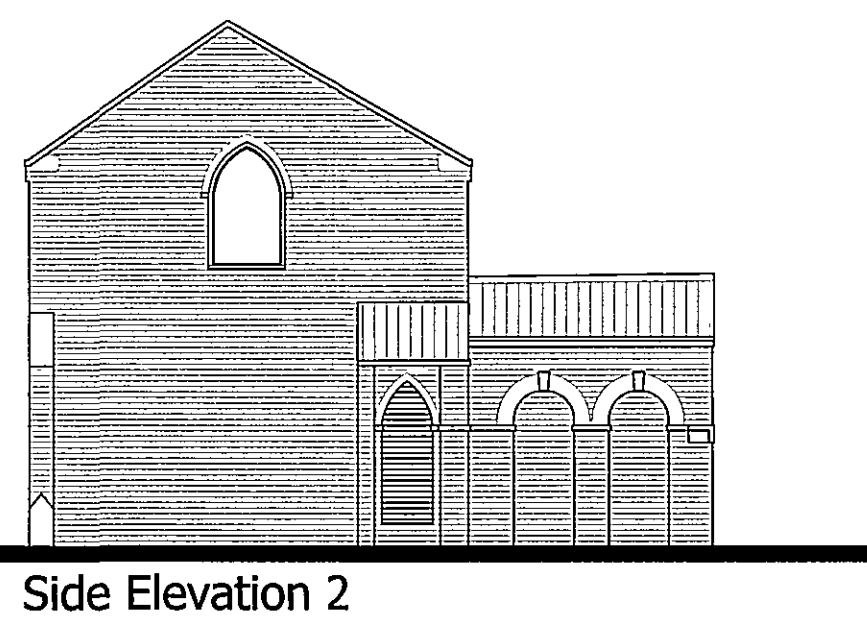
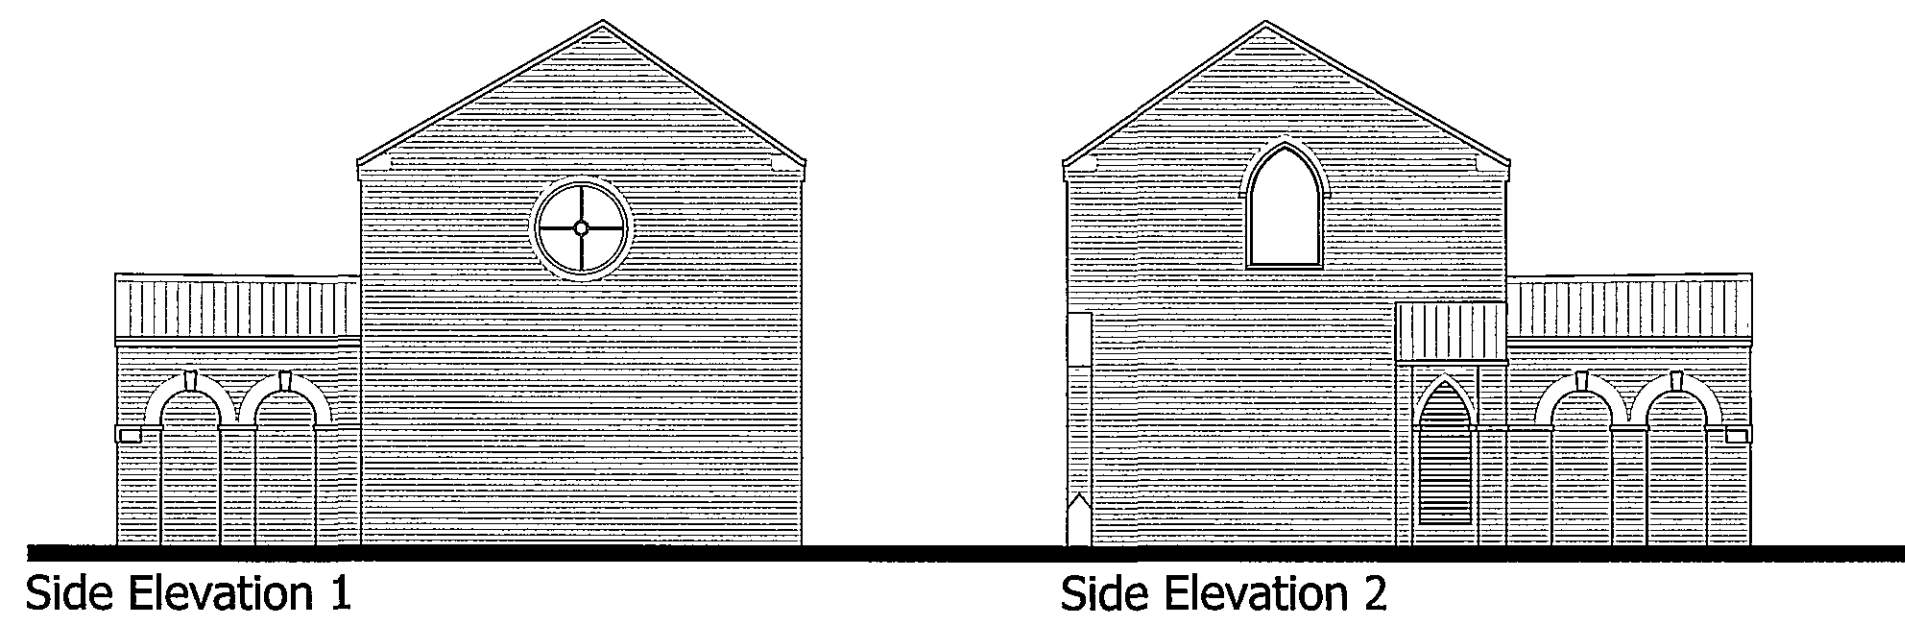
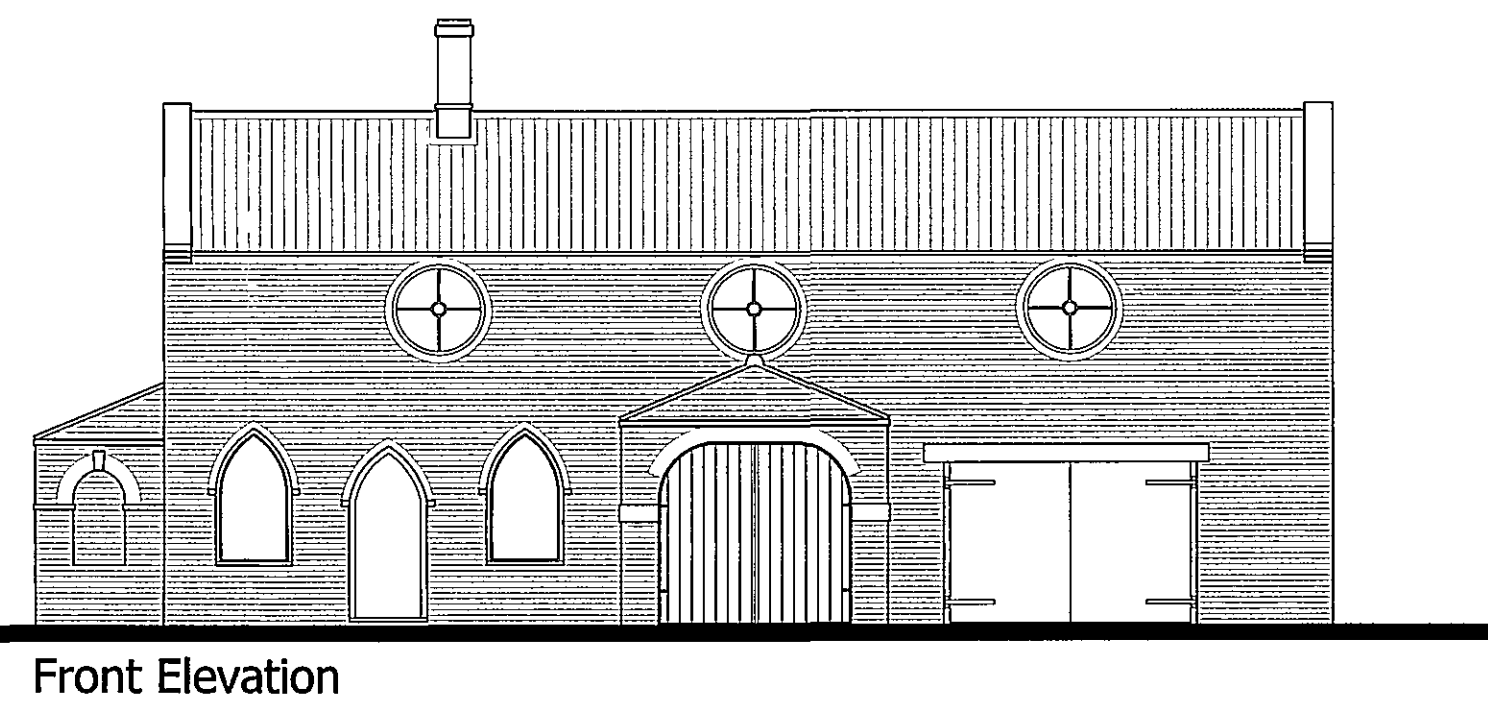
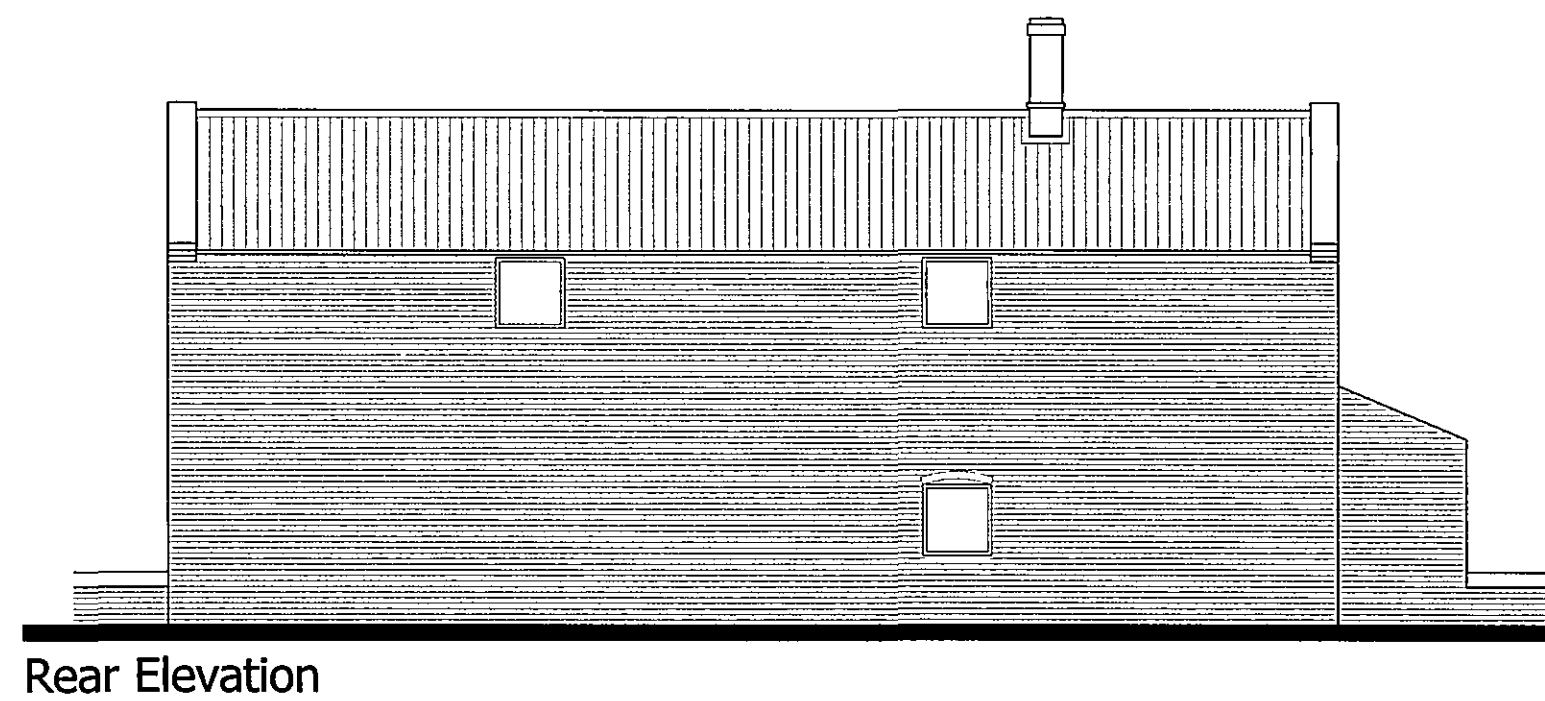
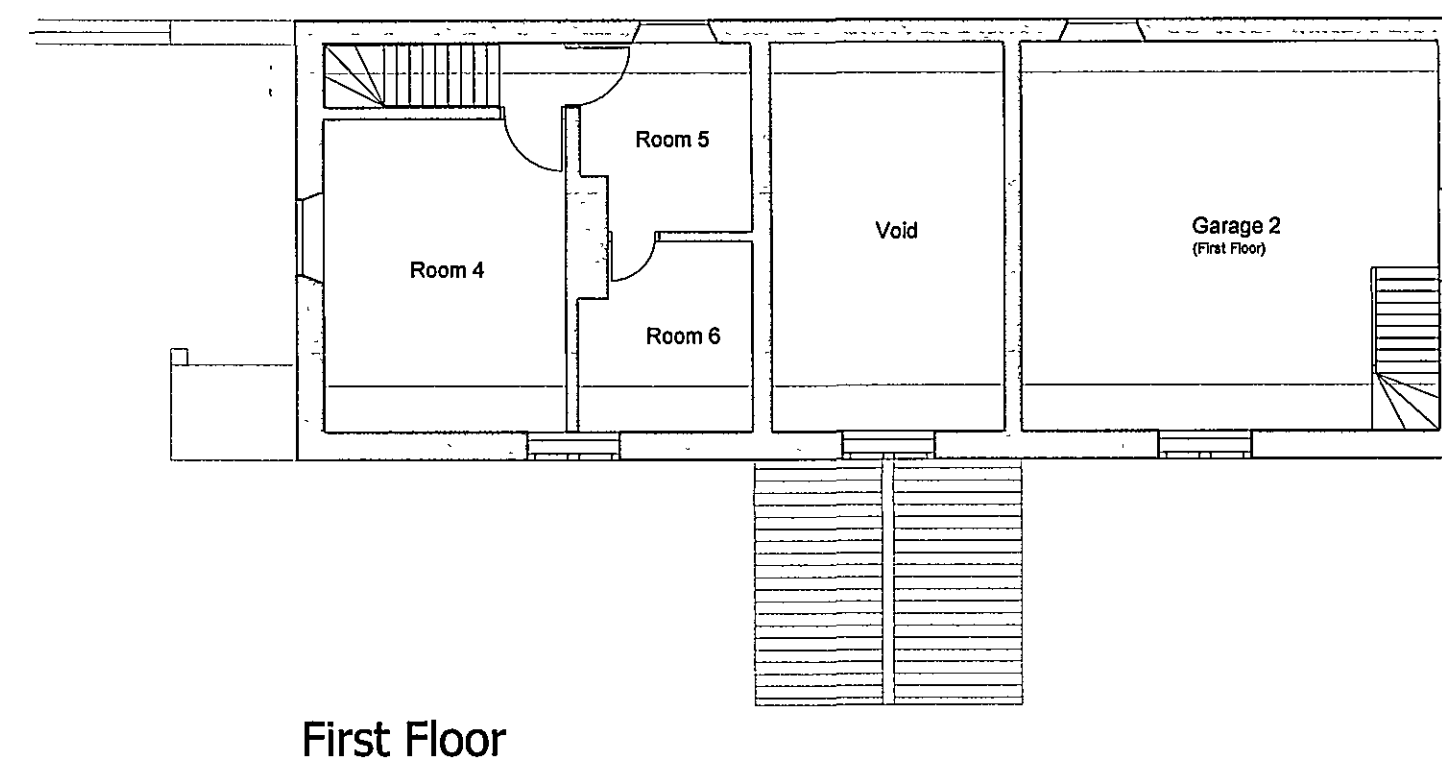


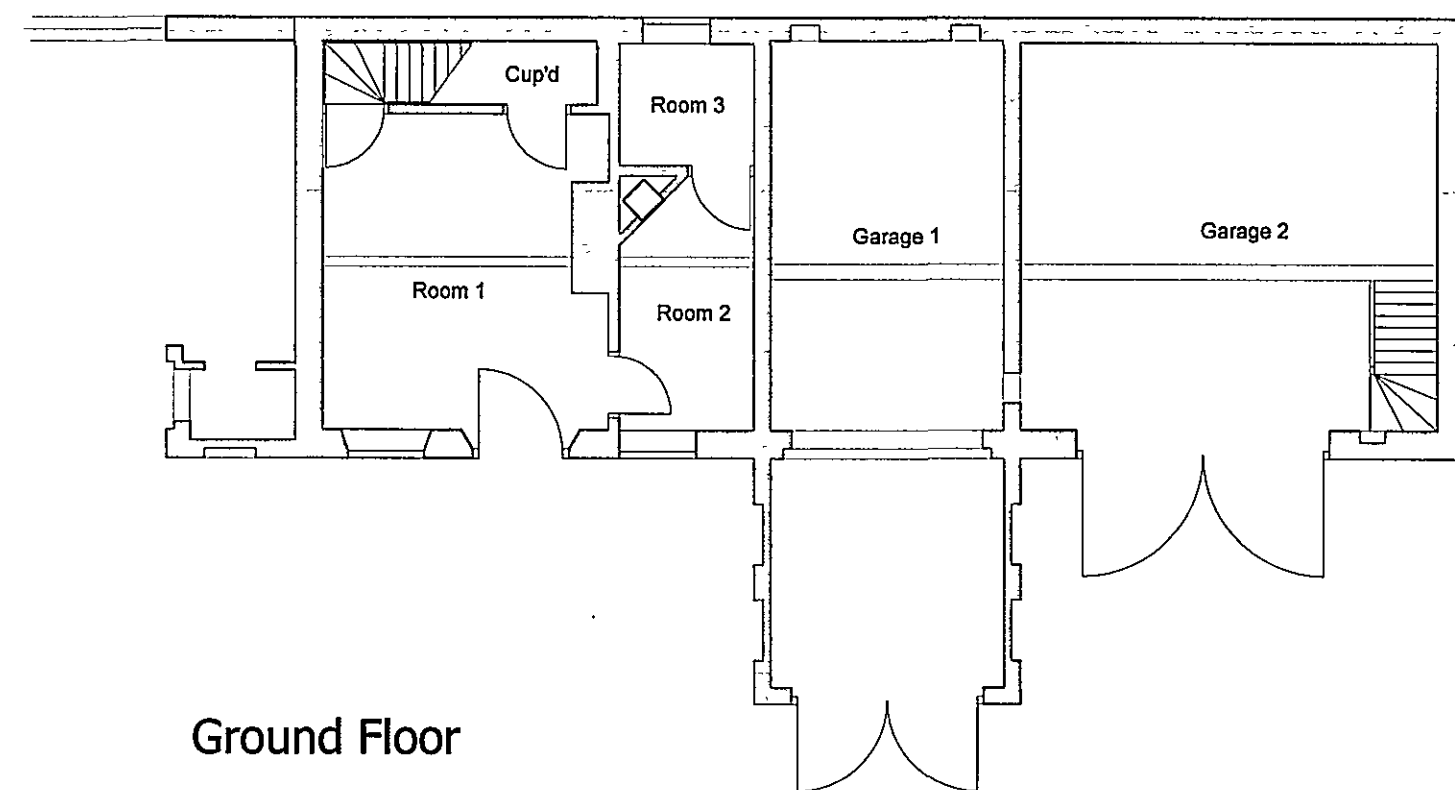

Planning, Development

CDM - Significant design hazards	
Hazard	Control

--

Rev	Date	Description	Drawn	Check'd
-----	------	-------------	-------	---------

Amendments
Drawing Status

Feasibility ☒Preliminary ☐


Comments ☐

Planning Drawing	☐
Building Regulation Drawing	☐

Building Regulation Drawing	☐
Tender Drawing	☐

Tender Drawing	☐
Construction Drawing	☐

Construction Drawing ☐

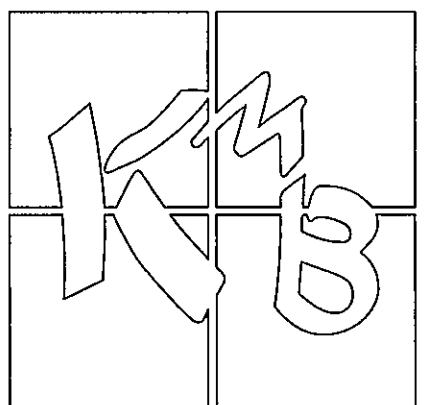

- Quantity Surveying
- Project Management
- Architecture
- Planning Supervision

PROJECT TITLE

Proposed Alterations to Existing
Coach House,

CLIENT
Mr & Mrs Lawton

DRAWING TITLE
Existing Plans & Elevations

SCALE	DATE
-------	------

1:100 @ A2		August 2008	
DRAWN BY	CHECKED BY	DRAWING No.	REV

LPC	DCQ	300/1440- 01	-
-----	-----	--------------	---