



Proposed Front Elevation
Scale 1/100





Proposed Side Elevation



Proposed Rear Elevation




Proposed Side Elevation

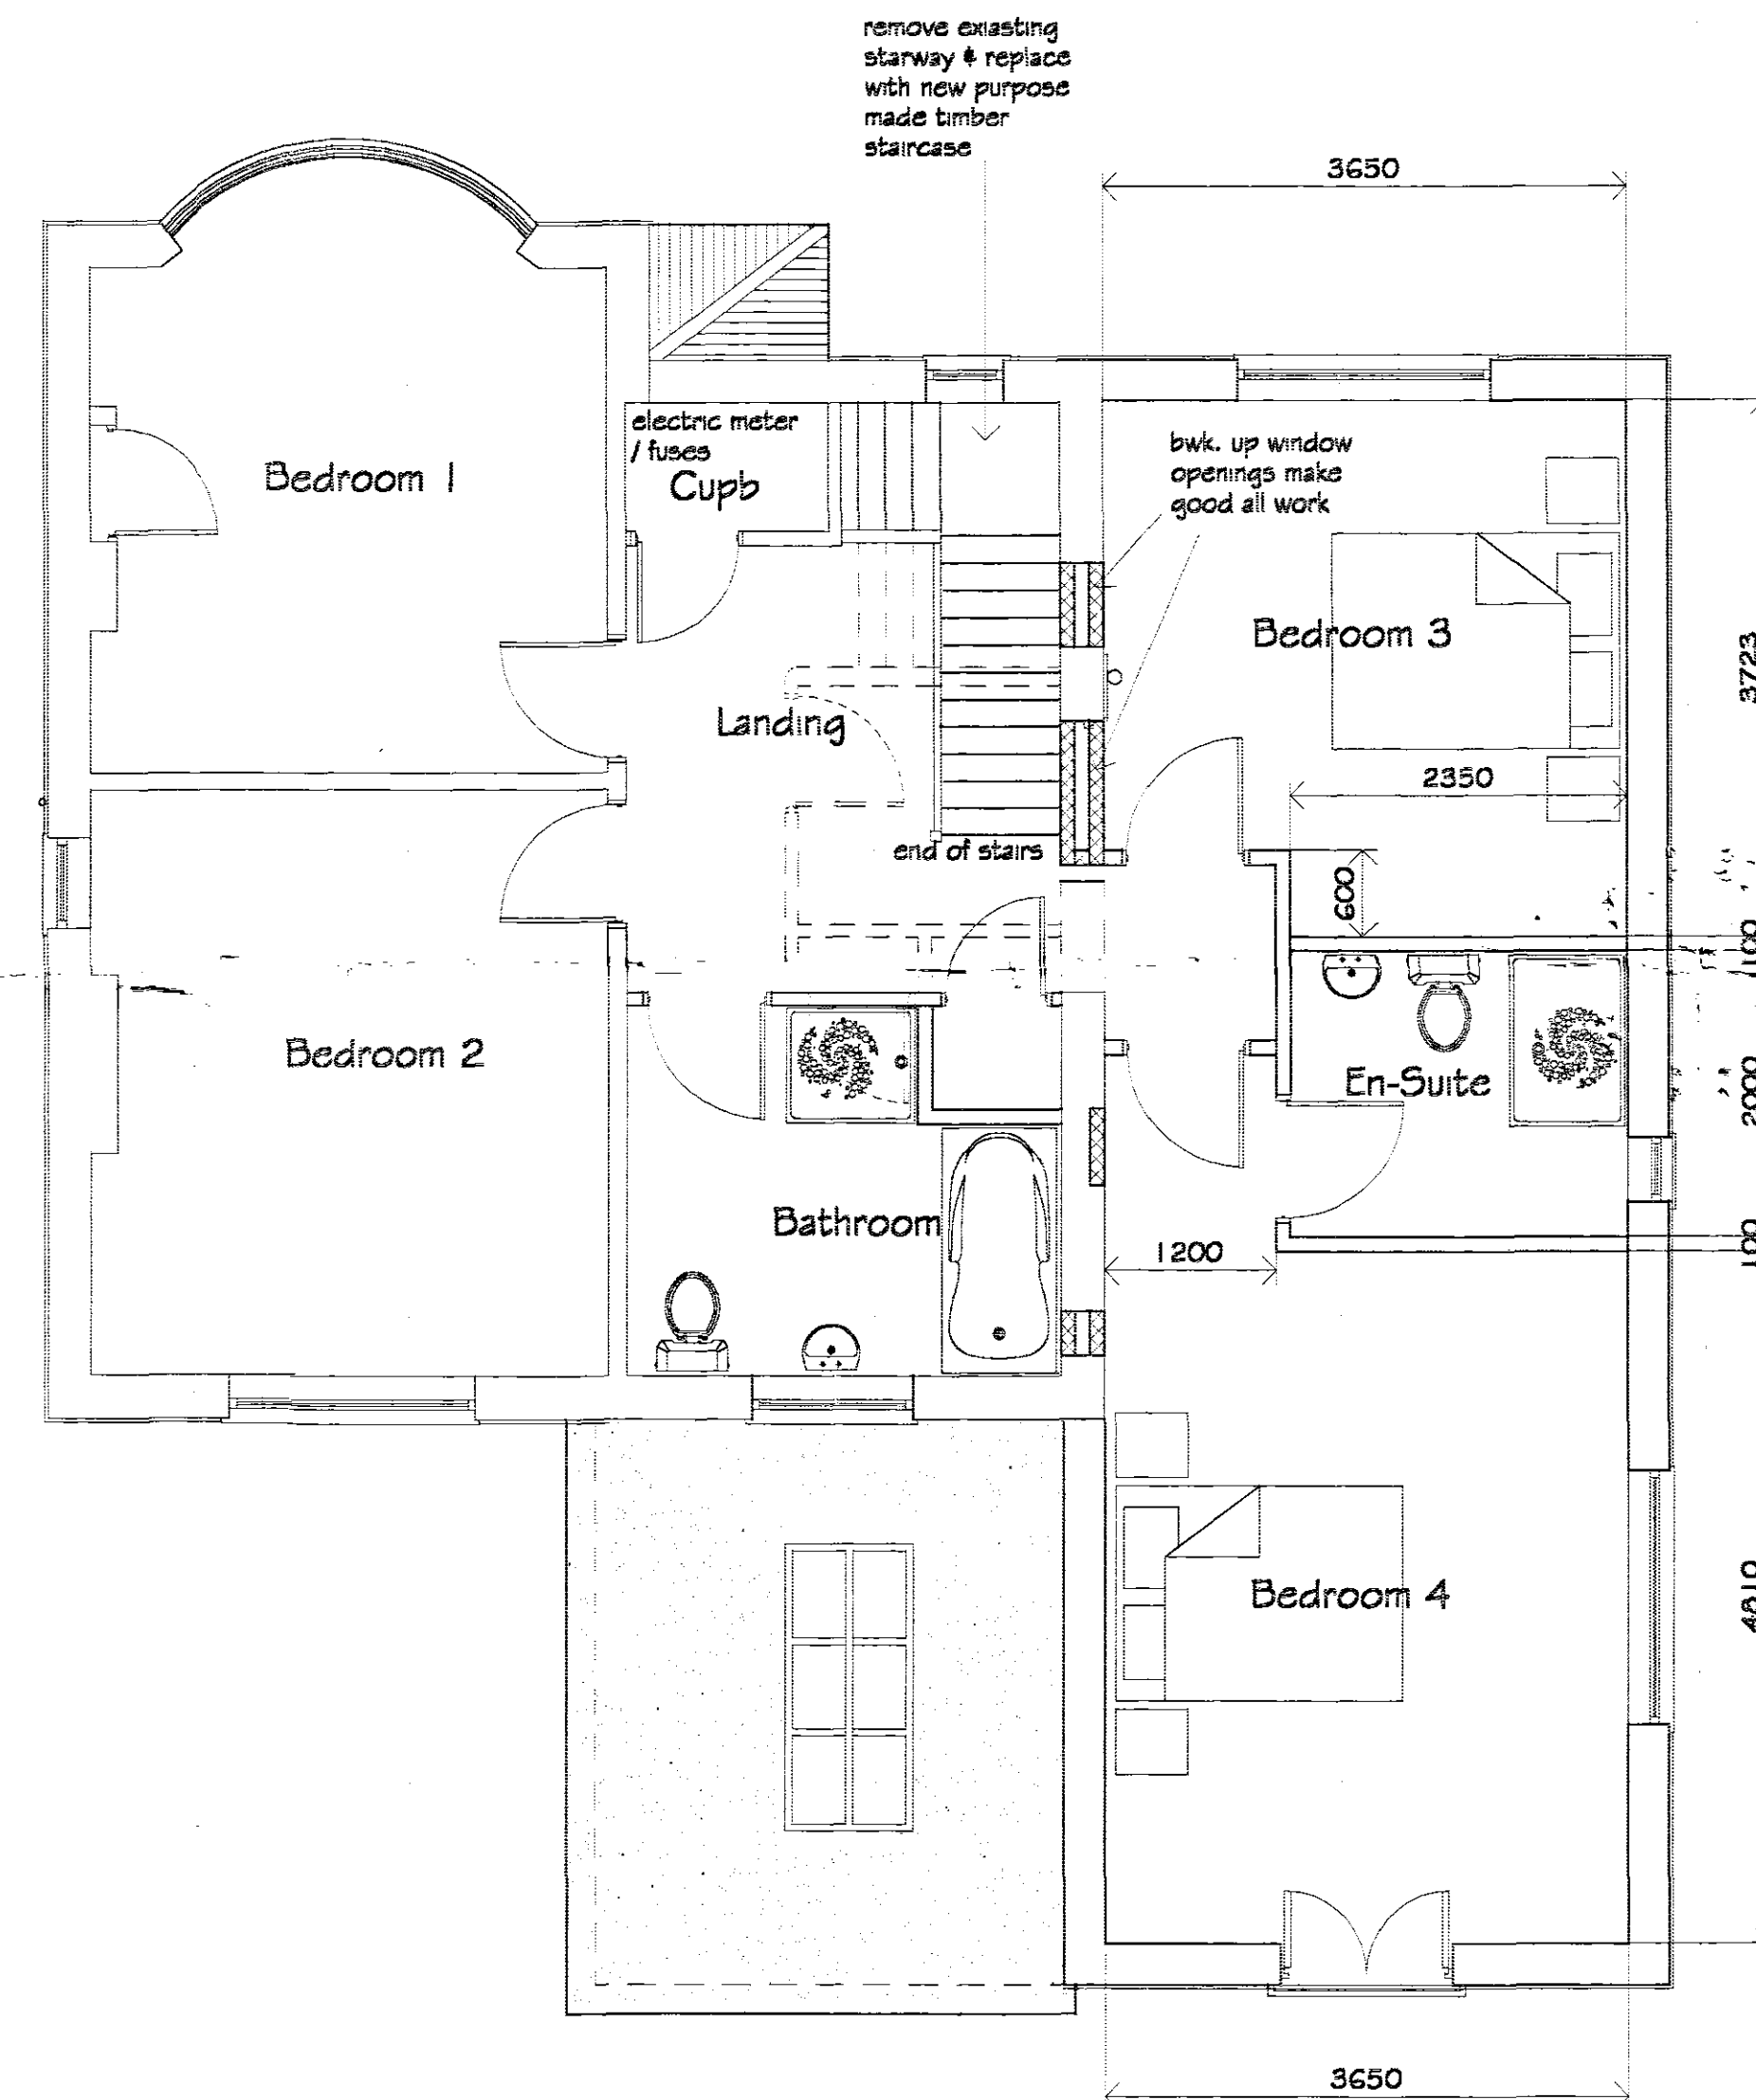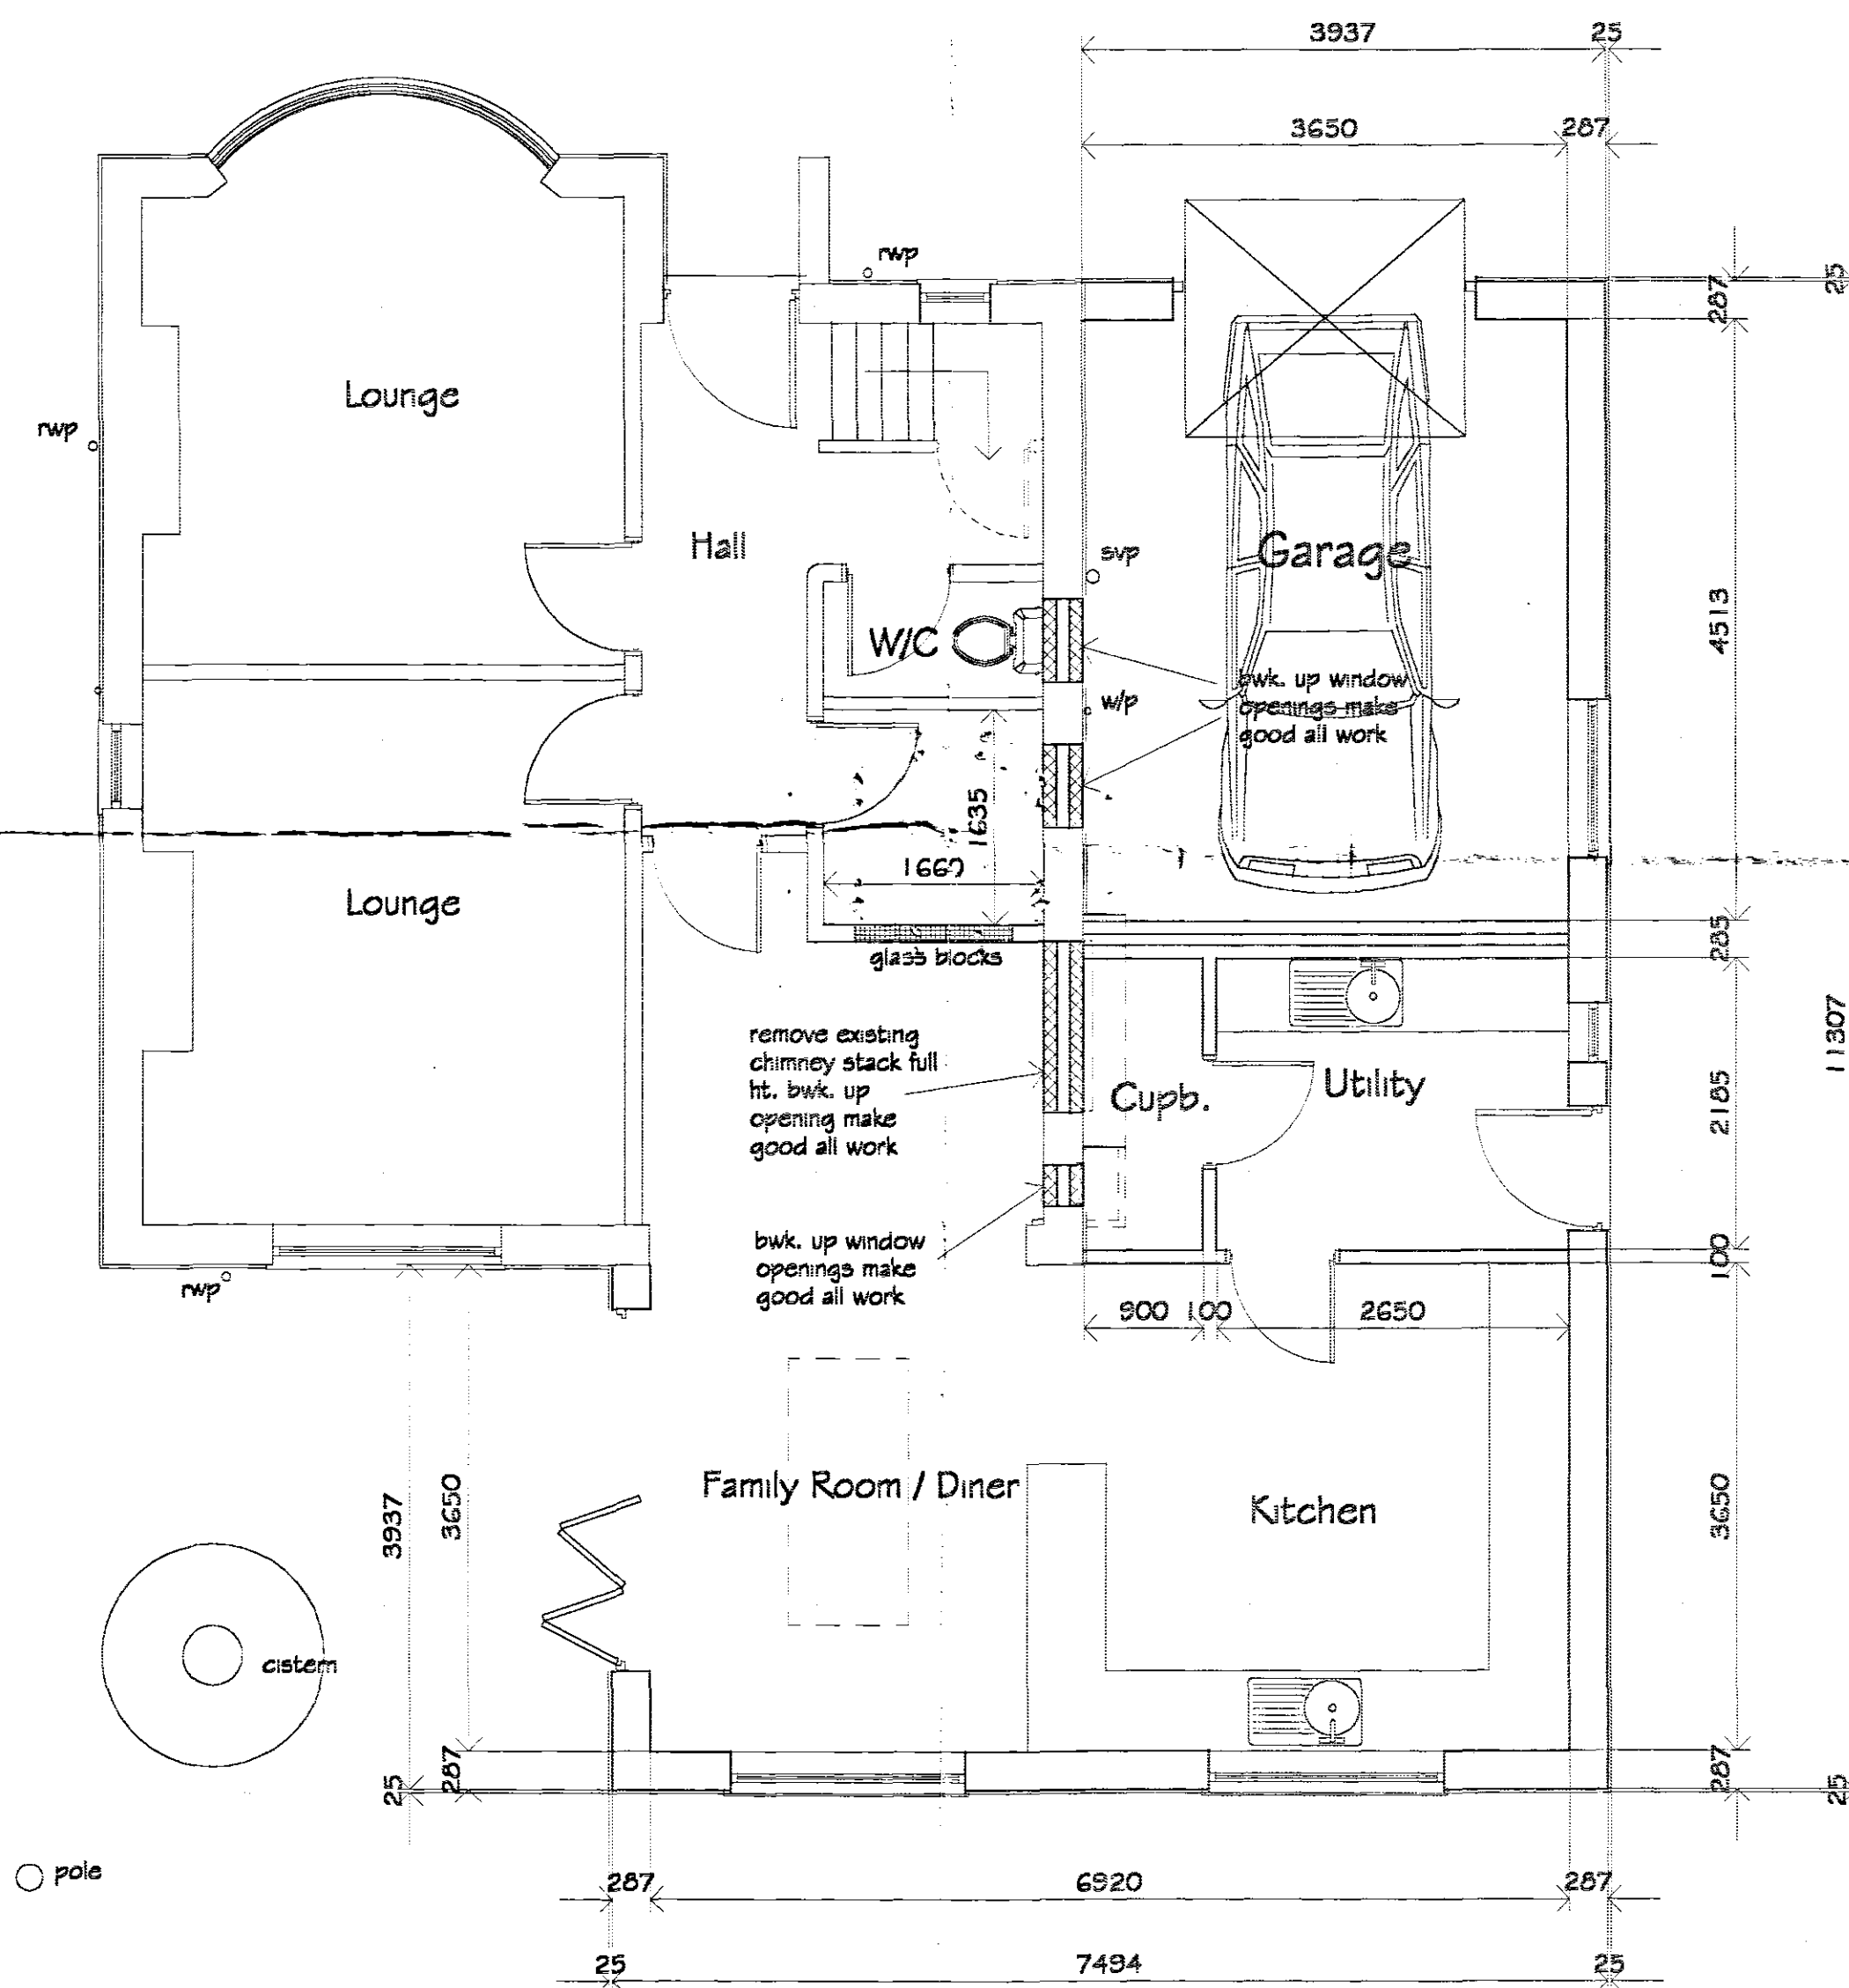

Proposed First Floor Plan

proposed extension external floor area = 47m²
proposed extension internal floor area = 39m²

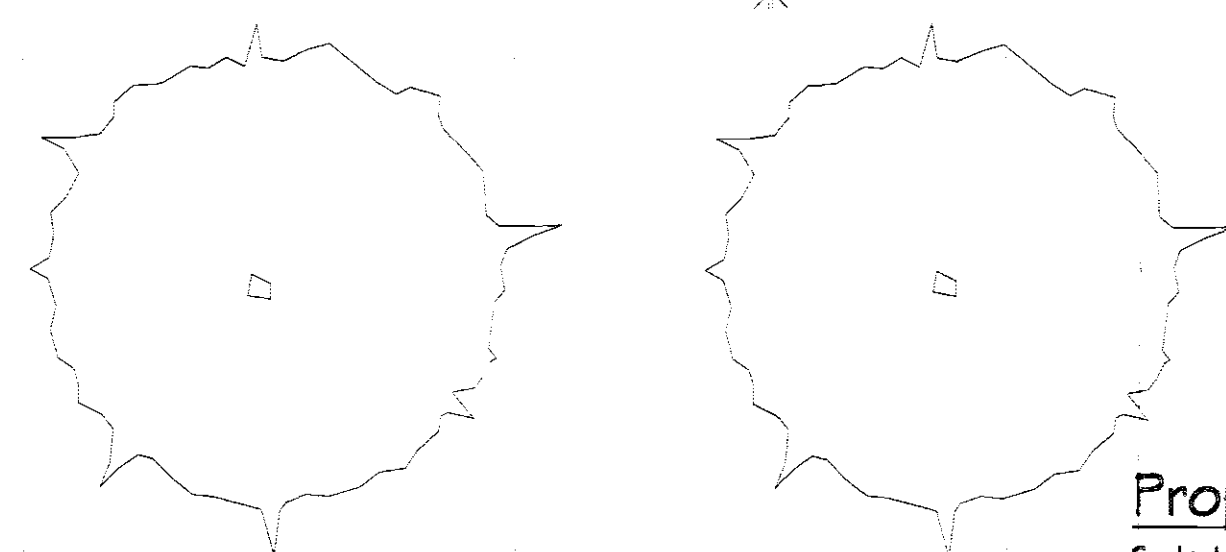

Proposed Ground Floor Plan

Scale 1/50

Site area approx. = . ha.

proposed extension external floor area = 59m²

proposed extension internal floor area = 51m²

proposed internal perimeter of floor (not including ex. dwelling perimeter walls local to extension) = m

perimeter / int. area = / - therefore use Jafloor 70 (mm thk.) with perimeter 30mm edge strips

A Revised to suit Clients comments mjw 19/6/07

REVISIONS		BY	DATE
DRAWN	MJW	DATE	15/6/07
SCALE	1/50 1/100	CHECKED	

CLIENT Mr & Mrs D. Todd
24 Crossgate Lane
Pinchbeck
Spalding
Lincoln
PE11 3XW

PROJECT Proposed extension to existing dwelling @ Milestone Nurseries
Herdgate Lane Pinchbeck Spalding Lincoln PE11 3UP

DETAILS Proposed Elevations & Floor Plans

Malcolm Watson
architectural - detailing services
Residential - Commercial - Industrial - Agricultural
Planning & Building Regulations Submissions

13 Winterley Way, Pinchbeck, Spalding, Lincoln, PE11 3RY.
Tel / Fax : 01775 767630
email : mjw.13@btinternet.com

DRWG No. 201/2/2007^A