



Existing Front Elevation
Scale 1/100





Existing Side Elevation




Existing Rear Elevation



Existing Side Elevation

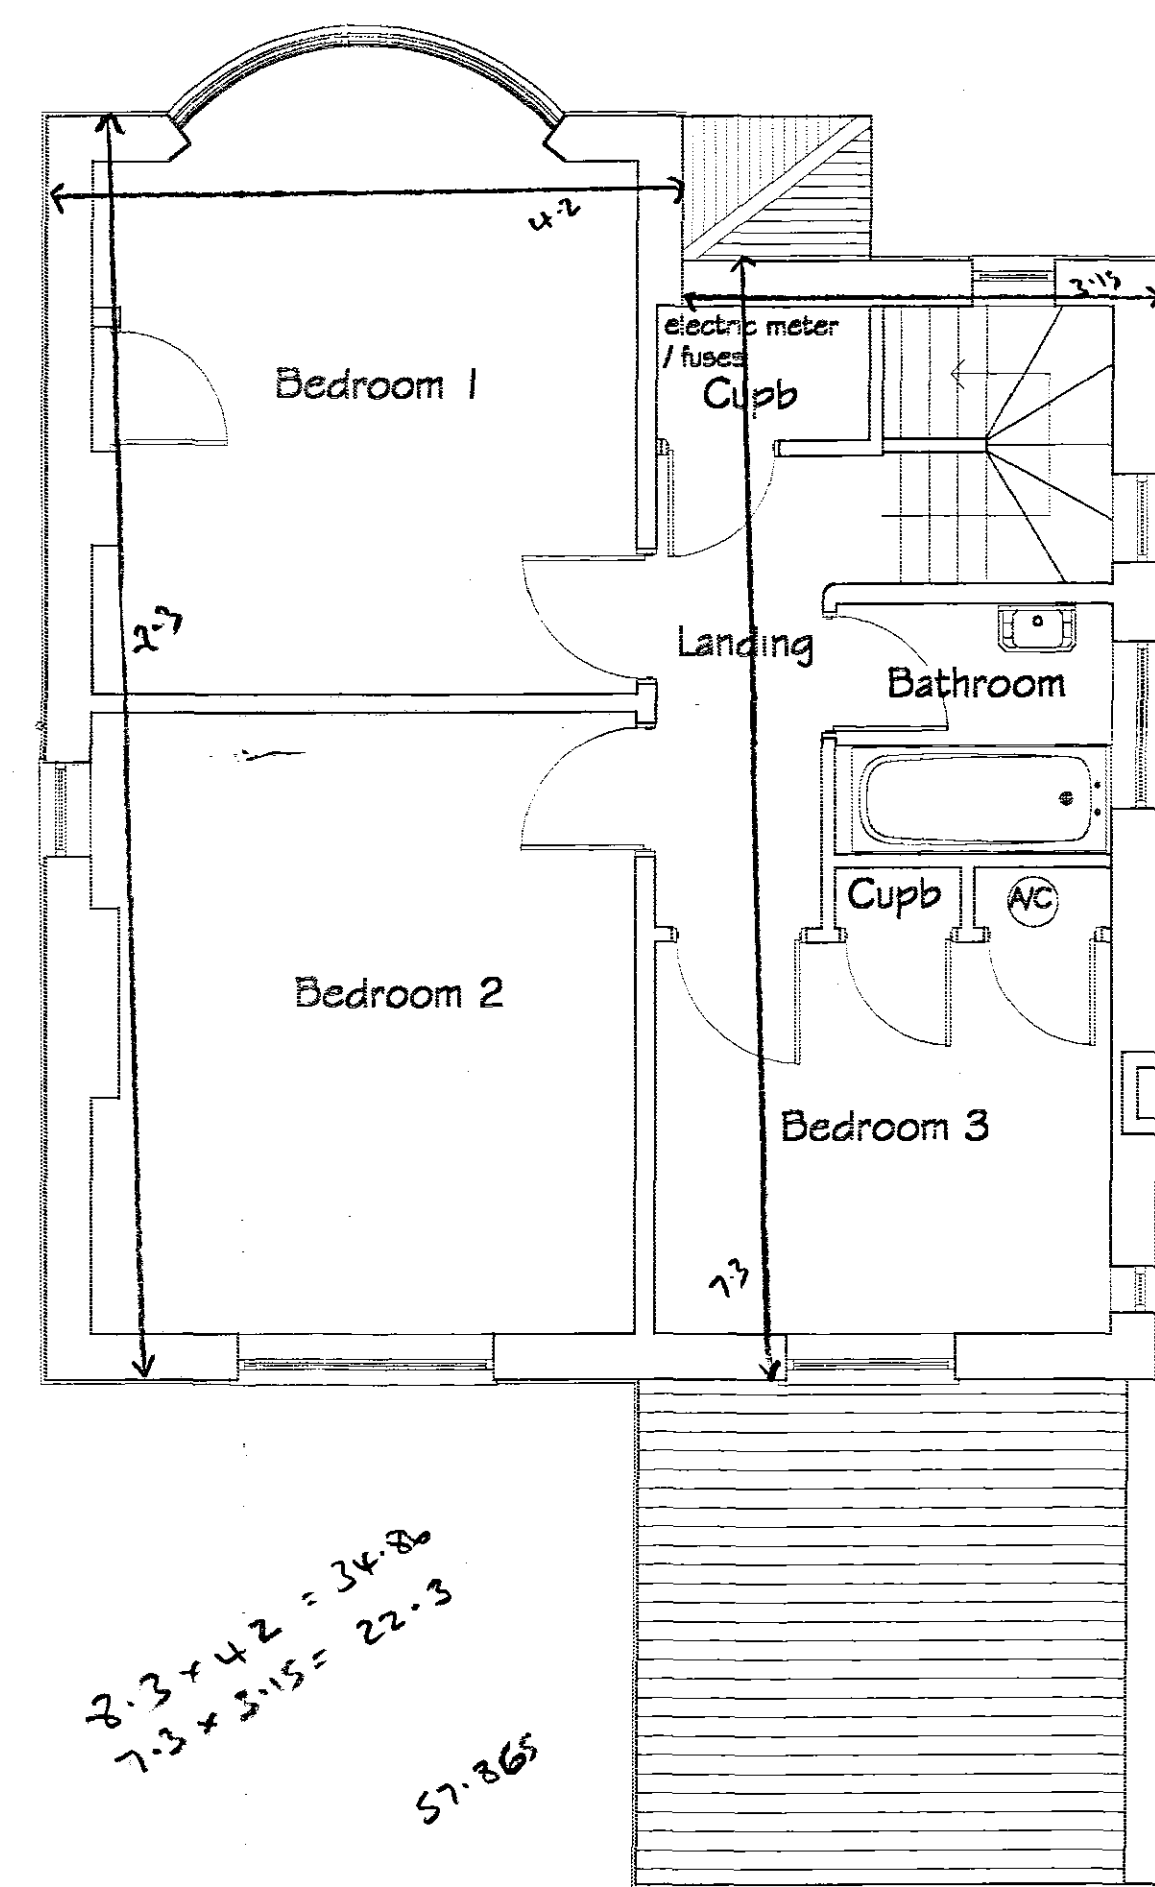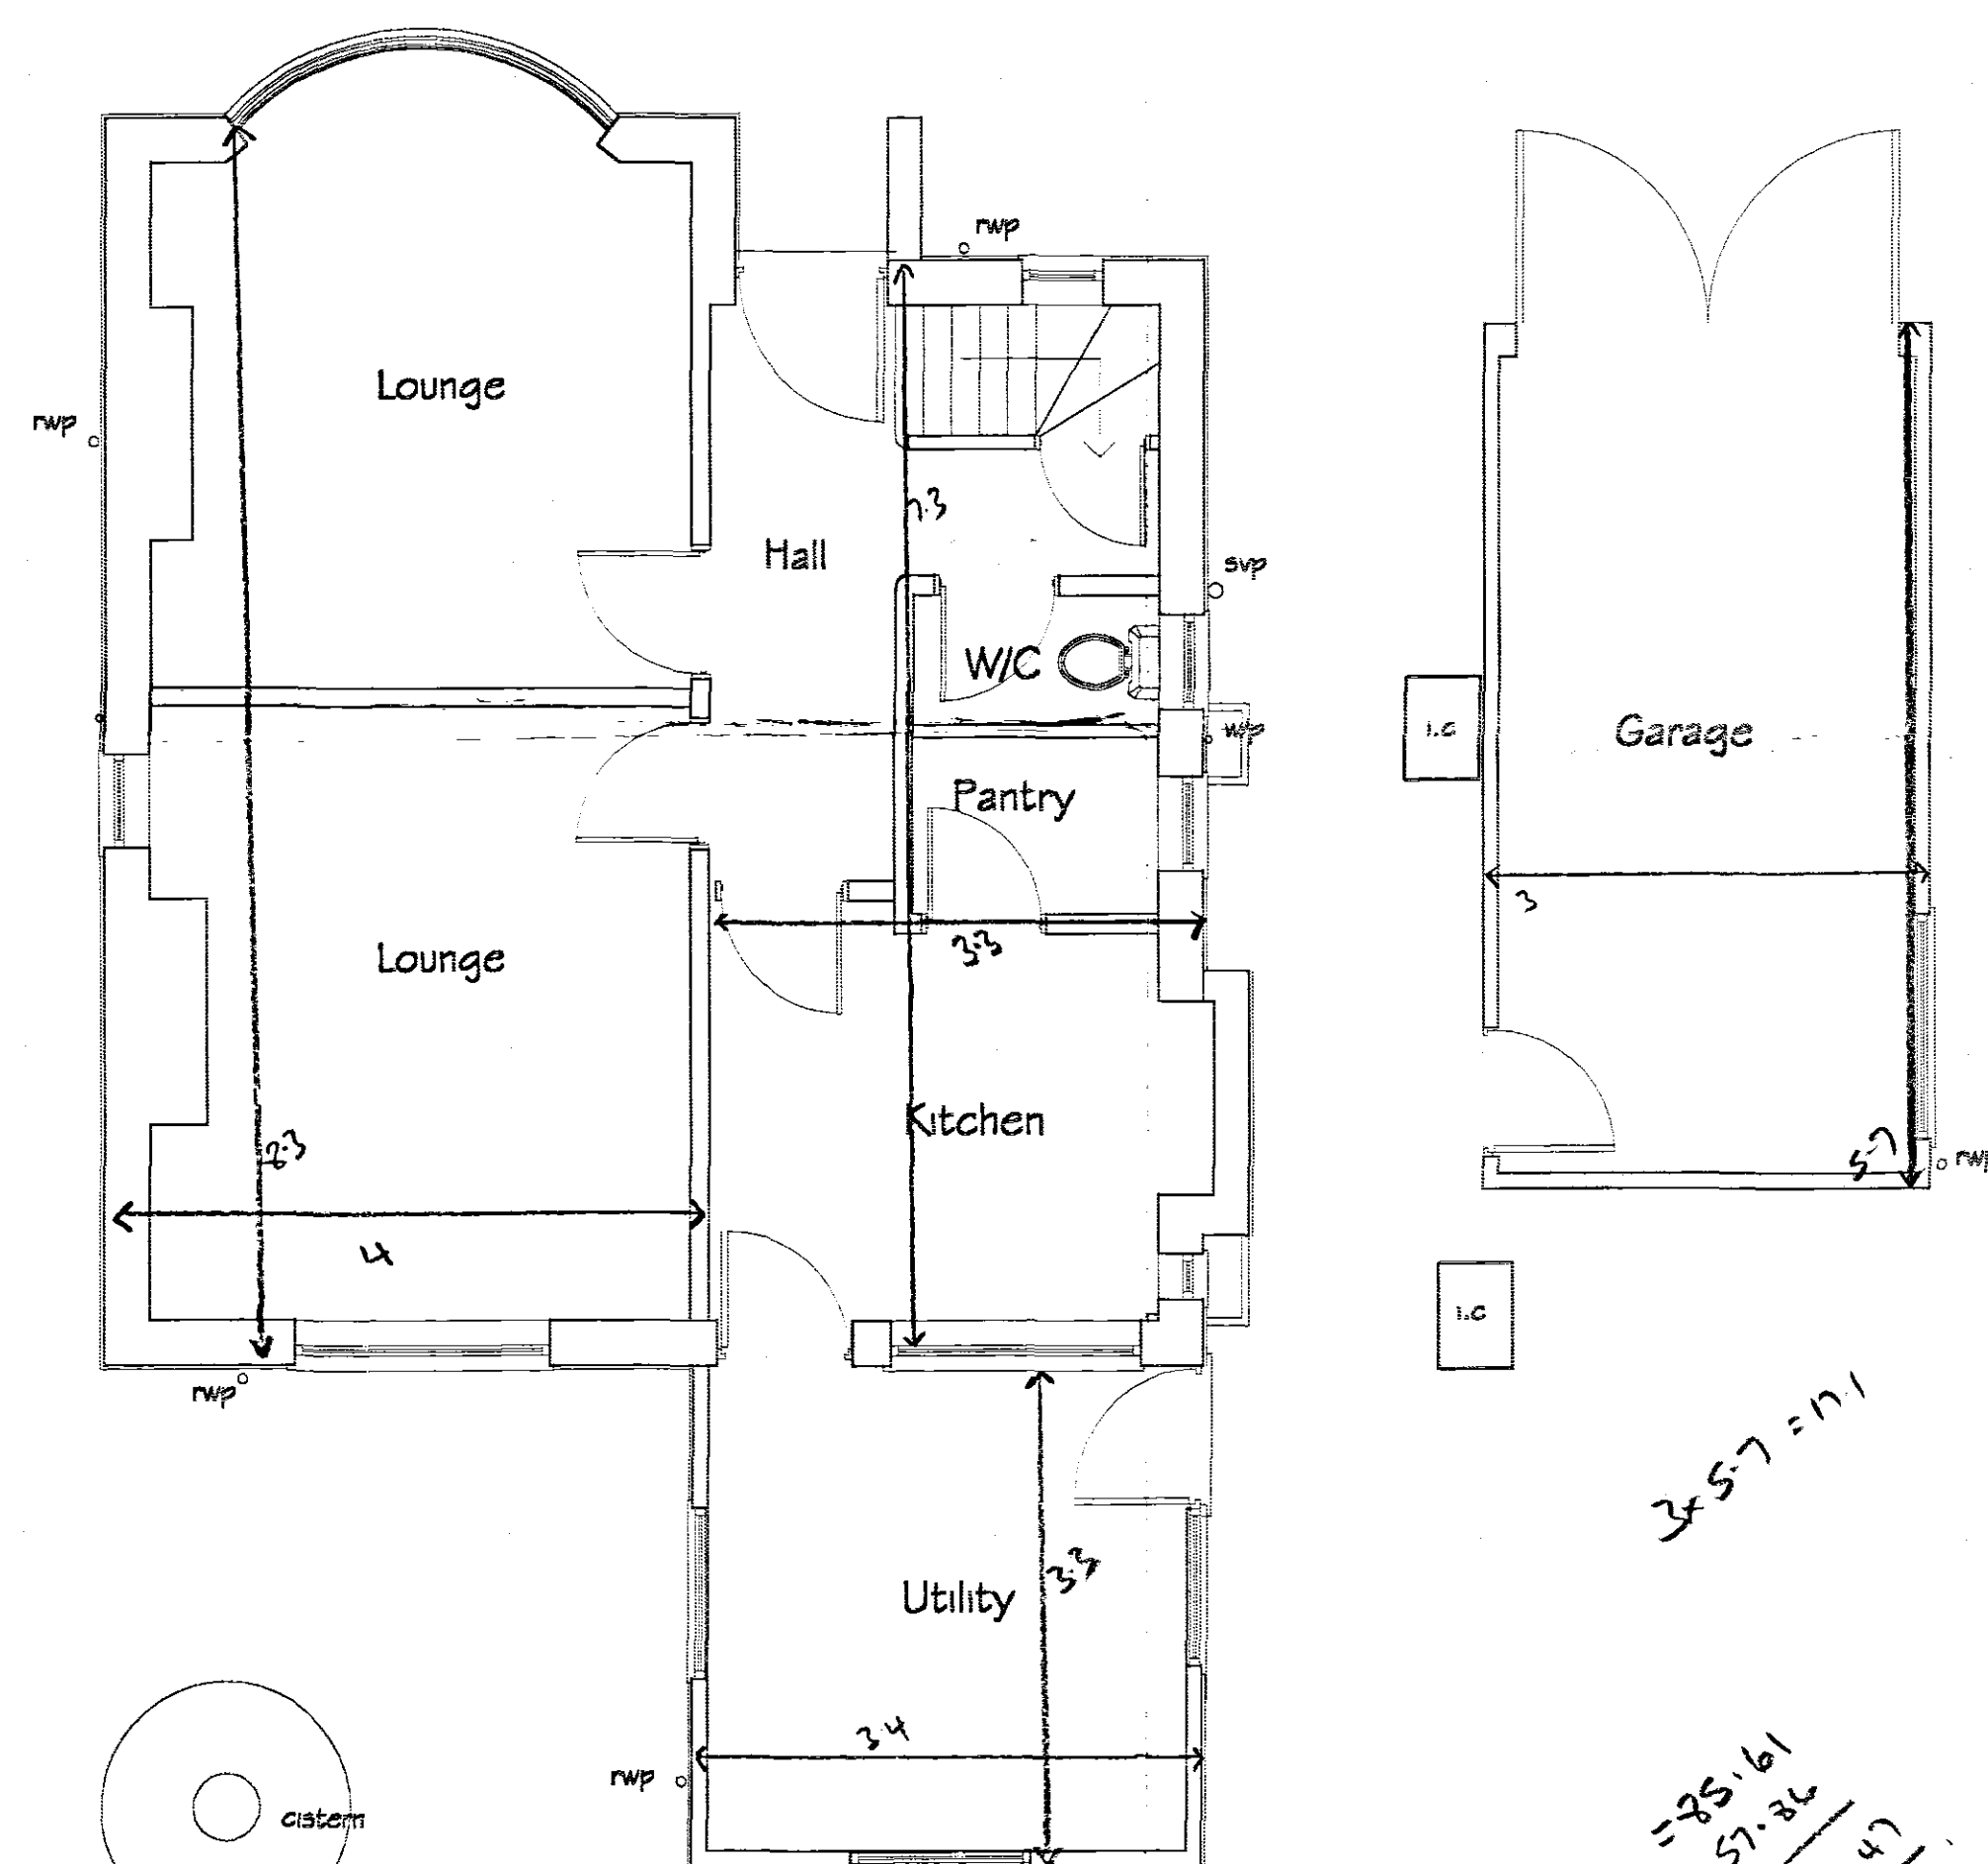

Existing First Floor Plan

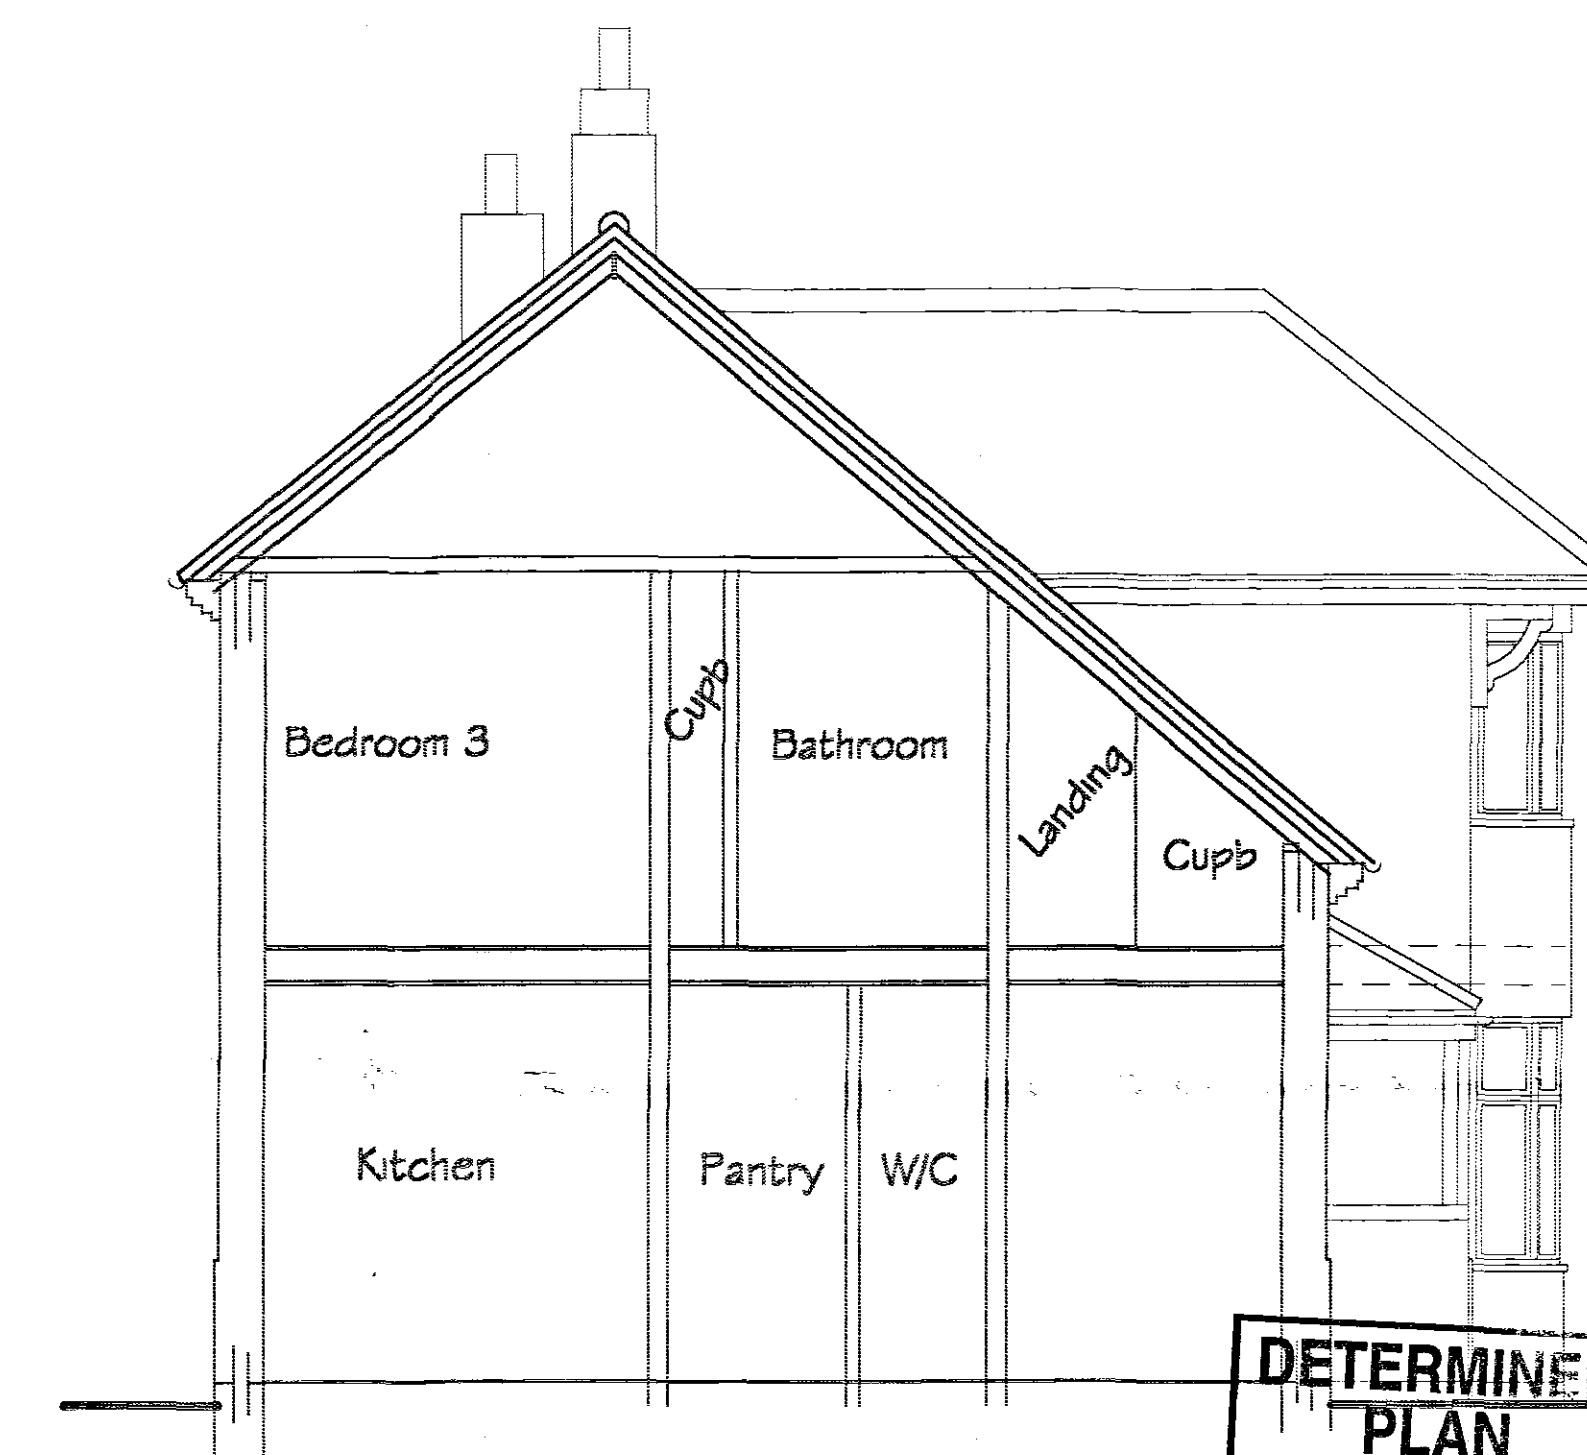

Section thro.

**DETERMINED
PLAN**

SHDC
PLANNING & DEVELOPMENT
21 AUG 2007
Ref. 1145/07

REVISIONS			BY	DATE
DRAWN	MJW	DATE		23/5/07
SCALE	1/50 1/100	CHECKED		
CLIENT Mr & Mrs D. Todd 24 Crossgate Lane Pinchbeck Spalding Lincoln PE11 3XW				
PROJECT Proposed extension to existing dwelling @ Milestone Nurseries Herdgate Lane Pinchbeck Spalding Lincoln PE11 3UP				
DETAILS Existing Elevations & Floor Plans				
 Malcolm Watson architectural - detailing services Residential - Commercial - Industrial - Agricultural Planning & Building Regulations Submissions 13 Wimberley Way, Pinchbeck, Spalding, Lincoln, PE11 3RY. Tel / Fax : 01775 767650 email : mjw.13@btinternet.com				

DRWG No. 2011/2007