



Proposed Front Elevation
Scale 1/100



Proposed Side Elevation




Proposed Rear Elevation


outline shows
amount reduced
from Pre-Planning
Application ref.
mjw/201 dated 28
June 2007



Proposed Side Elevation

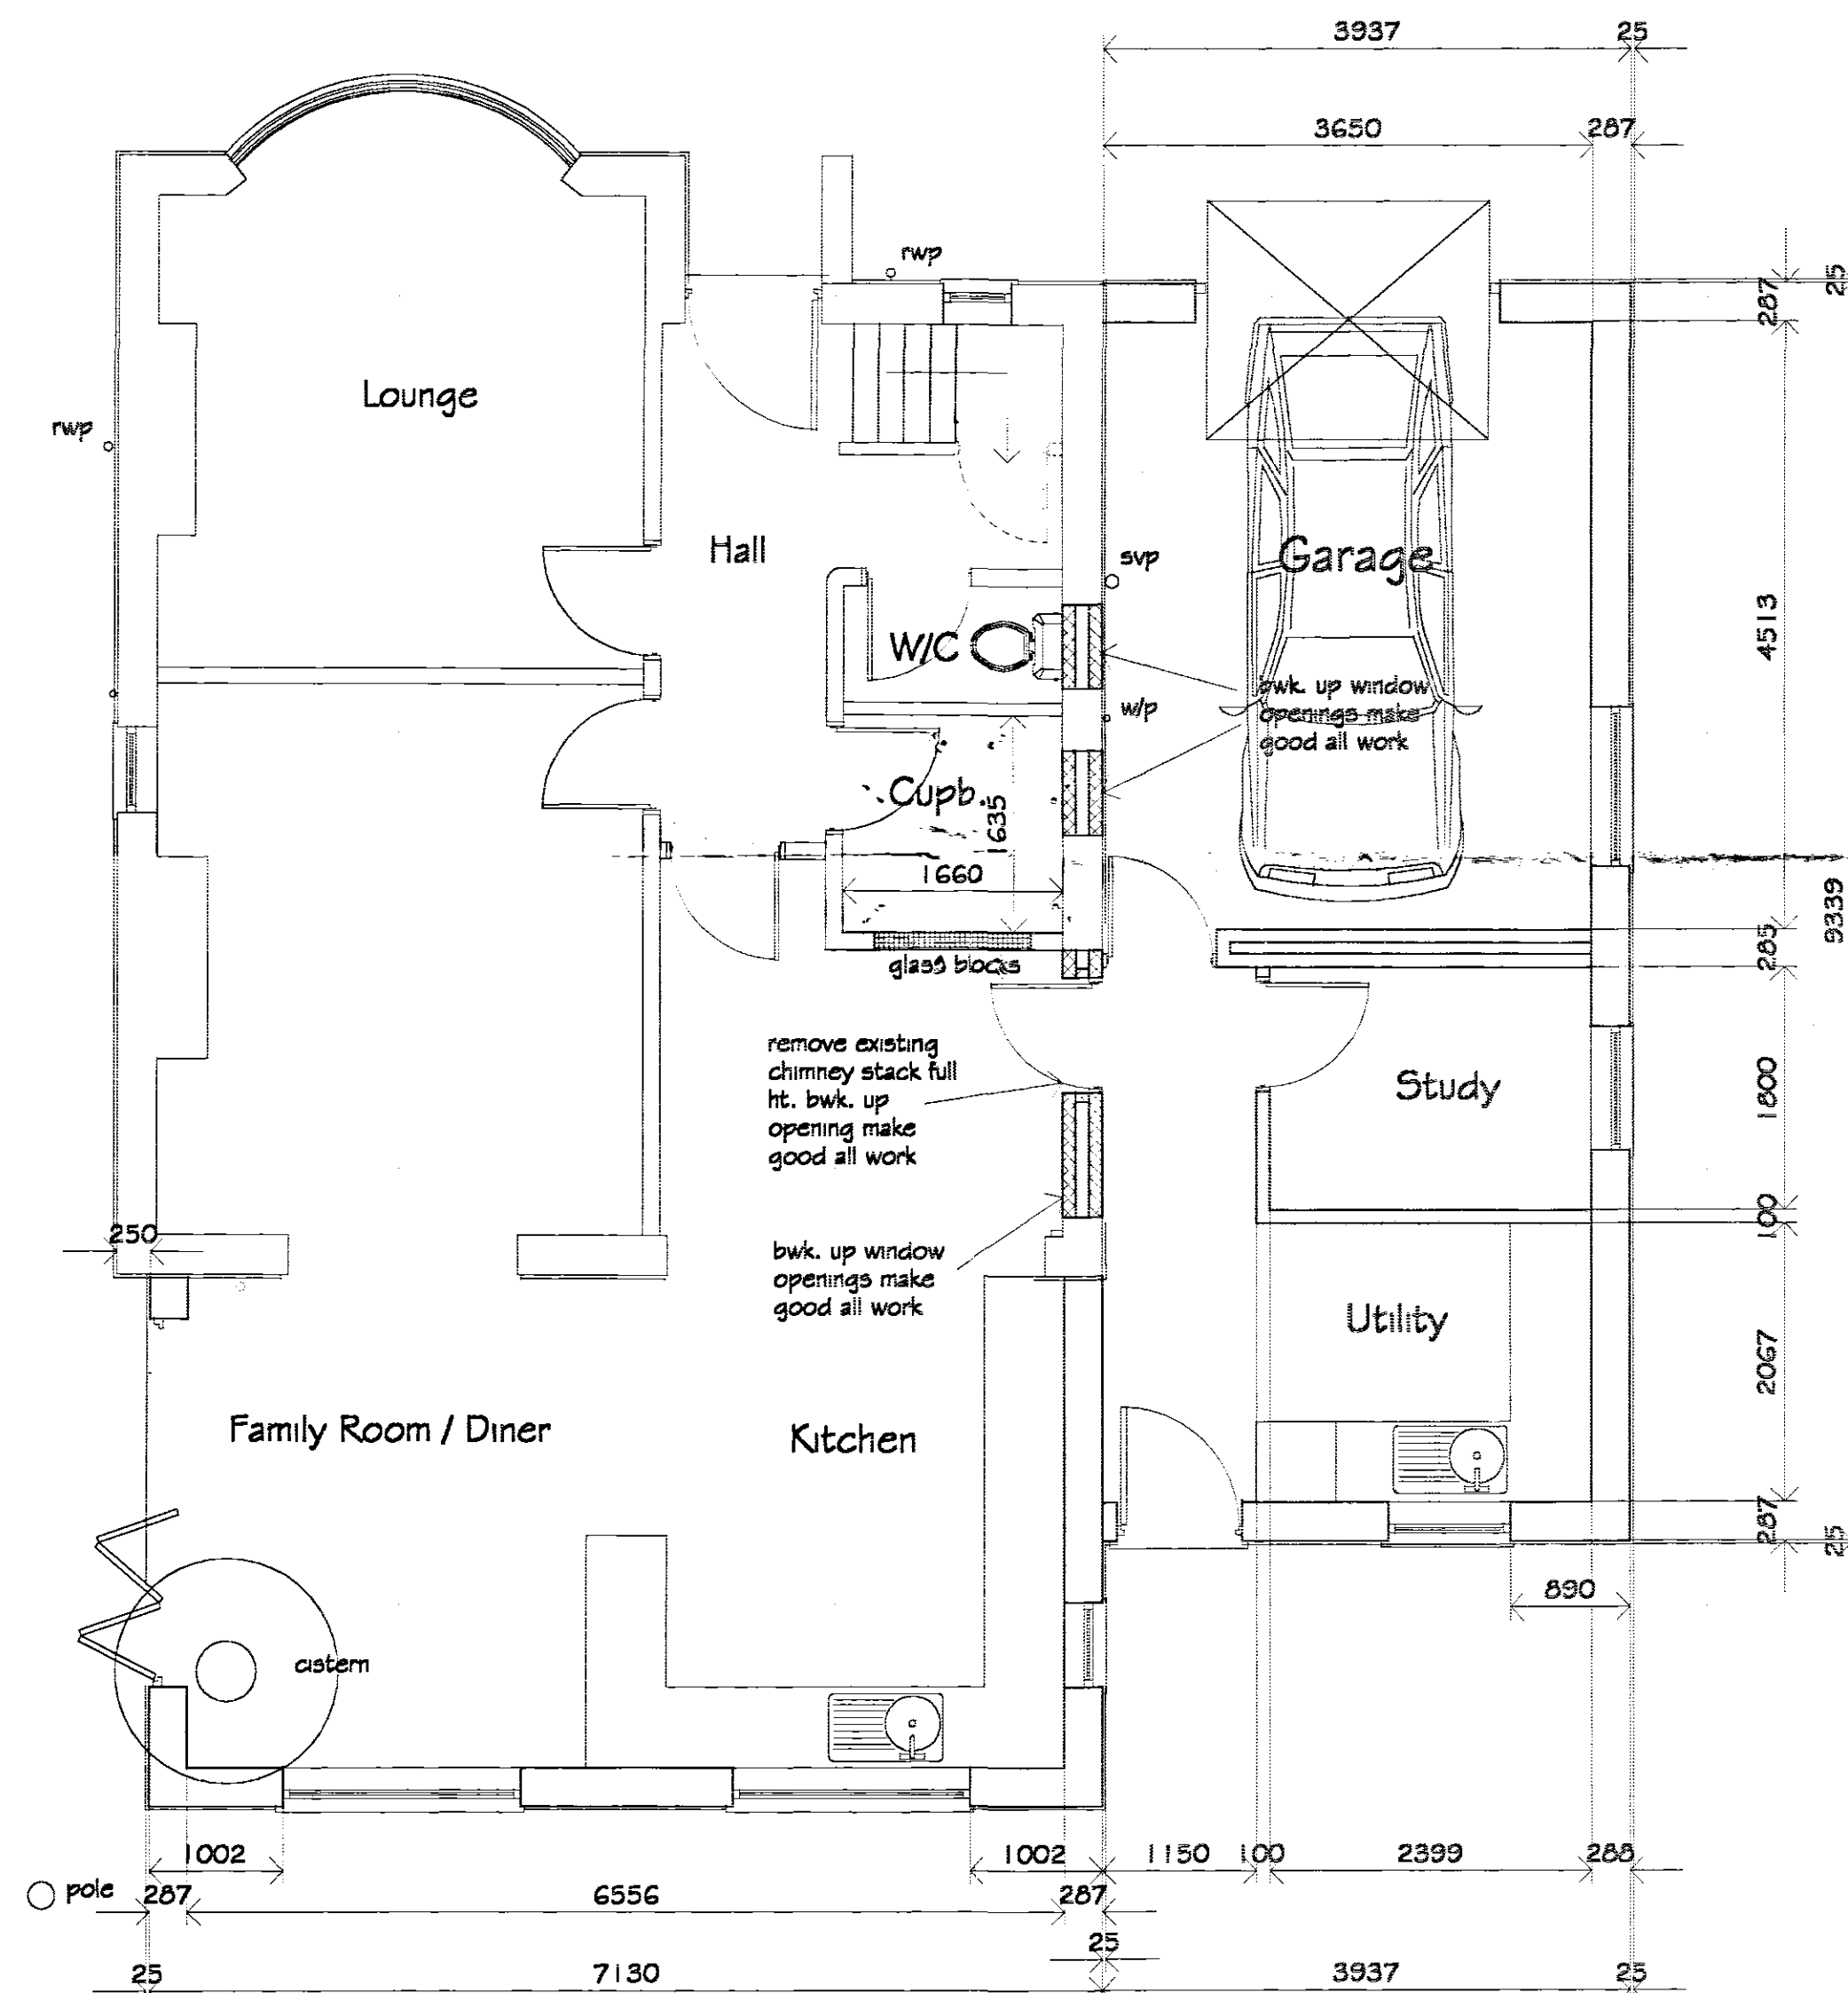

Proposed Ground Floor Plan

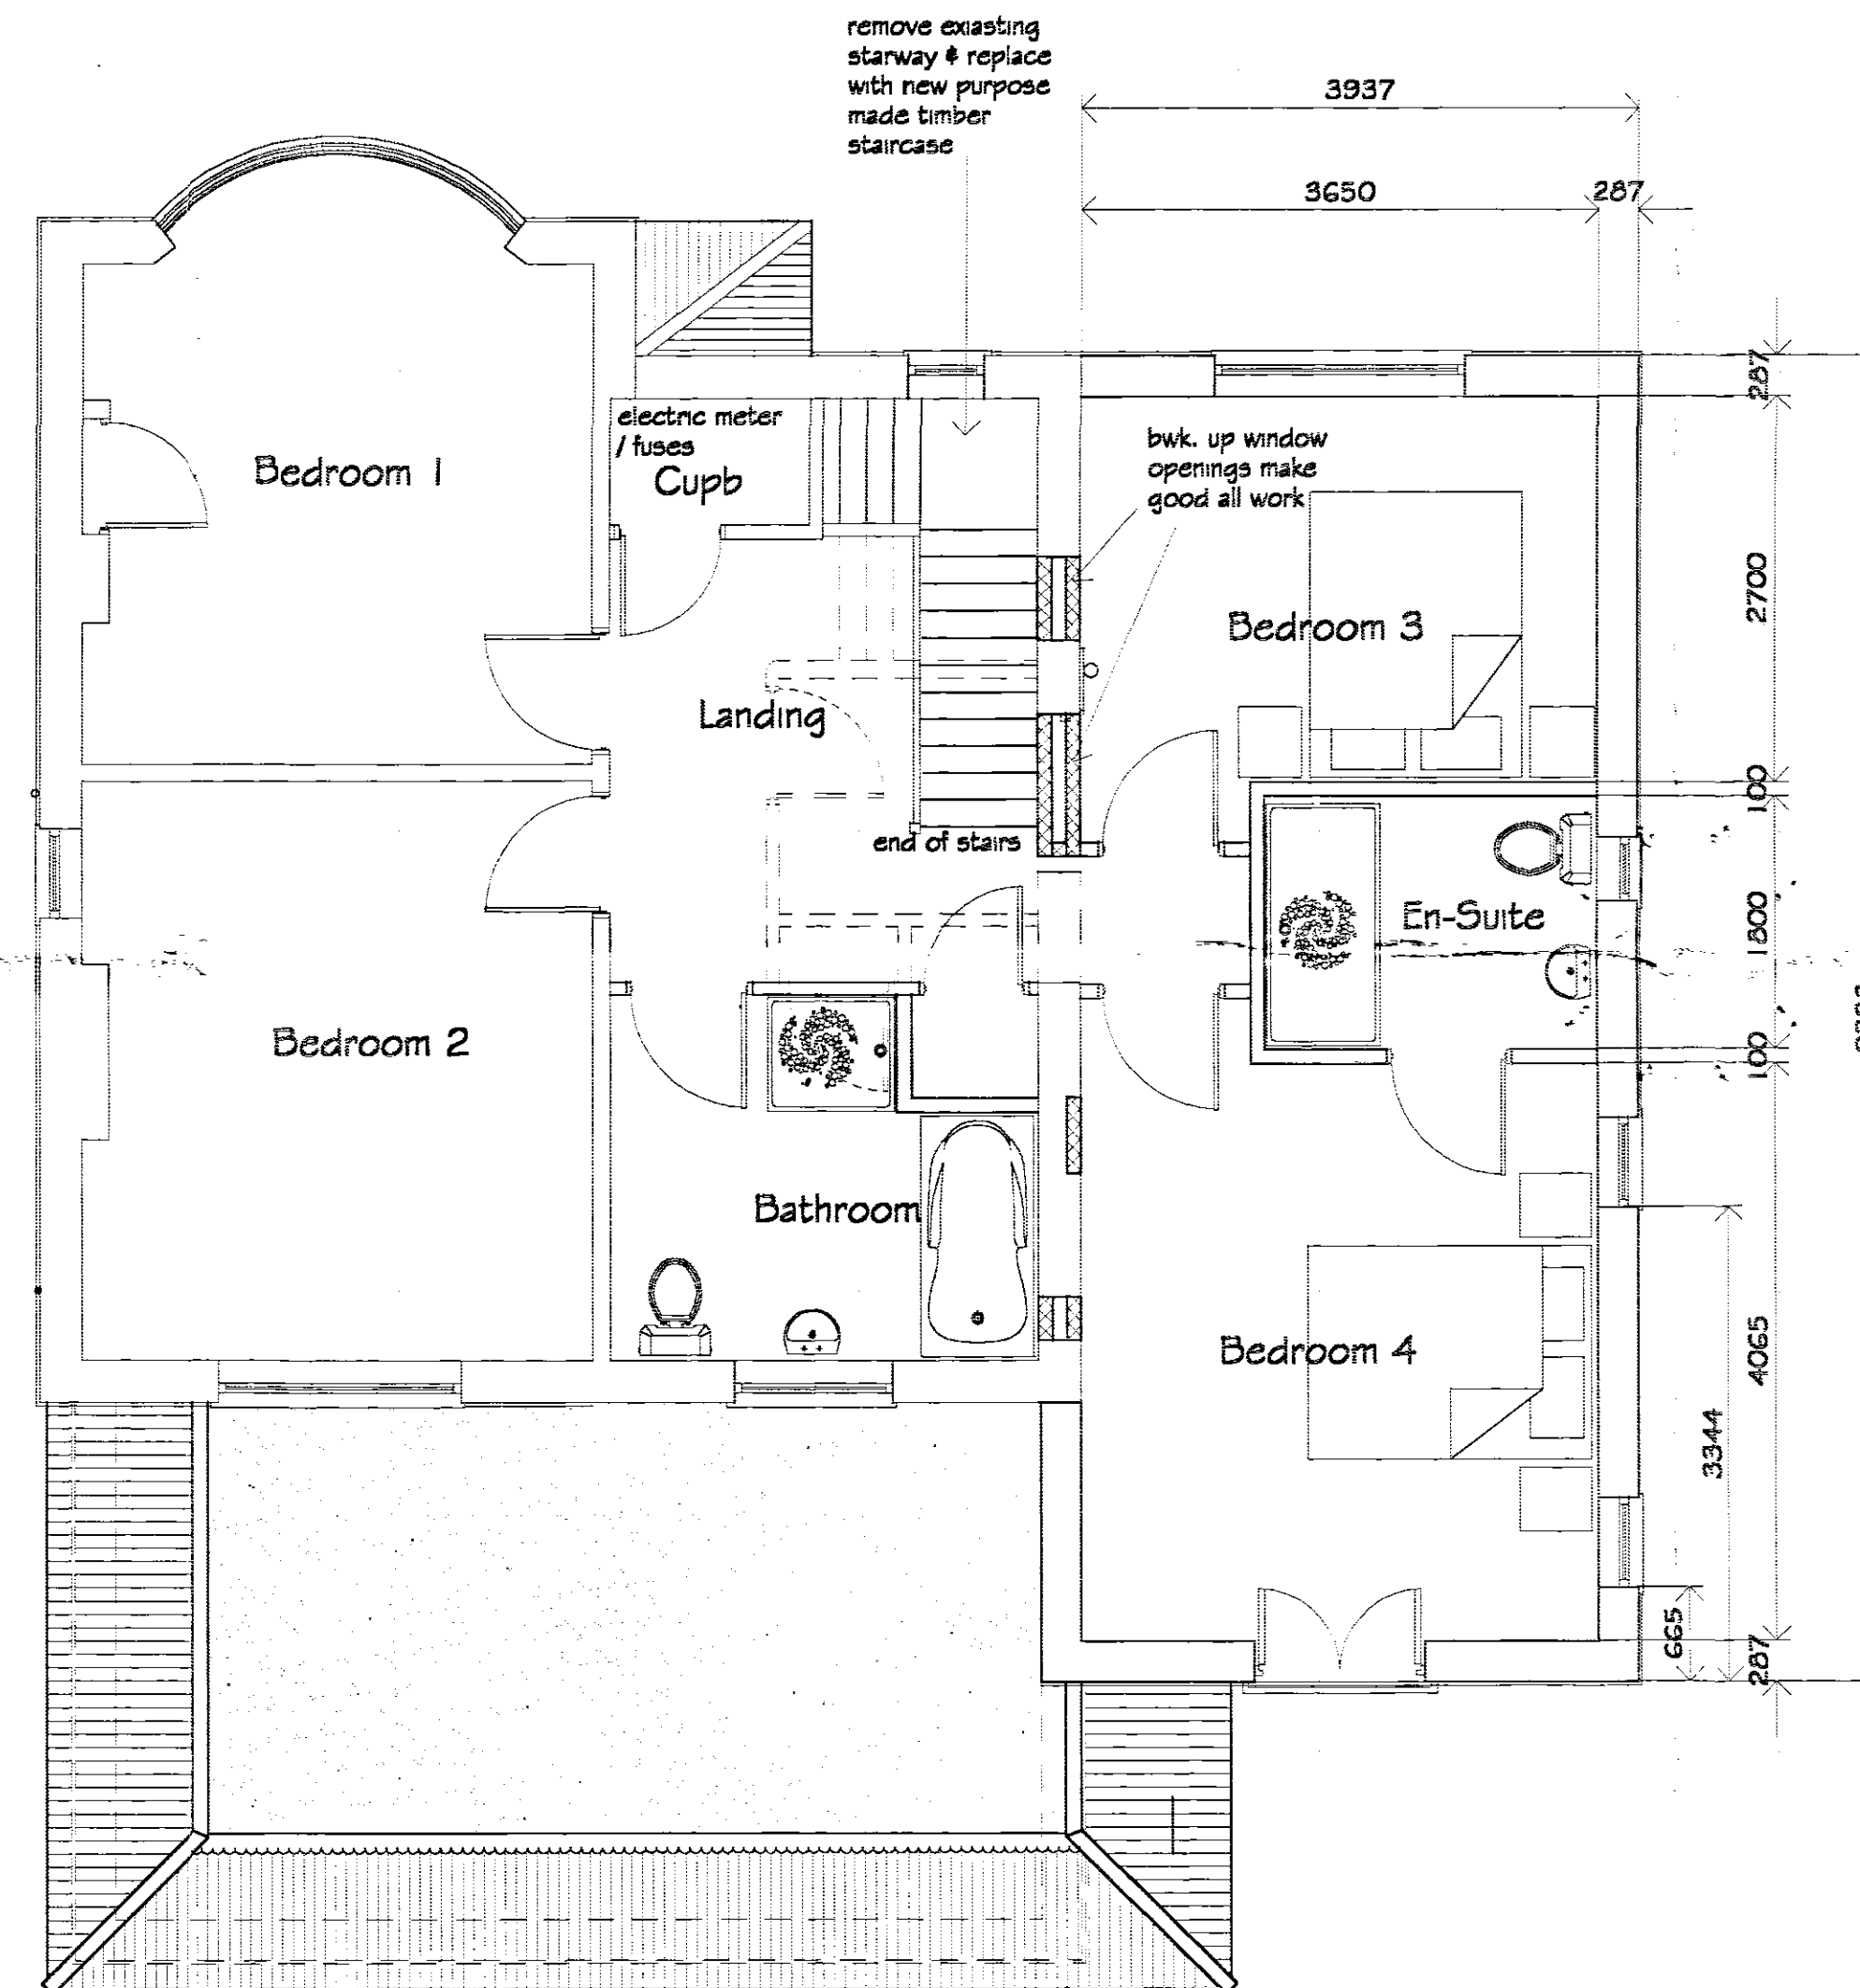

Proposed First Floor Plan

B Revised to suit S.H.D.C. mjw 7/8/07
Pre-Planning comments
24/7/07 & Clients comments
A Revised to suit Clients mjw 19/6/07
comments

REVISIONS BY DATE

DRAWN MJW DATE

SCALE 1/50 1/100 CHECKED

CLIENT Mr & Mrs D. Todd
24 Crossgate Lane
Pinchbeck
Spalding
Lincolnshire
PE11 3XW

PROJECT Proposed extension to existing dwelling @
Milestone Nursery, Crossgate Lane Pinchbeck
Spalding Lincolnshire PE11 3UP

DETAILS Proposed Elevations & Floor Plans

Malcolm Watson
Architectural - Design Services
Residential - Commercial - Industrial - Agricultural
Planning & Building Regulations submissions
13 Winkley Way, Pinchbeck, Spalding, Lincolnshire, PE11 3XW.
Tel / Fax: 01773 767630
email: mjw@malcolmwatson.co.uk

DRWG No. 201/2/2007^B