




Block Plan 1:200

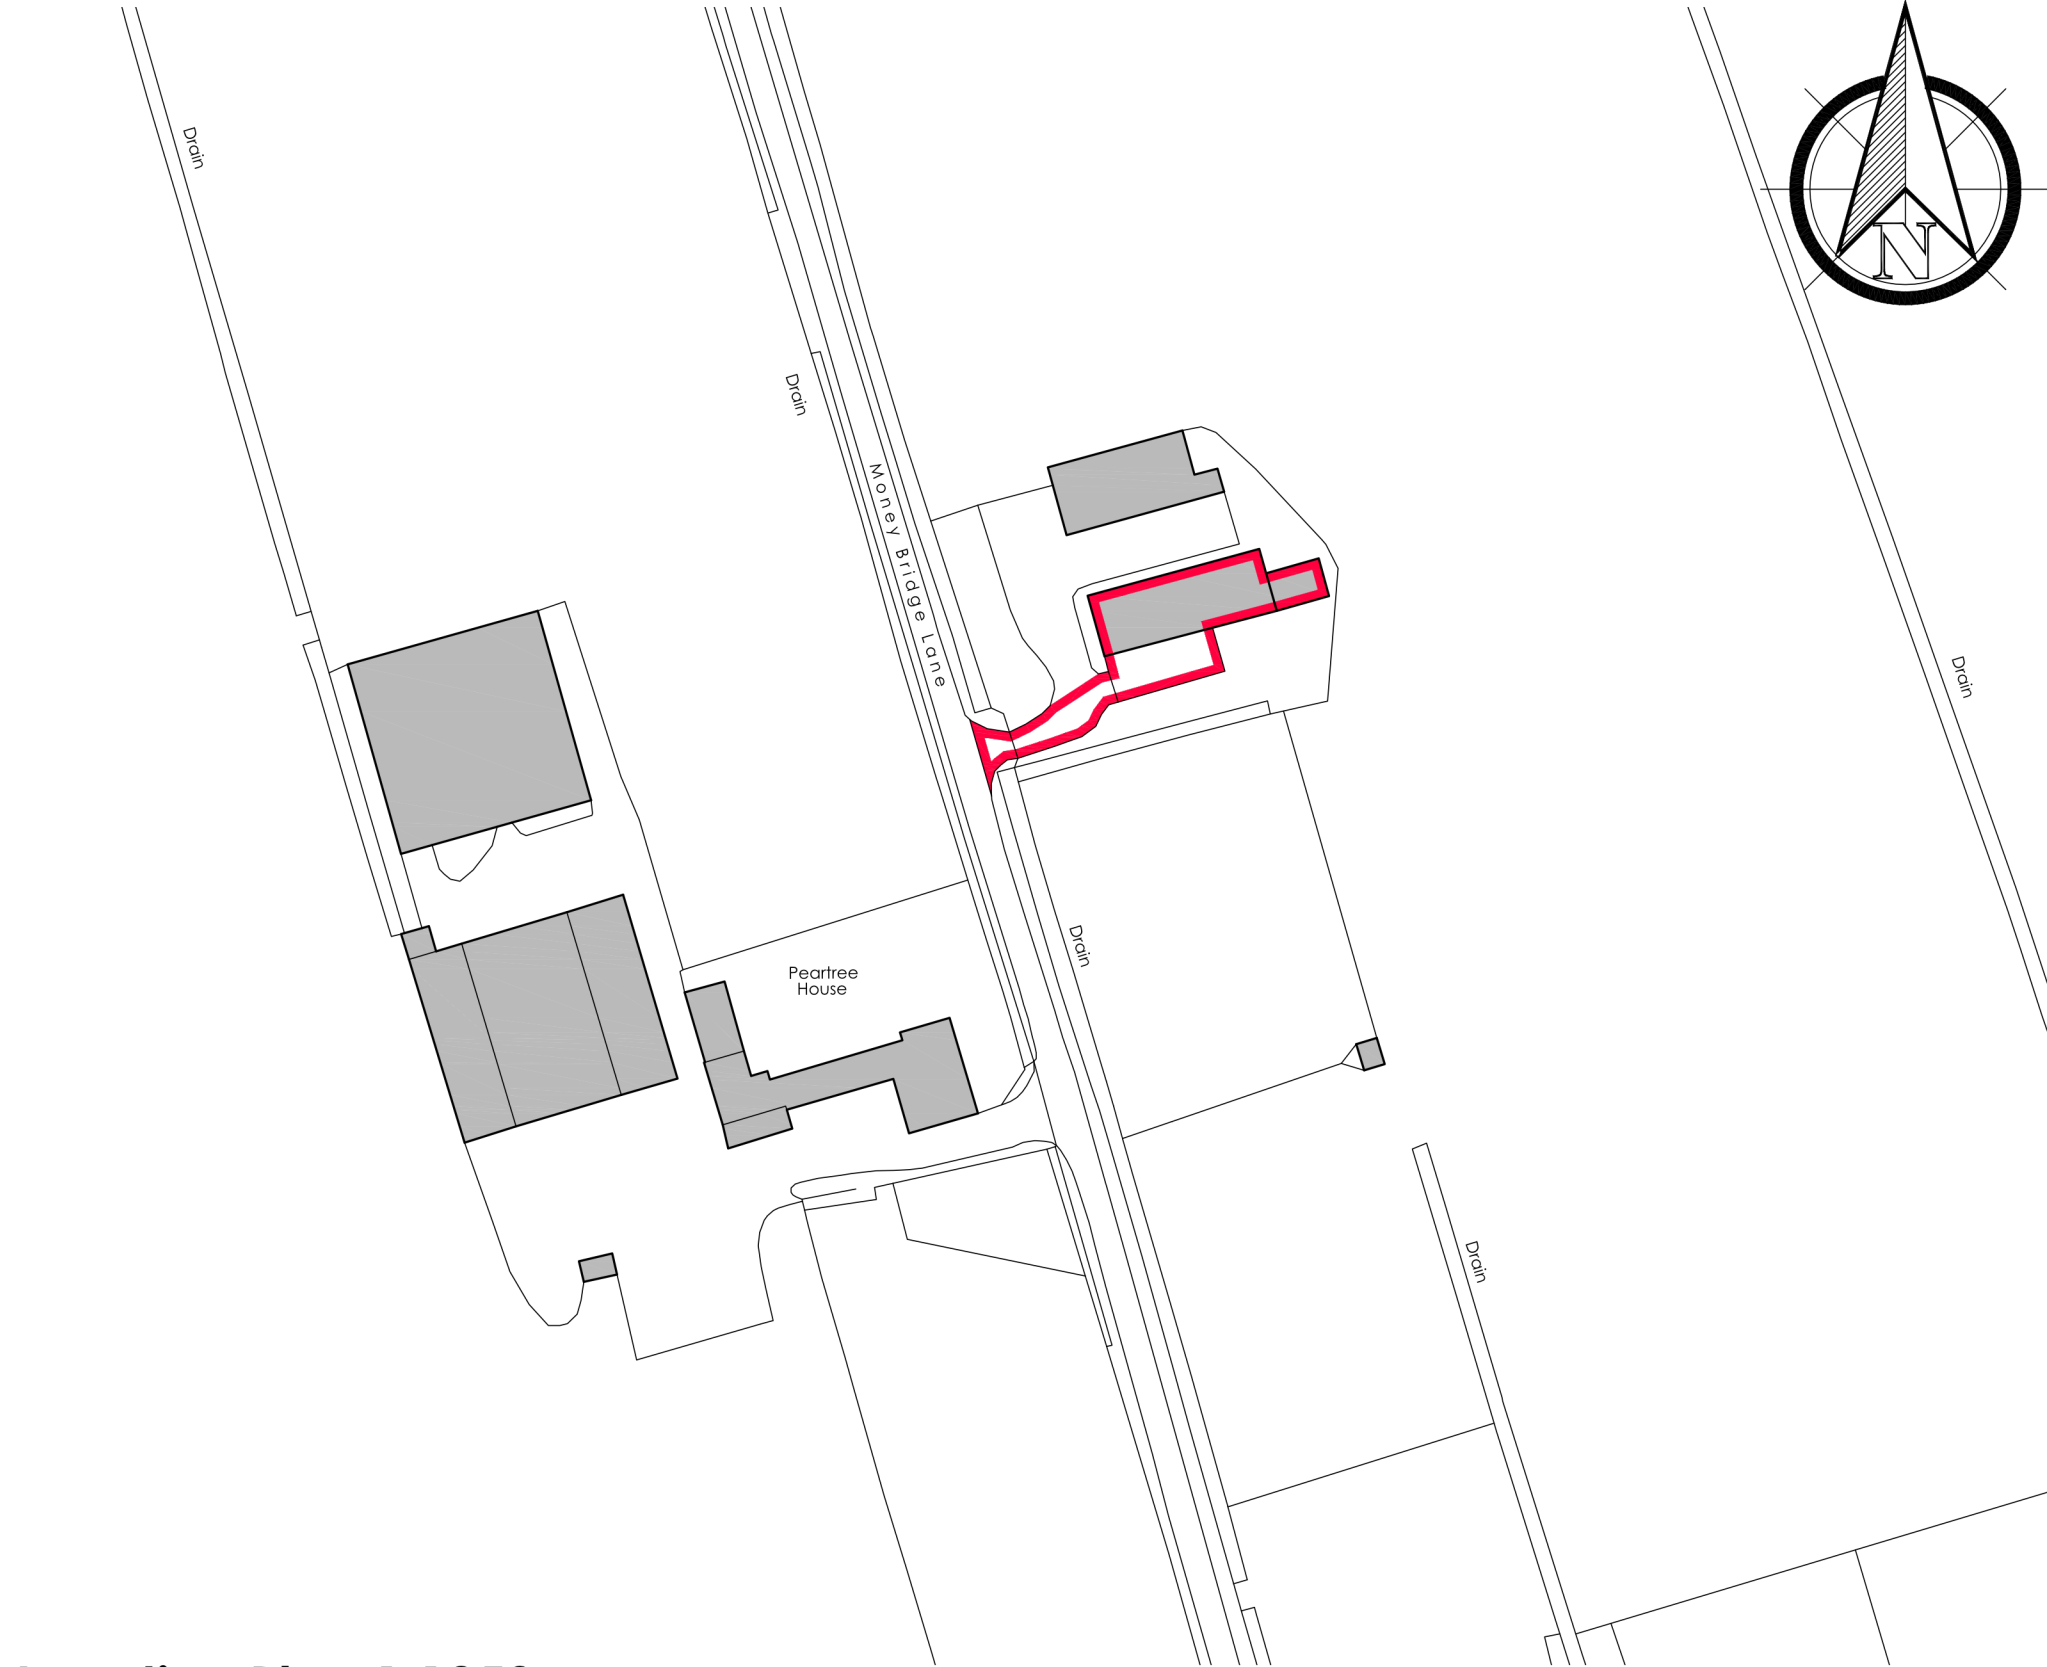

Location Plan 1:1250

Footprint of existing barn 372m²
Proposed conversion floor area 256m²

All discrepancies are to be brought to the attention of the below office.
The copyright to this drawing is owned by studio 11 architecture.

A			
REVISION	DATE	JMG DRAWN	Read line amended to highway. DESCRIPTION
 STUDIO11 architecture KING'S LYNN INNOVATION CENTRE, INNOVATION DRIVE, KING'S LYNN, PE30 5BY T: 01553 970033 E: design@studio11architecture.co.uk W: www.studio11architecture.co.uk			
CLIENT	Mrs J Cassidy		
PROJECT	Proposed Barn conversion at Money Bridge Lane, West Pinchbeck		
DRAWING	Location Plan and Block Plan		
DRAWN	PROJECT DESIGNER	PROJECT DIRECTOR	
JMG	JMG	KB	
DATE	SCALE	PAPER SIZE	
14.10.2021	See Drawing	A1	
DRAWING NUMBER	541.PD.01		
Working in partnership with Ralph Charman Associates & Eleven Consultants			