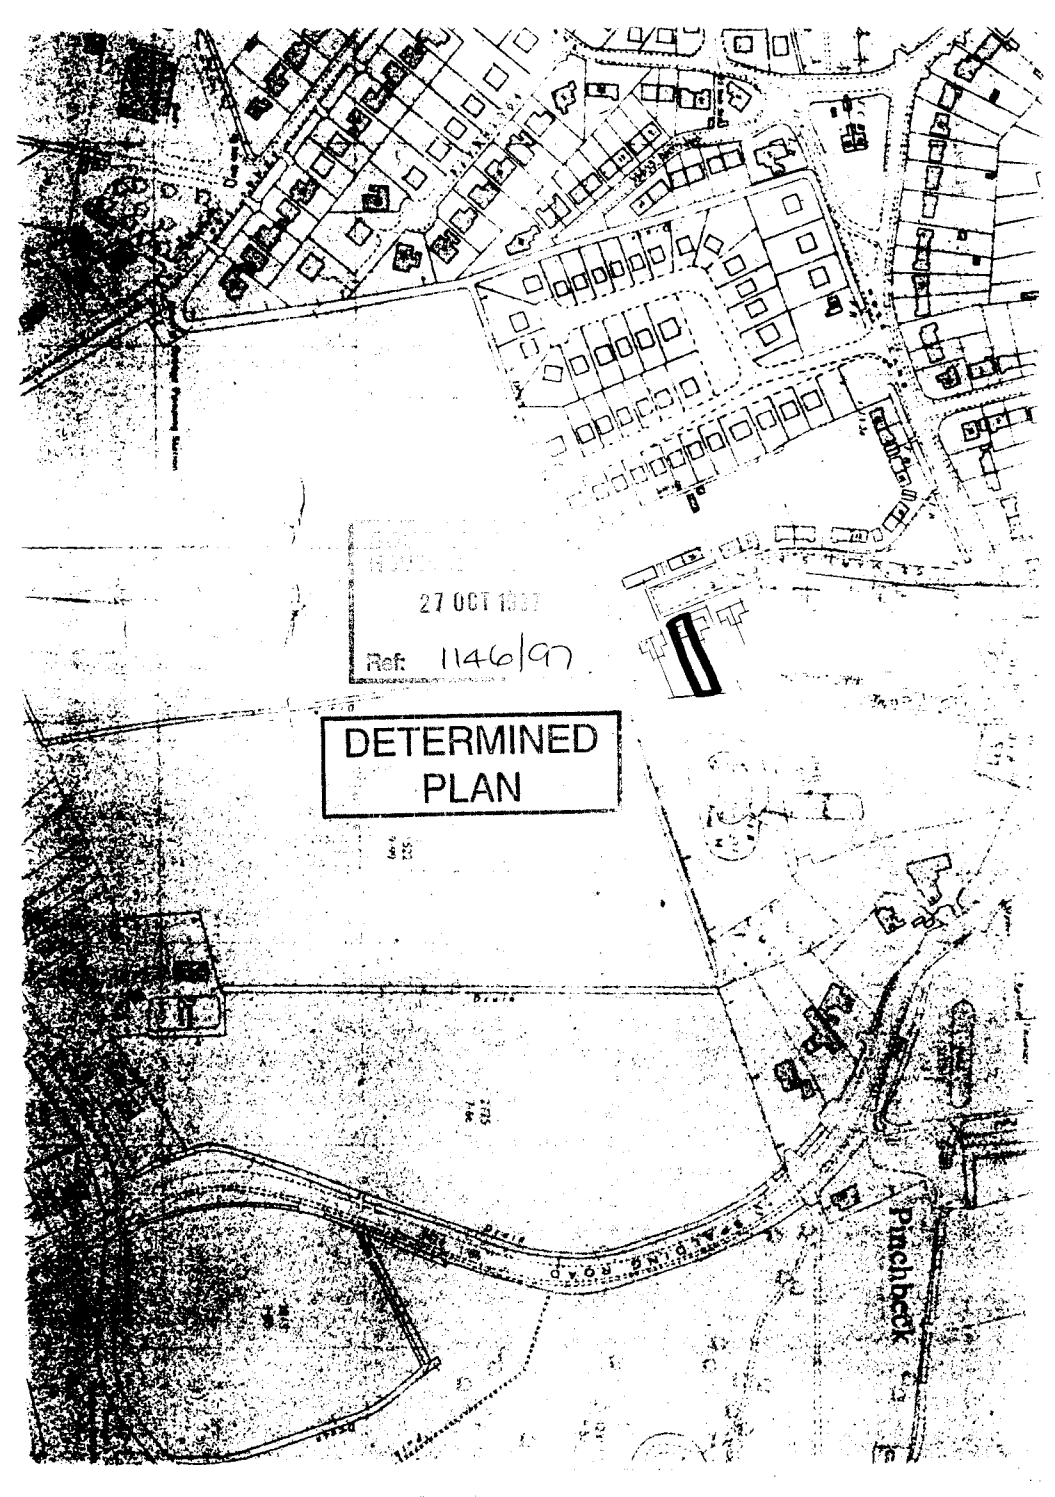

27 OCT 1997
Ref: 1146/97
DETERMINED
PLAN
Pinchbeck