

Do not scale directly from this drawing. All discrepancies are to be brought to the attention of the Practice.
The copyright to this drawing is owned by Trevor A Clay RIBA Ltd.

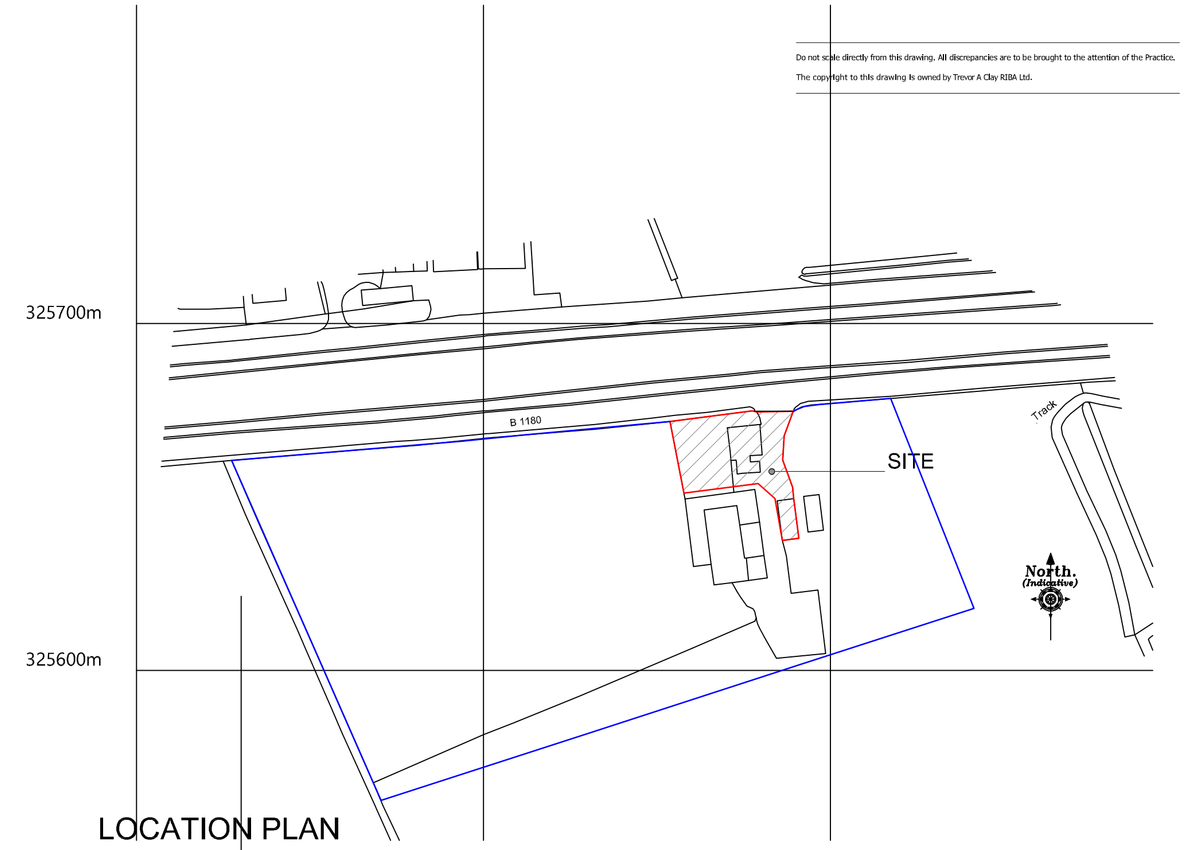

LOCATION PLAN

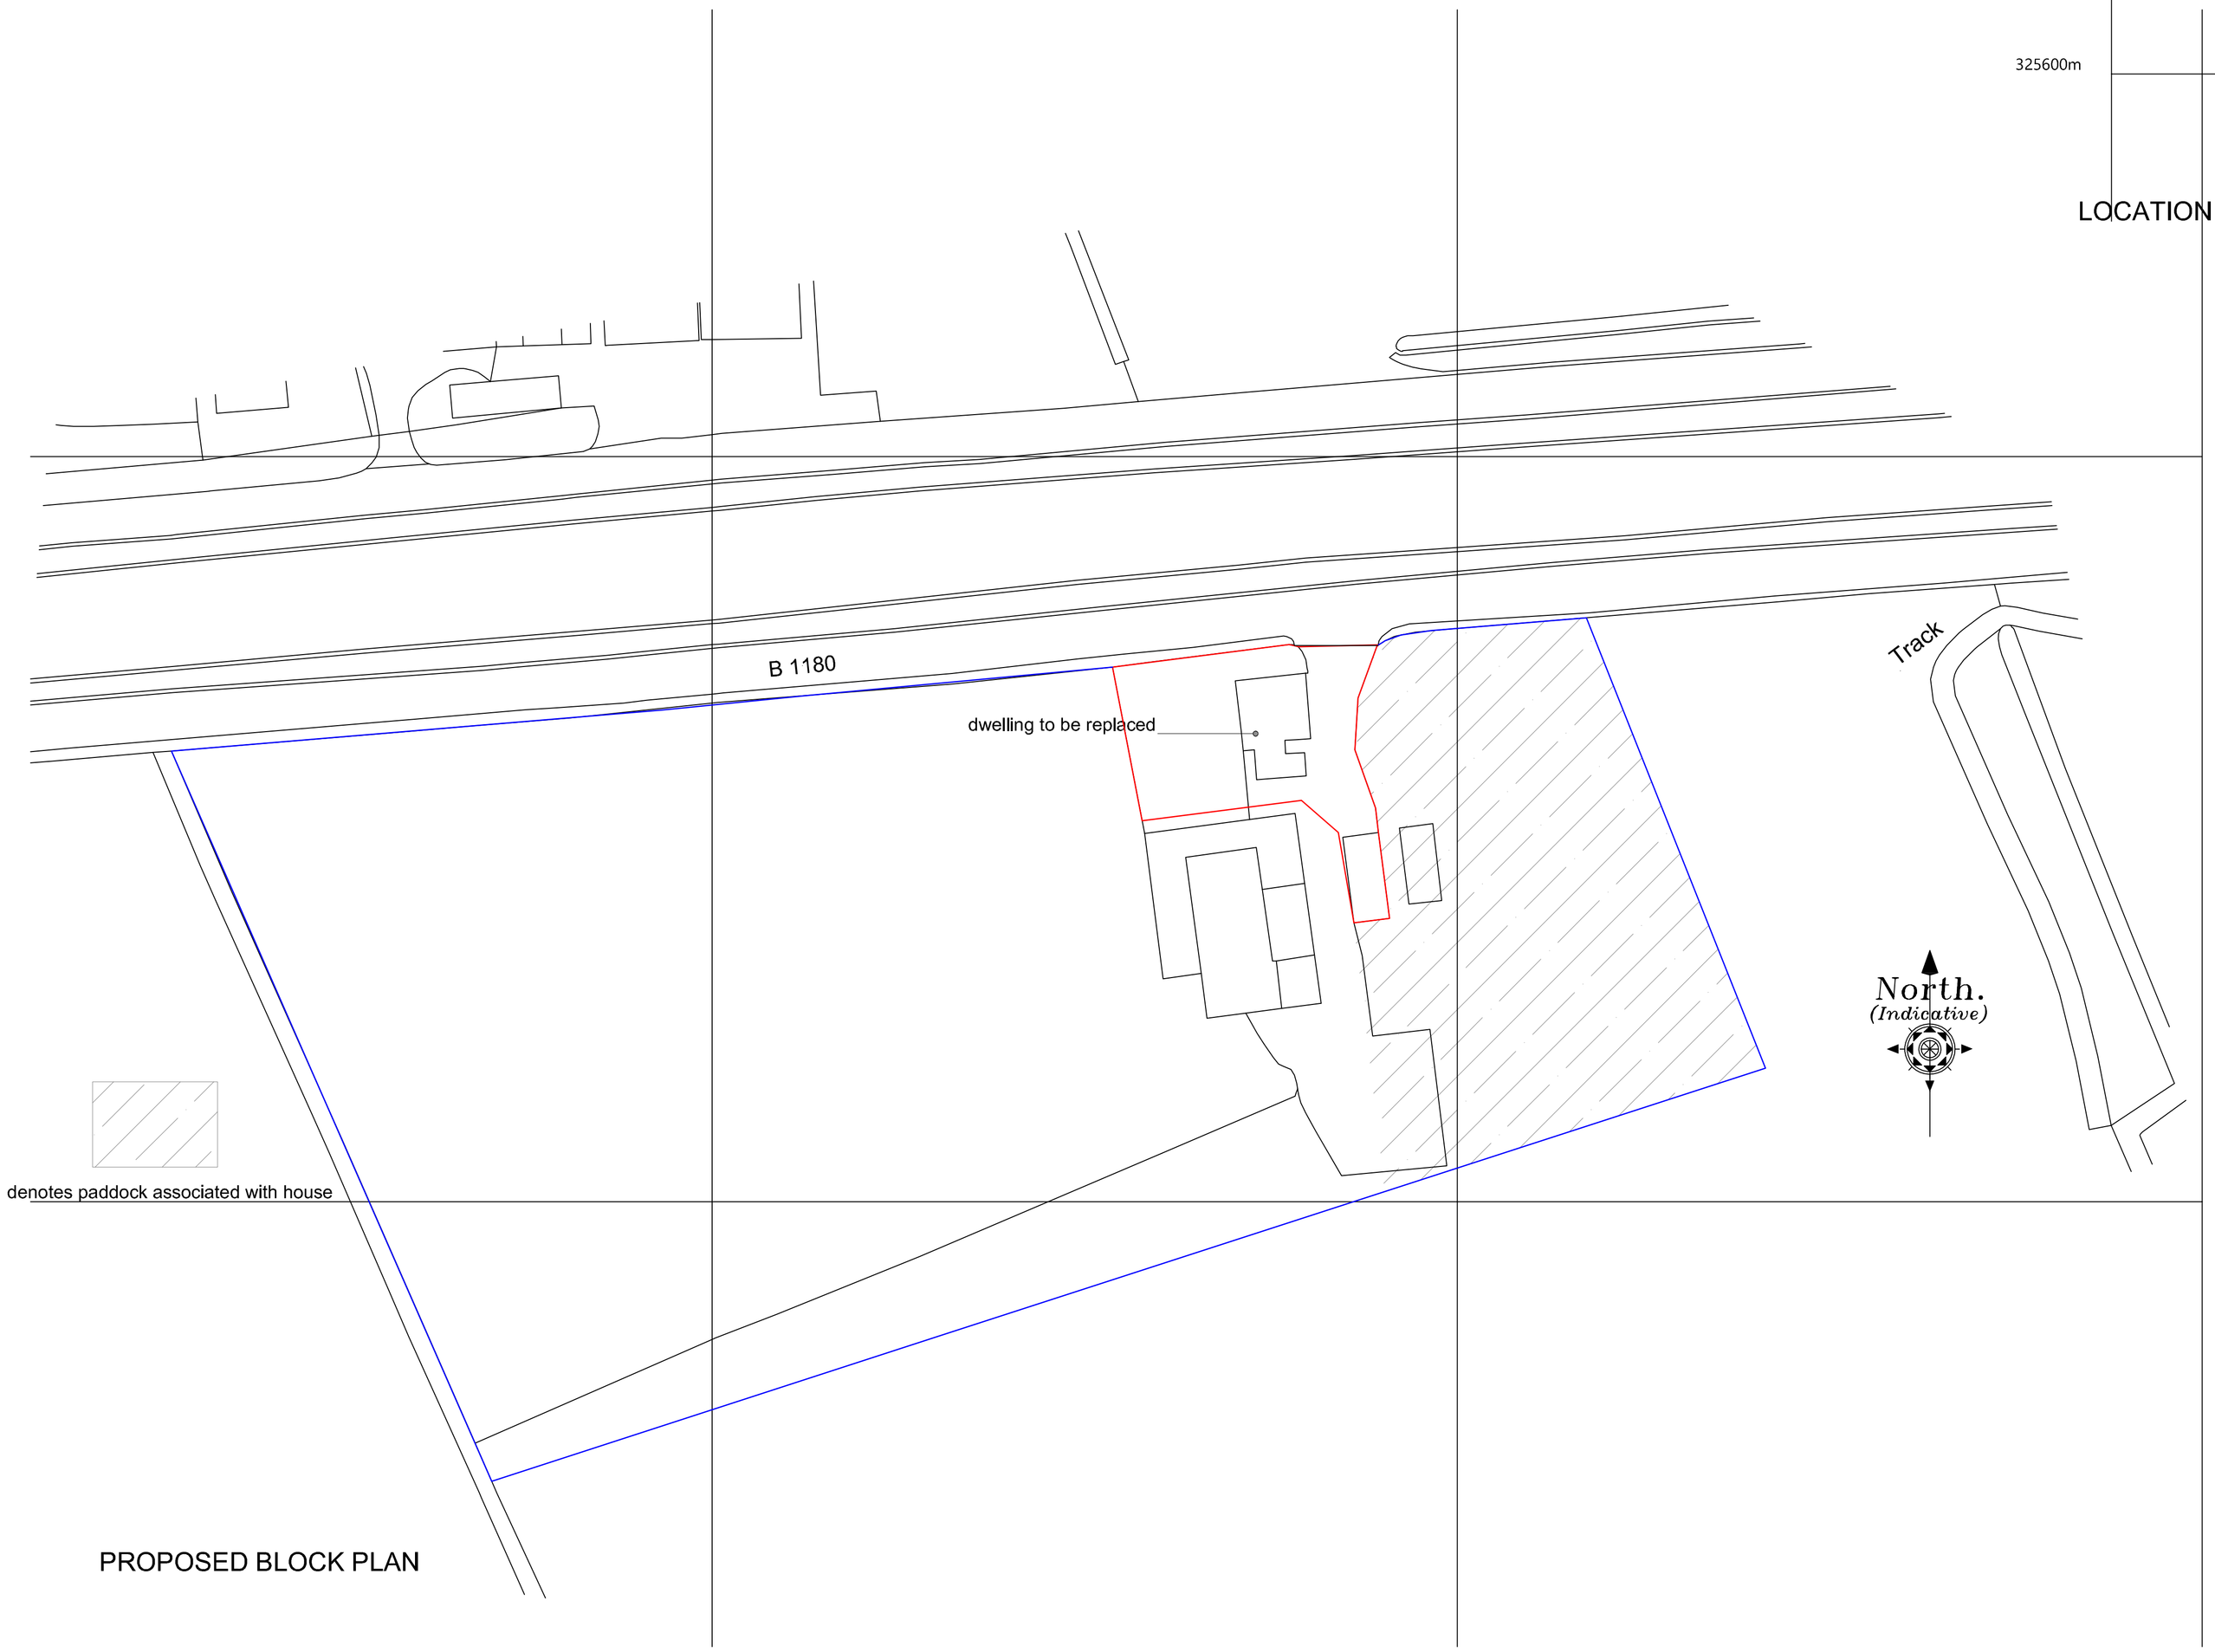

PROPOSED BLOCK PLAN

325700m

325600m

Revision	Date	Drawn	Description

Client Est of Miss B Benner Dec.

Project Benner Farm, Glenside (South) Pinchbeck. PE11 3SA

Drawing Outline Planning, Replacement Dwelling.

Scale 1:500, 1:1250 @ A1 Drawn AWM Checked TAC Date 14/12/2020

Drawing No. 20/572/PA/003

Trevor A Clay RIBA Ltd, 14 Old Fendike Road, Weston Hills, Spalding, Lincs. PE126DD
01406 380027 07778 597975 trevor@tacarchitects.co.uk www.tacarchitects.co.uk