
Location Plan

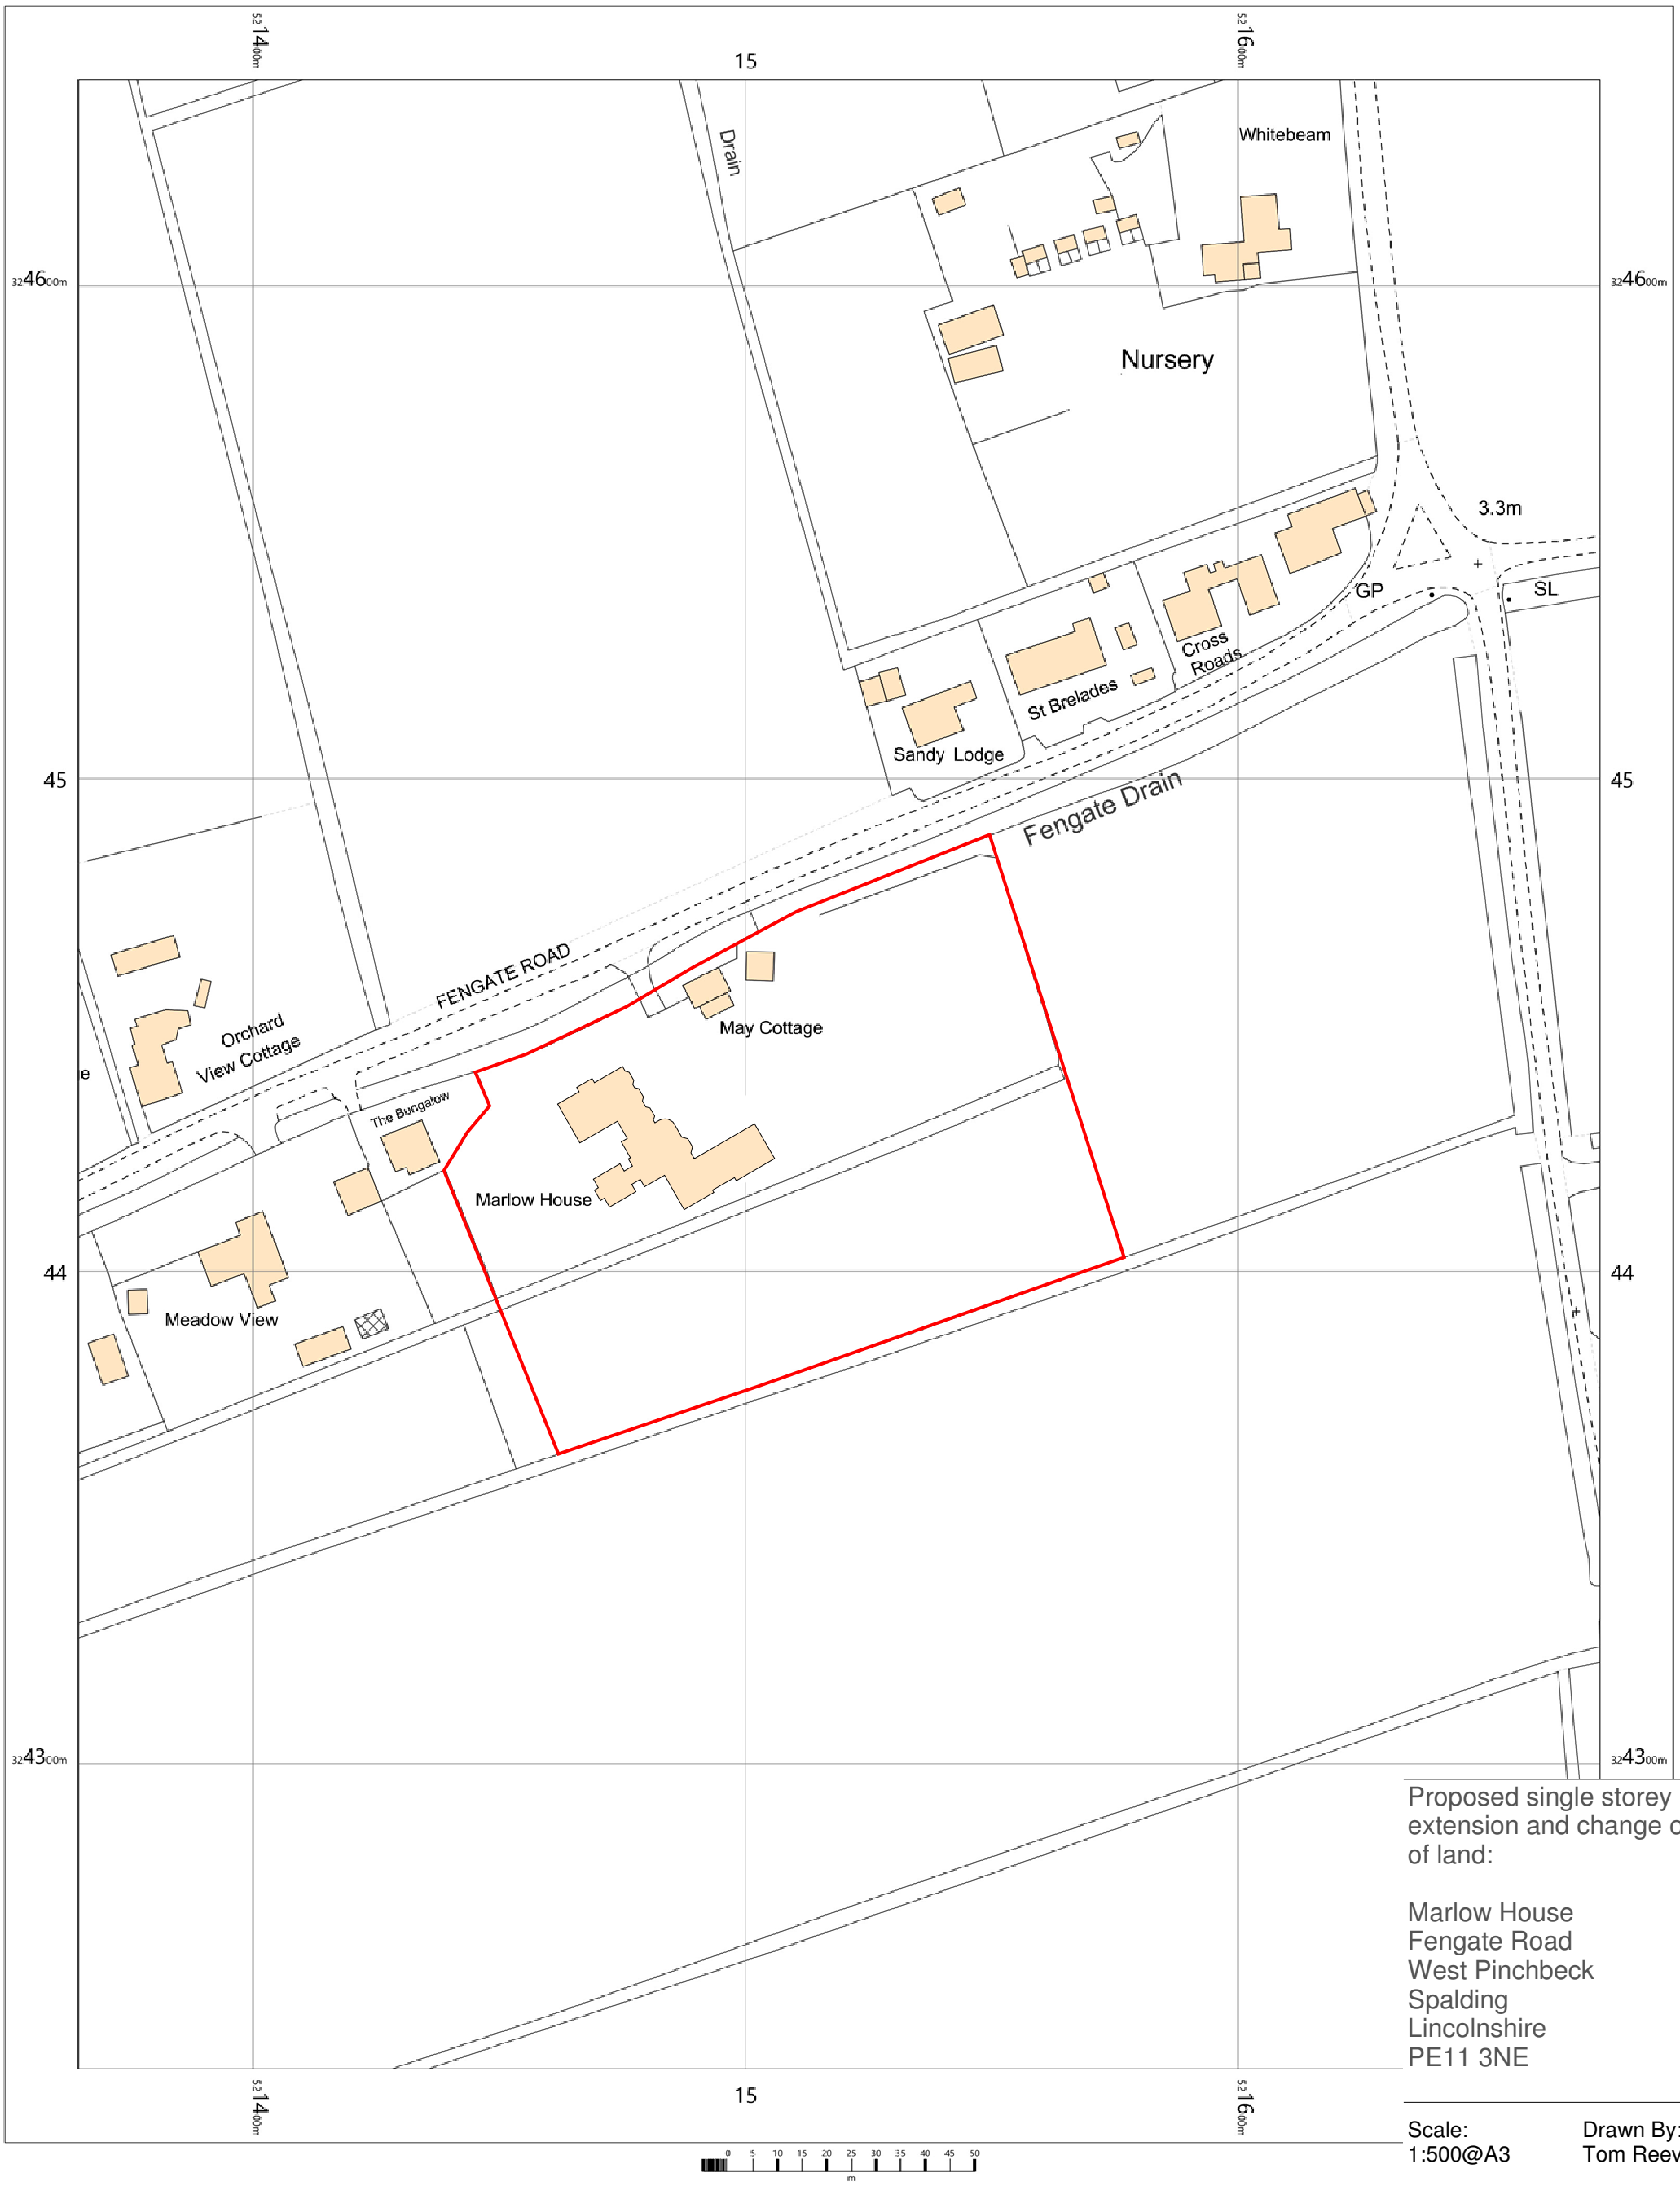

Proposed single storey rear extension and change of use of land:

Marlow House
Fengate Road
West Pinchbeck
Spalding
Lincolnshire
PE11 3NE

Scale: 1:500@A3

Drawn By: Tom Reeve

Date: APRIL 2021

Drawing No: 2125SP 08

N

REEVE ARCHITECTURE & DESIGN

www.tomreeve.co.uk 01780410005
tom@tomreeve.co.uk 07841877487

Marlow House
Fengate Road
West Pinchbeck
Spalding
Lincolnshire
PE11 3NE

OS MasterMap 1250/2500/10000 scale
Friday, June 4, 2021, ID: BW1-00967160
maps.blackwell.co.uk

1:1250 scale print at A3, Centre: 521519 E, 324440 N

©Crown Copyright Ordnance Survey. Licence no. 100041041

Data

Copyright: Reeve Architecture & Design.
All rights reserved. This drawing remains the property of Reeve Architecture & Design at all times and may not be reproduced or copied without consent