

HOUSING & PLANNING
-8 DEC 1995
Ref:
Ref:

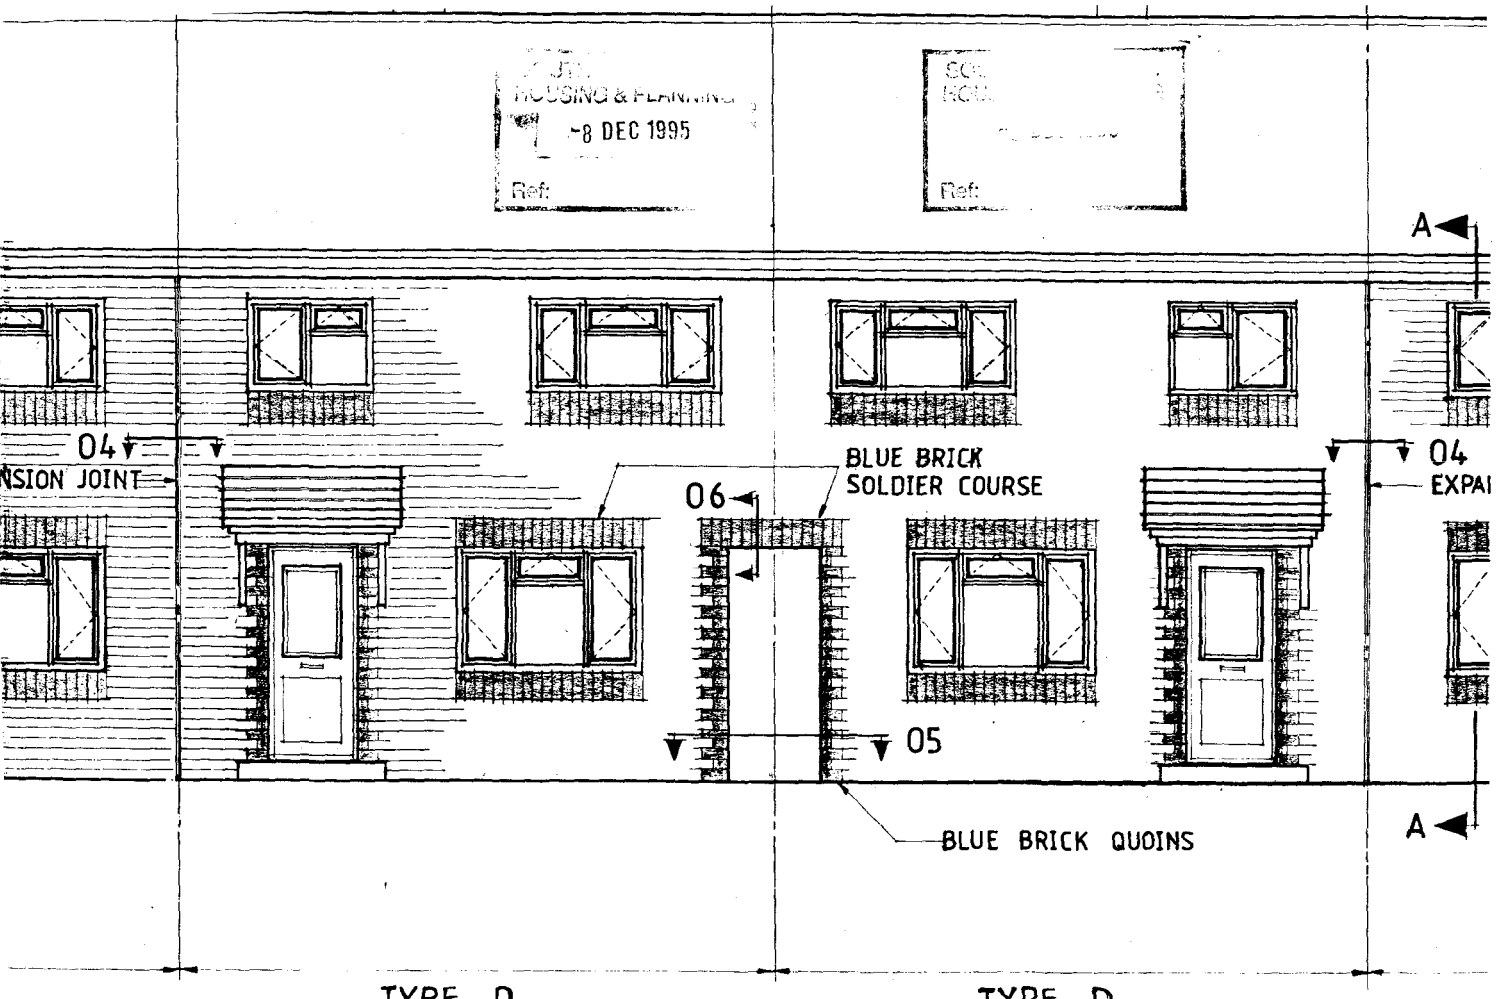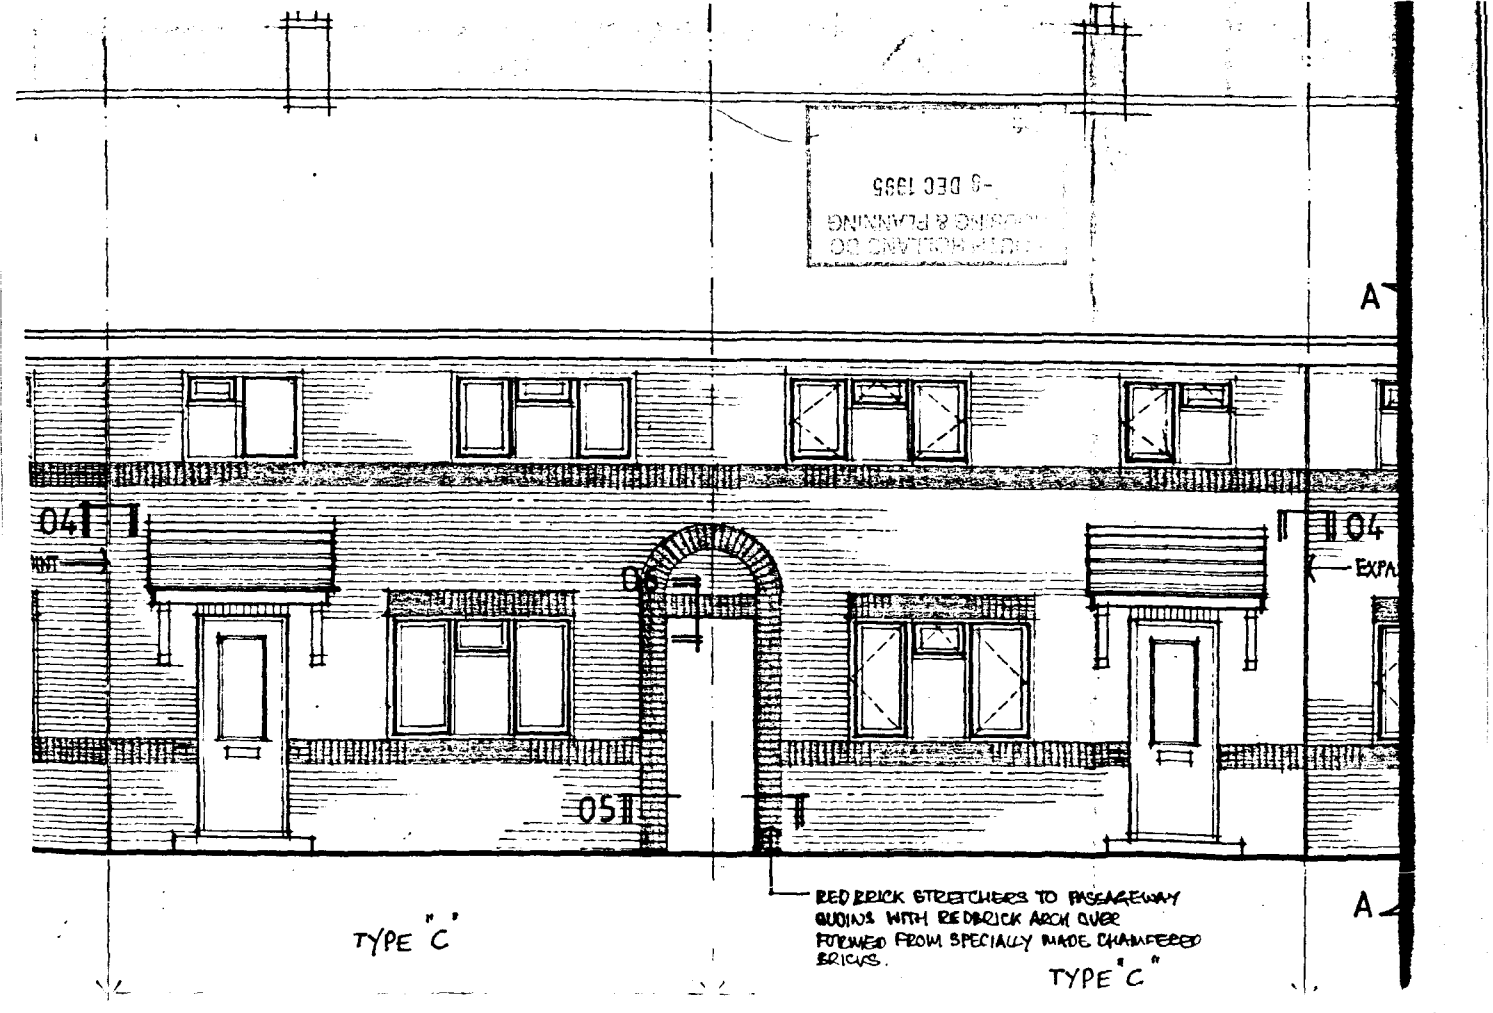

TYPE D

TYPE D


-5 DEC 1995
A
04
05
04
EXPA
A
RED BRICK STRETCHERS TO PASSAGEWAY QUOINS WITH RED BRICK ARCH OVER FORMED FROM SPECIALLY MADE CHAMFERED BRICKS.
TYPE "C"
TYPE "C"

© -McLINTOCK-

The material contained in this plot has been reproduced from Ordnance Survey digital map data with the permission of the Controller of Her Majesty's Stationery Office.

©Crown copyright.


OS License no : LA079413

SOUTH HOLLAND DISTRICT COUNCIL

HOUSING AND PLANNING SERVICES DEPARTMENT

Council Offices,
Priory Road,
Spalding,
Lincolnshire,
PE11 2XE

Telephone: (01775) 761161
Fax: (01775) 710772

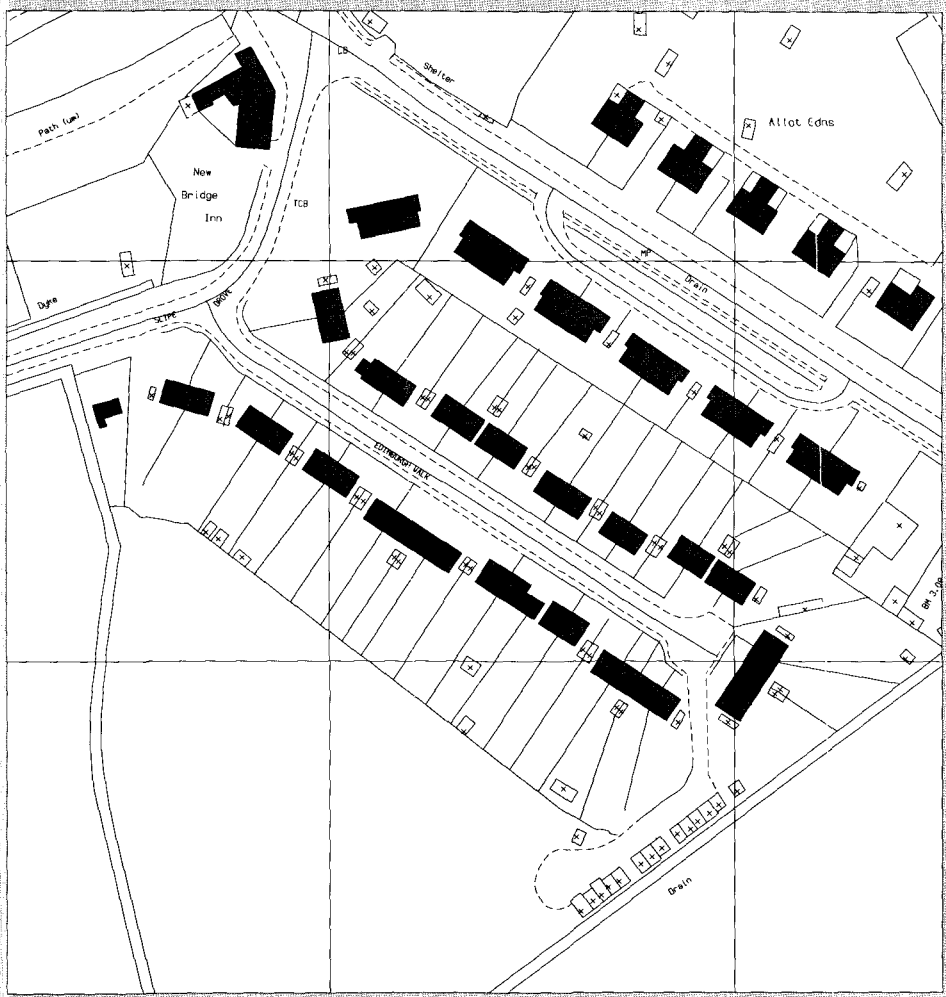

SOUTH HOLLAND DISTRICT COUNCIL EDINBURGH WALK WEST PINCHBECK BRICK SCHEDULE

HOUSE Nº6 EDINBURGH WALK	ELEVATION TYPE				MAIN FACING BRICK			SPECIAL BRICK FEATURES				CANOPY TYPE	
	A	B	C	D	COUNTRYSIDE MIXTURE	BERKSHIRE RED	HIGHBURY BUFF	BLUE BRICK QUIONS	BLUE BRICK SOLDIERS	RED BRICK SOLDIERS	SOLDIERS AS MAIN FACING	HAMPSHIRE	DERBYSHIRE
Nº 25	✓						✓			✓			✓
26	✓						✓			✓			✓
27		✓			✓						✓	✓	
28		✓			✓						✓	✓	
29		✓				✓		✓	✓				✓
30				✓		✓		✓	✓				✓
31				✓		✓		✓	✓				✓
33		✓			✓			✓	✓				✓
34		✓			✓			✓	✓				✓
35	✓						✓			✓		✓	
36	✓						✓			✓		✓	
37		✓			✓			✓	✓				✓
38				✓	✓			✓	✓				✓
39				✓	✓			✓	✓				✓
40		✓			✓			✓	✓				✓
41	✓						✓			✓		✓	
42			✓				✓			✓		✓	
43			✓				✓			✓		✓	
44	✓						✓			✓		✓	
45		✓			✓			✓	✓				✓
46		✓			✓			✓	✓				✓
47		✓			✓			✓	✓				✓
48		✓			✓			✓	✓				✓
49	✓						✓			✓		✓	
50	✓						✓			✓		✓	
51		✓			✓						✓		✓
52		✓				✓		✓	✓				✓
54				✓		✓		✓	✓				✓
55				✓		✓		✓	✓				✓
56		✓				✓		✓	✓				✓
57		✓			✓						✓	✓	
58		✓			✓						✓	✓	
59		✓				✓		✓	✓				✓
60		✓				✓		✓	✓				✓
62	✓						✓			✓		✓	

15. 9 11

SOUTH HOLLAND DC PLANNING & CAPITAL
-8 DEC 1995
Ref:

SLIPE DROVE

EDINBURGH WALK.

NORTH

PRIVATE OWNERS.

Ref: 1153/95

25 26 27 28 29 30 31 32 33 34 35 36 37 38 39 40 41 42 43 44 45 46 47 48 49 50 51 53 54 55 56 57 58 59 60 61 62

P.R.C. ADVISORY SERVICES LTD.

SOUTH HOLLAND DISTRICT COUNCIL

WEST PINCHBECK

CLIENT S.H.D.C.

SCALE 1:500

DATE NOV 95


DRAWN D/B

JOB TITLE WATES HOUSE BRICK CLADDING SCHEME


DRAWING TITLE SITE LOCATION PLAN.


SHEET 37/01

PROPOSED FRONT ELEVATION

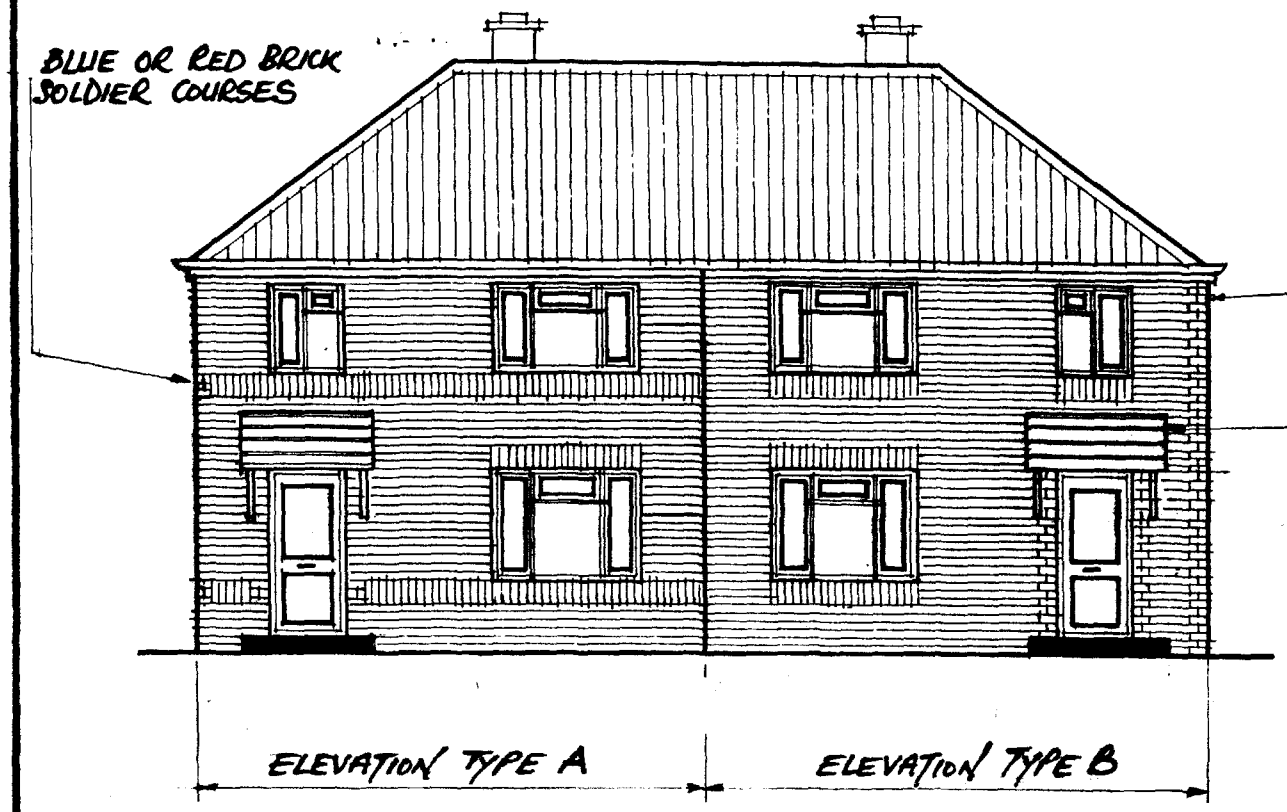

PROPOSED REAR ELEVATION

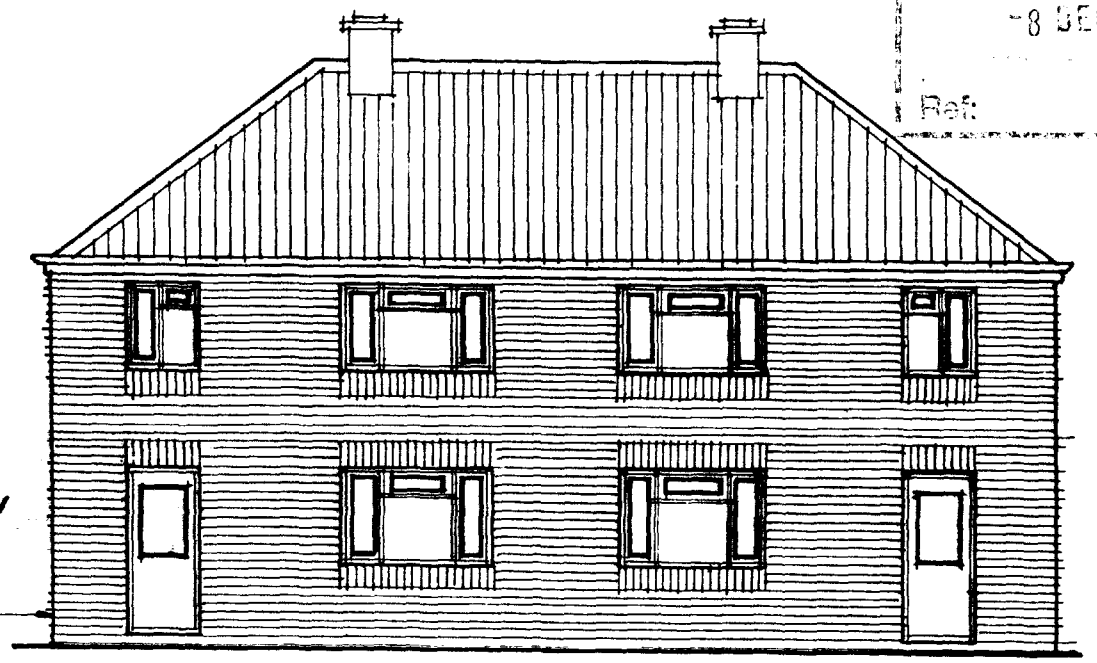

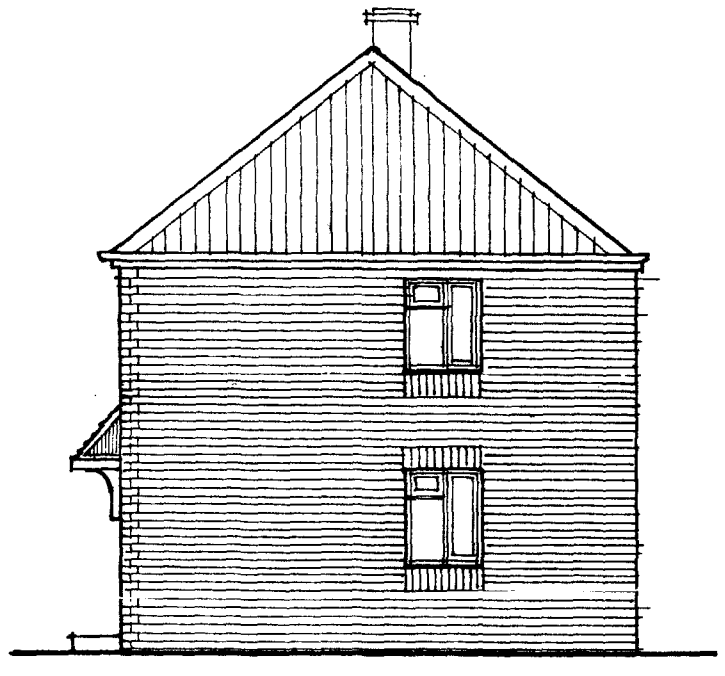

PROPOSED SIDE ELEVATION

SIZES / AREAS OF WINDOWS SHOWN ARE RETAINED AS EXISTING. (STYLE MAY BE VARIED AS REQUIRED) ALTHOUGH NEW SEALED GLAZED UNITS ARE TO BE INSTALLED.

AIR BRICKS TO LARDERS / KITCHENS / BATHROOMS / WC'S.

GENERALLY, ALL S.V.P'S, GULLIES ETC. ARE TO BE MOVED OUT FROM EXISTING POSITIONS AND RELOCATED TO SUIT. S.V.P / WASTE OR OTHER SERVICES CONNECTIONS TO BE EXTENDED THROUGH NEW CAVITY / BRICKWORK.

-8 DEC 1995
Ref:
PLANS

P.R.C. ADVISORY SERVICES LTD.

© COPYRIGHT DESIGN OF PRC ADVISORY SERVICES LTD. AND MUST NOT BE REPRODUCED IN WHOLE OR PART OR USED FOR ANY PURPOSE WITHOUT PERMISSION.

CLIENT

SCALE 1:100
DATE JAN 95
DRAWN DJB

JOB TITLE WATES HOUSE BRICK CLADDING SCHEME

DRAWING TITLE PROPOSED ELEVATIONS

SHEET 2(A)