
LINDUM GROUP

COPYRIGHT

COPYRIGHT OF THIS DRAWING BELONGS TO LINDUM GROUP LIMITED AND ITS SUBSIDIARY AND ASSOCIATED COMPANIES AND NO PART THEREOF MAY BE REPRODUCED OR UTILISED IN ANY WAY WHATSOEVER WITHOUT THE PRIOR WRITTEN CONSENT OF LINDUM

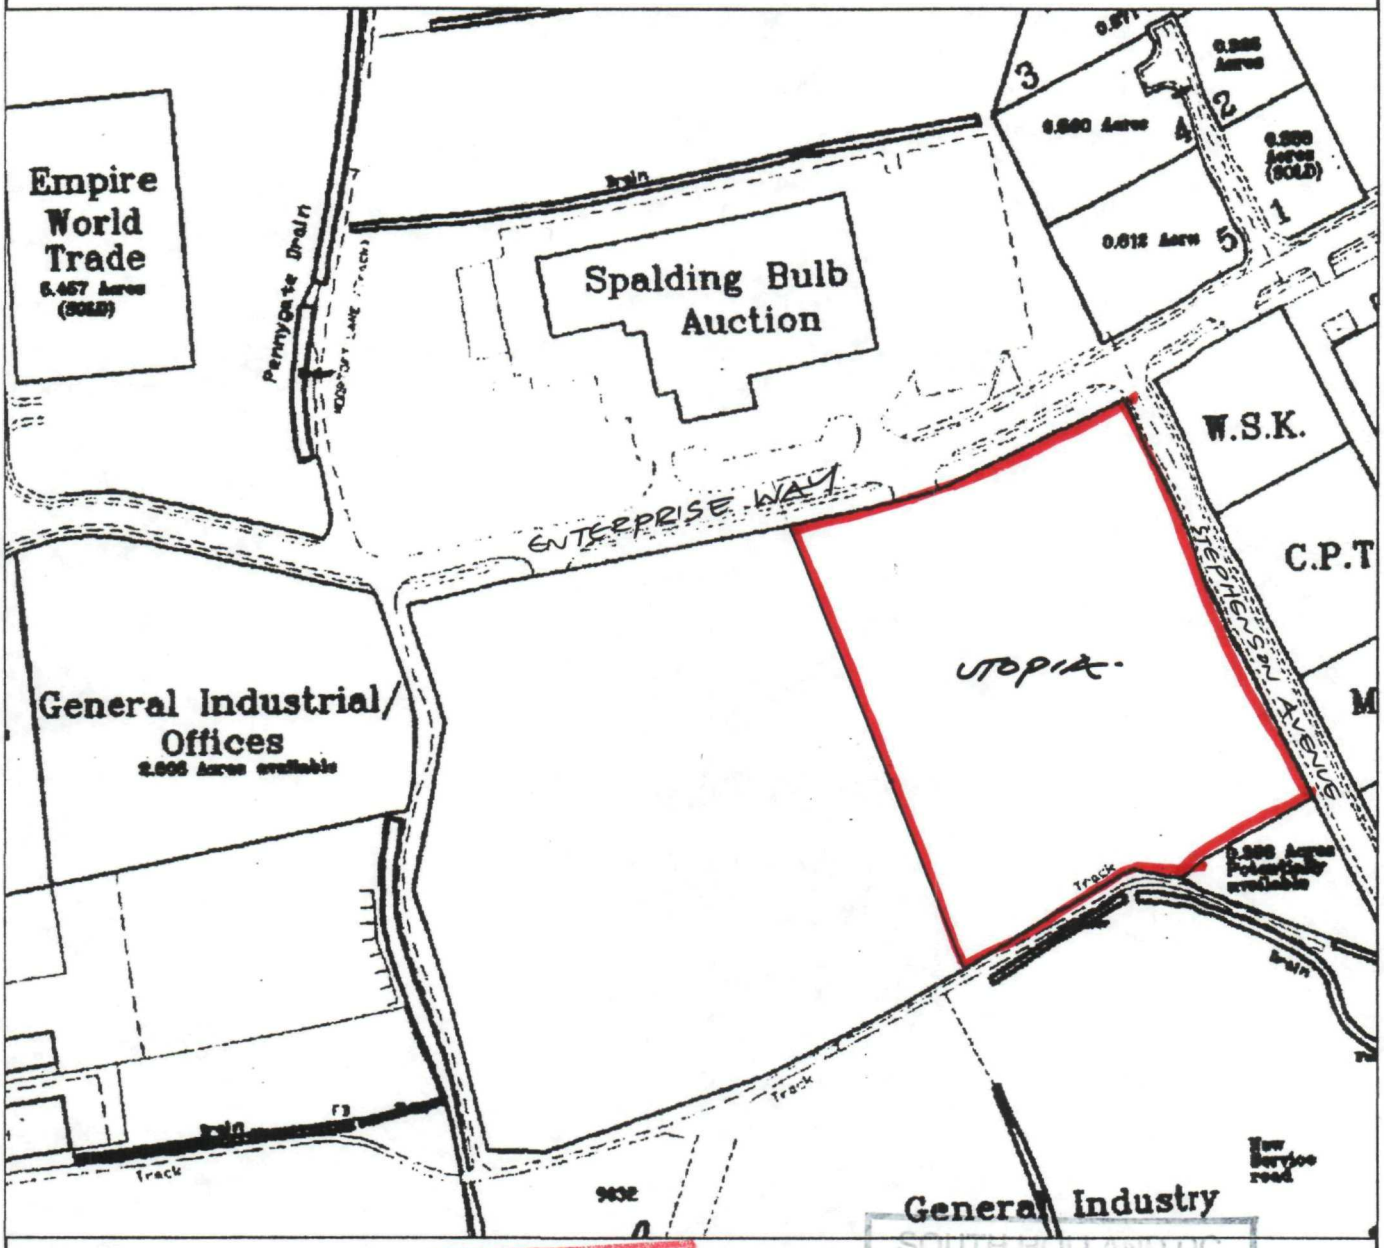

DETERMINED PLAN

SOUTH HOLLAND DC
HOUSING & PLANNING
19 NOV 1999
Ref: 1155/99

Client
UTOPIA UK LTD

Drawing no. 6455-LOC1

Revision

Project
COLD STORE & OFFICES
ENTERPRISE WAY
SPALDING

Drawing
LOCATION PLAN

Date NOV 1999

Scale 1:2500

LINDUM CONSTRUCTION
Lindum House, Whisby Road, Lincoln LN6 3QX
Telephone: (01522) 500300 Fax: (01522) 500377