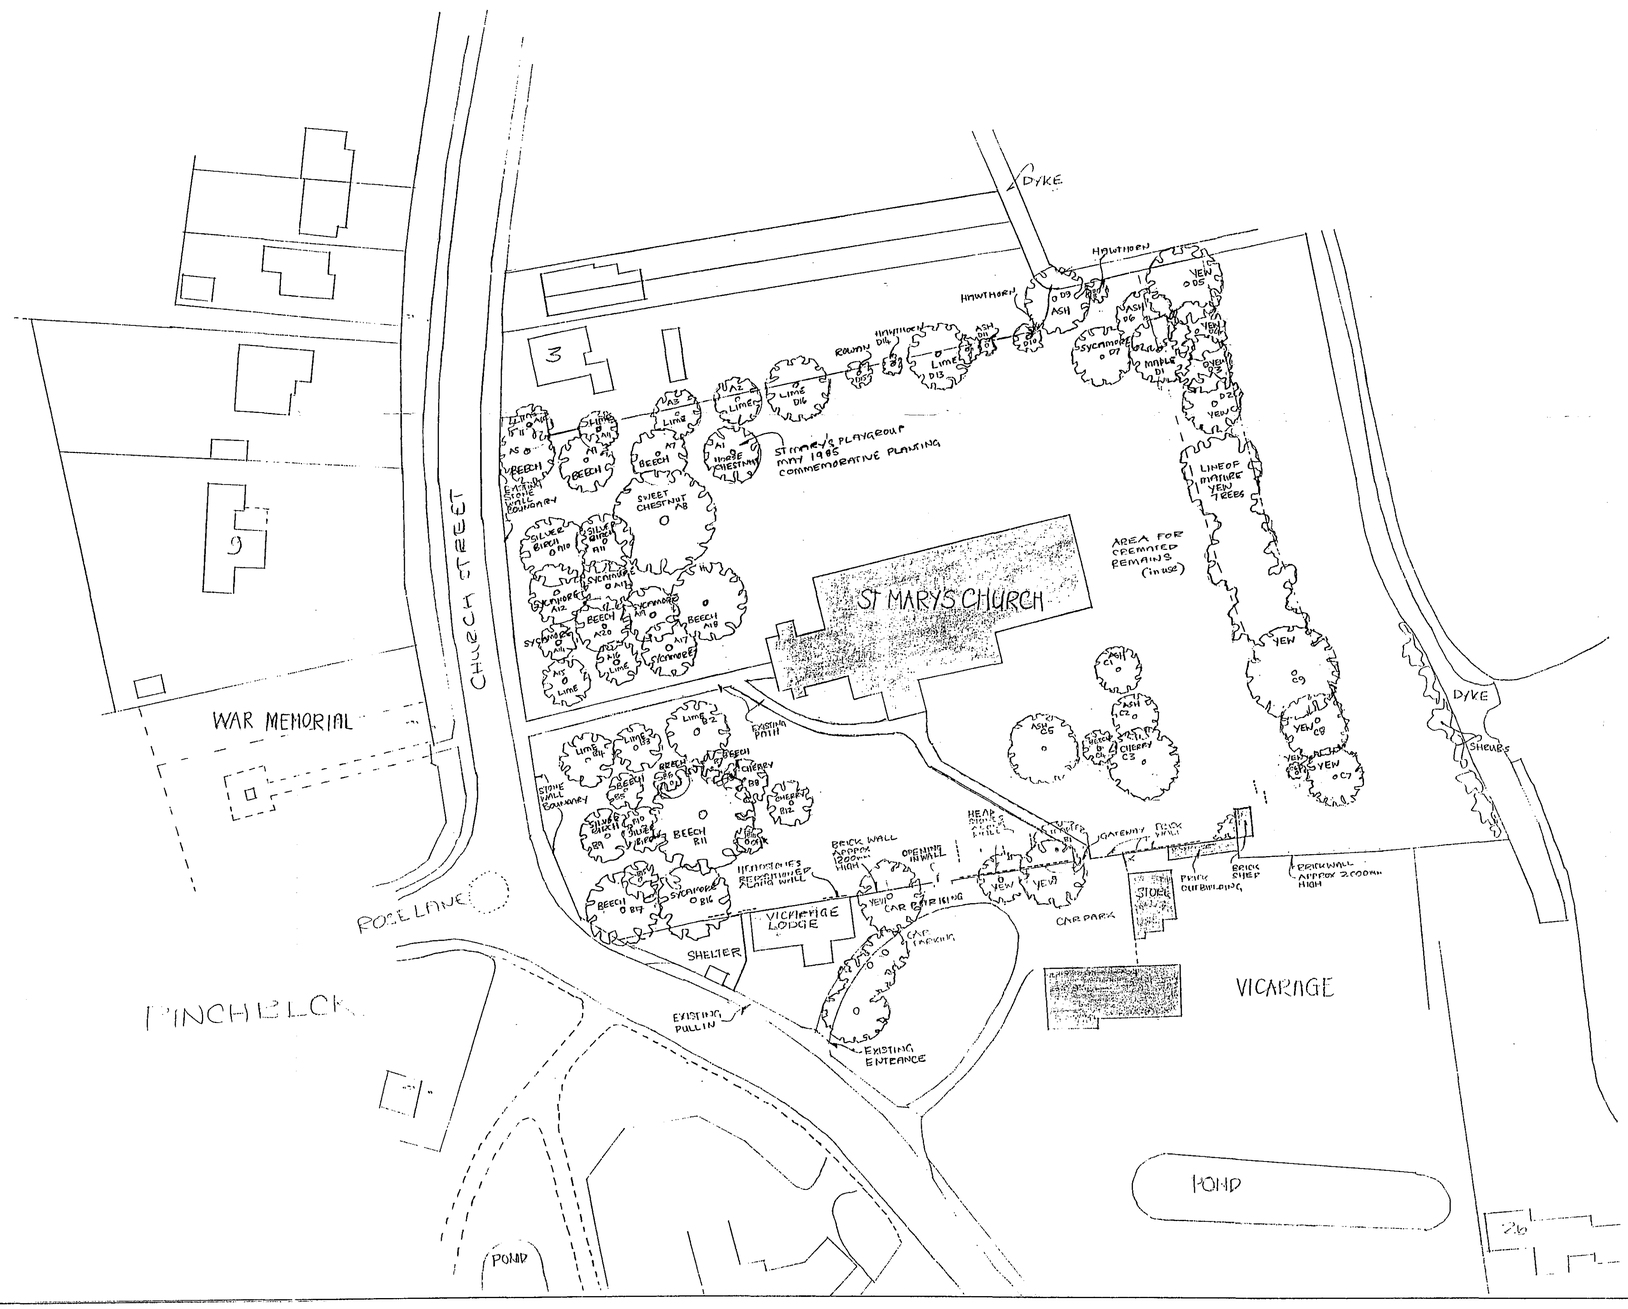


Notes
1. DO NOT SCALE FROM THIS DRAWING
2. CHECK ALL DIMENSIONS ON SITE
3. THIS DRAWING IS THE COPYRIGHT OF MARSHALL SISSON, ARCHITECT

Revisions

MARSHALL SISSON, ARCHITECT
HARCOURT OFFICES, 56 HIGH STREET
HEMINGFORD GREY
HUNTINGDON, PE28 9BJ
Telephone: 01480 461101
Facsimile: 01480 492188
Email: msisson@btconnect.com

Client
ST MARY'S CHURCH PINCHBECK
PAROCHIAL CHURCH COUNCIL

Job title
ACCESS ARRANGEMENTS

Received
Planning & Development
17 AUG 2006
Ref: 1156/06

Drawing title
EXISTING LAYOUT

Scale	Date	Drawn
1:500	JAN 06	HWMS

Drawing Number
SMAPIN/Access/01

DETERMINED PLAN