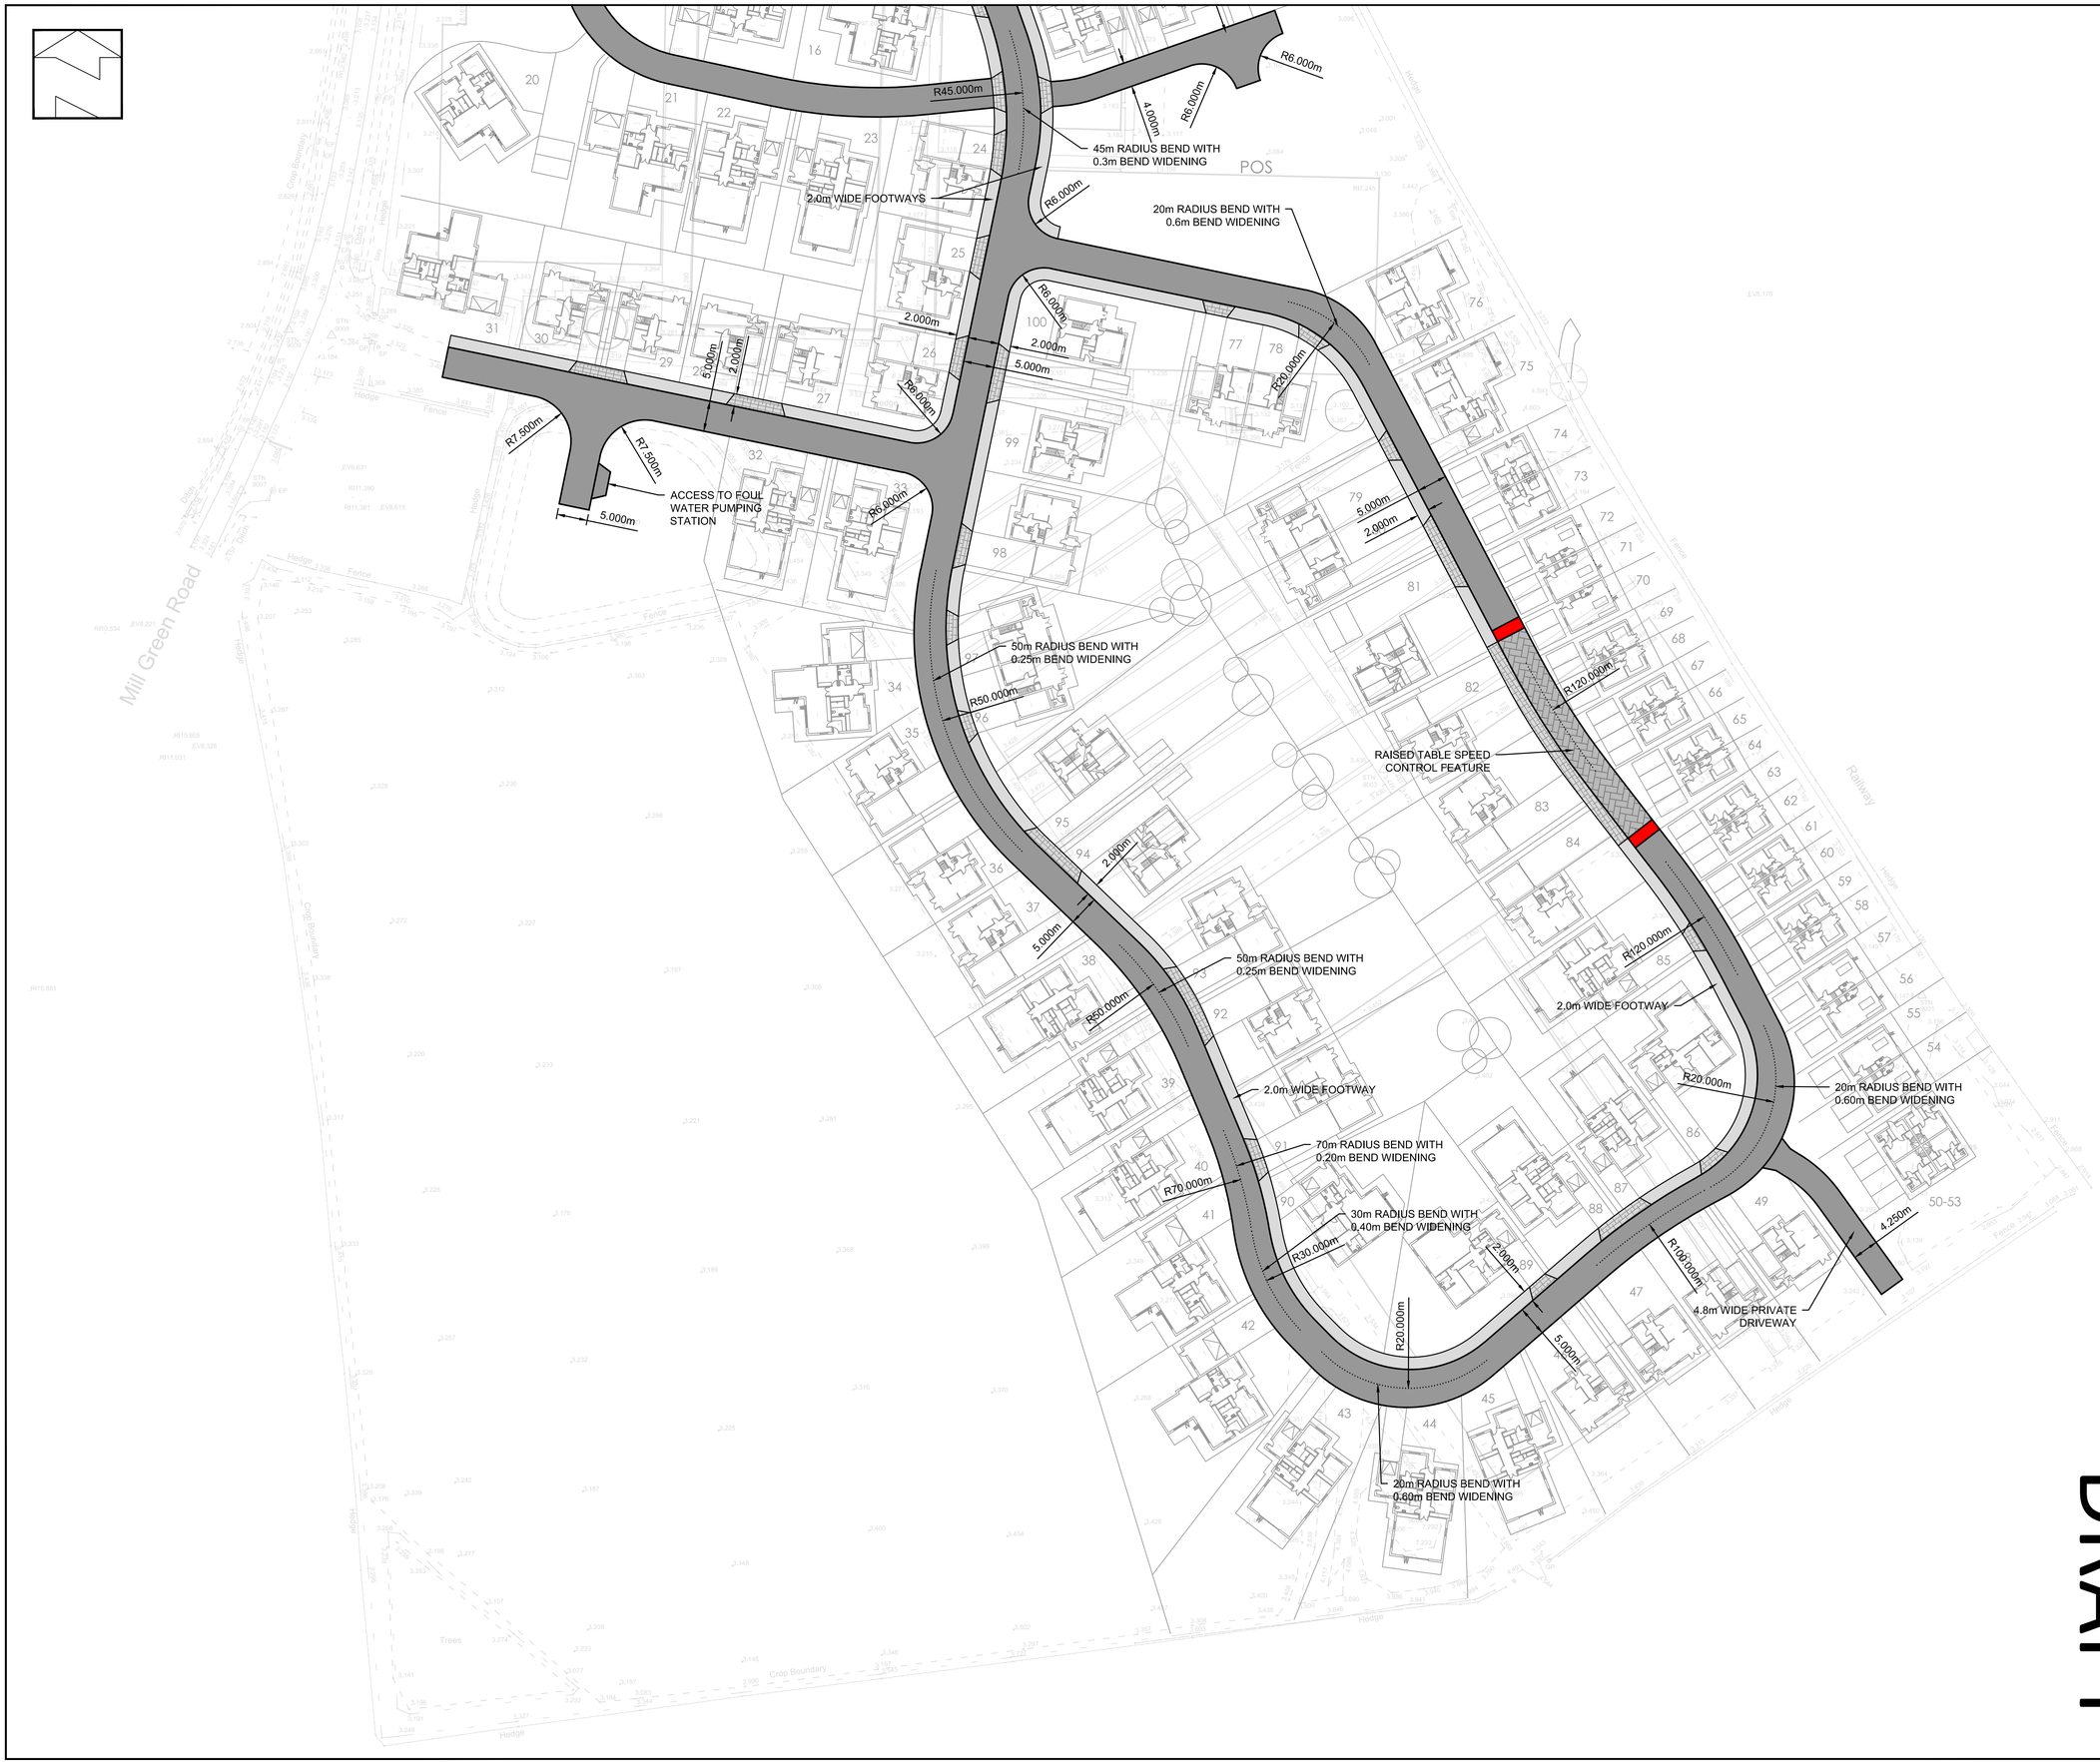


DRAFT

Rev	Description	Date

Client:

D Brown Building Contractors LTD

Project:

Proposed Residential Development
Keston Nursey

Title:

Highway General Arrangement
Sheet 2 of 2

ADC INFRASTRUCTURE

Drg Size:	Scale:	Date:
A1	1:500	17/10/2018

Drg No:	Rev:
ADC1461/DR/101	-